



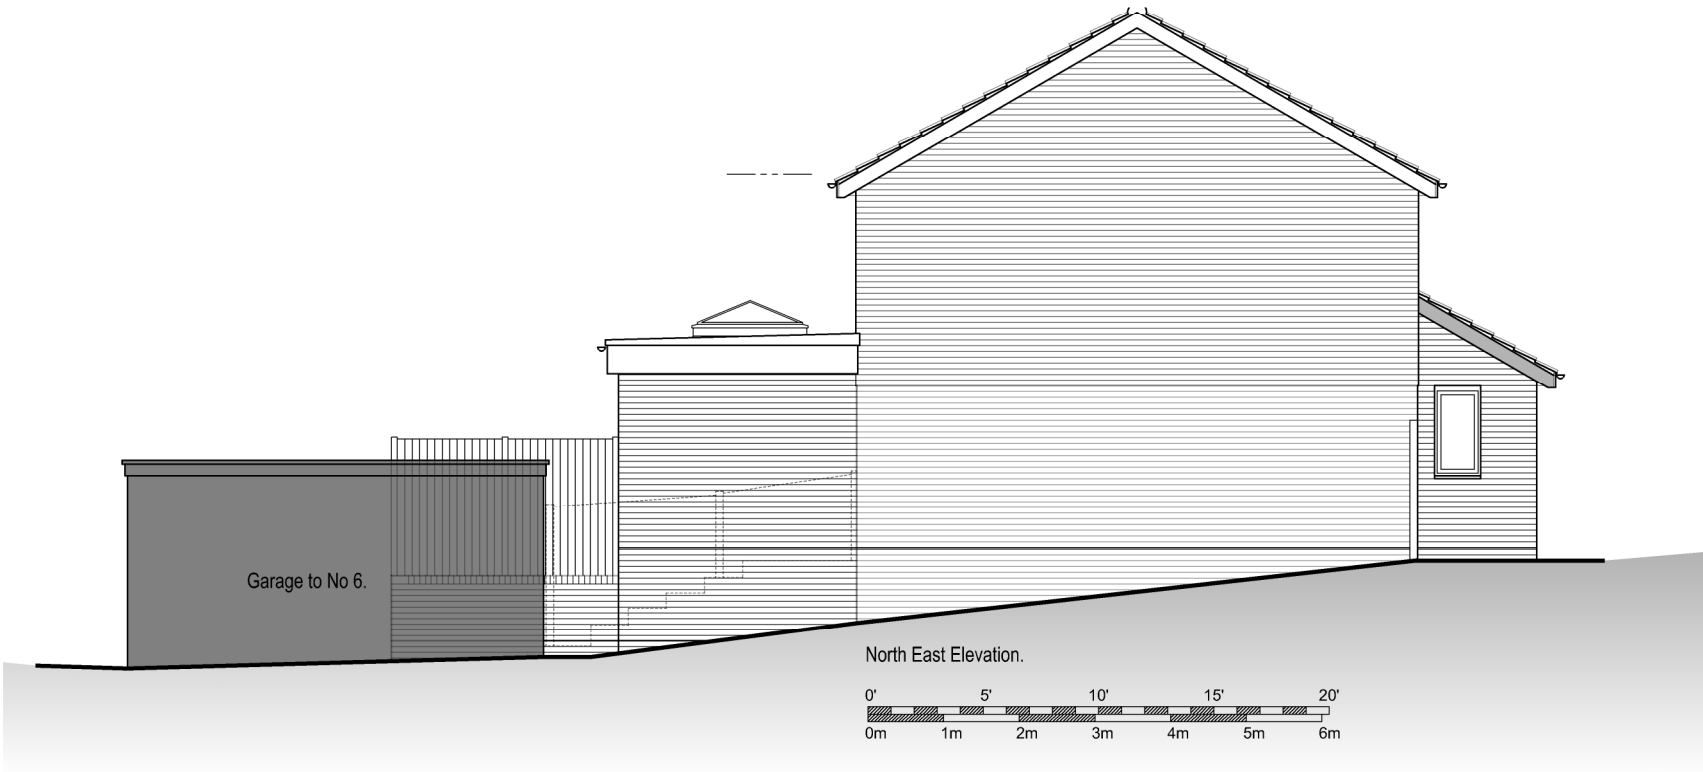

○ Exlg. Adopted F/W Drain.
Approximate depth.

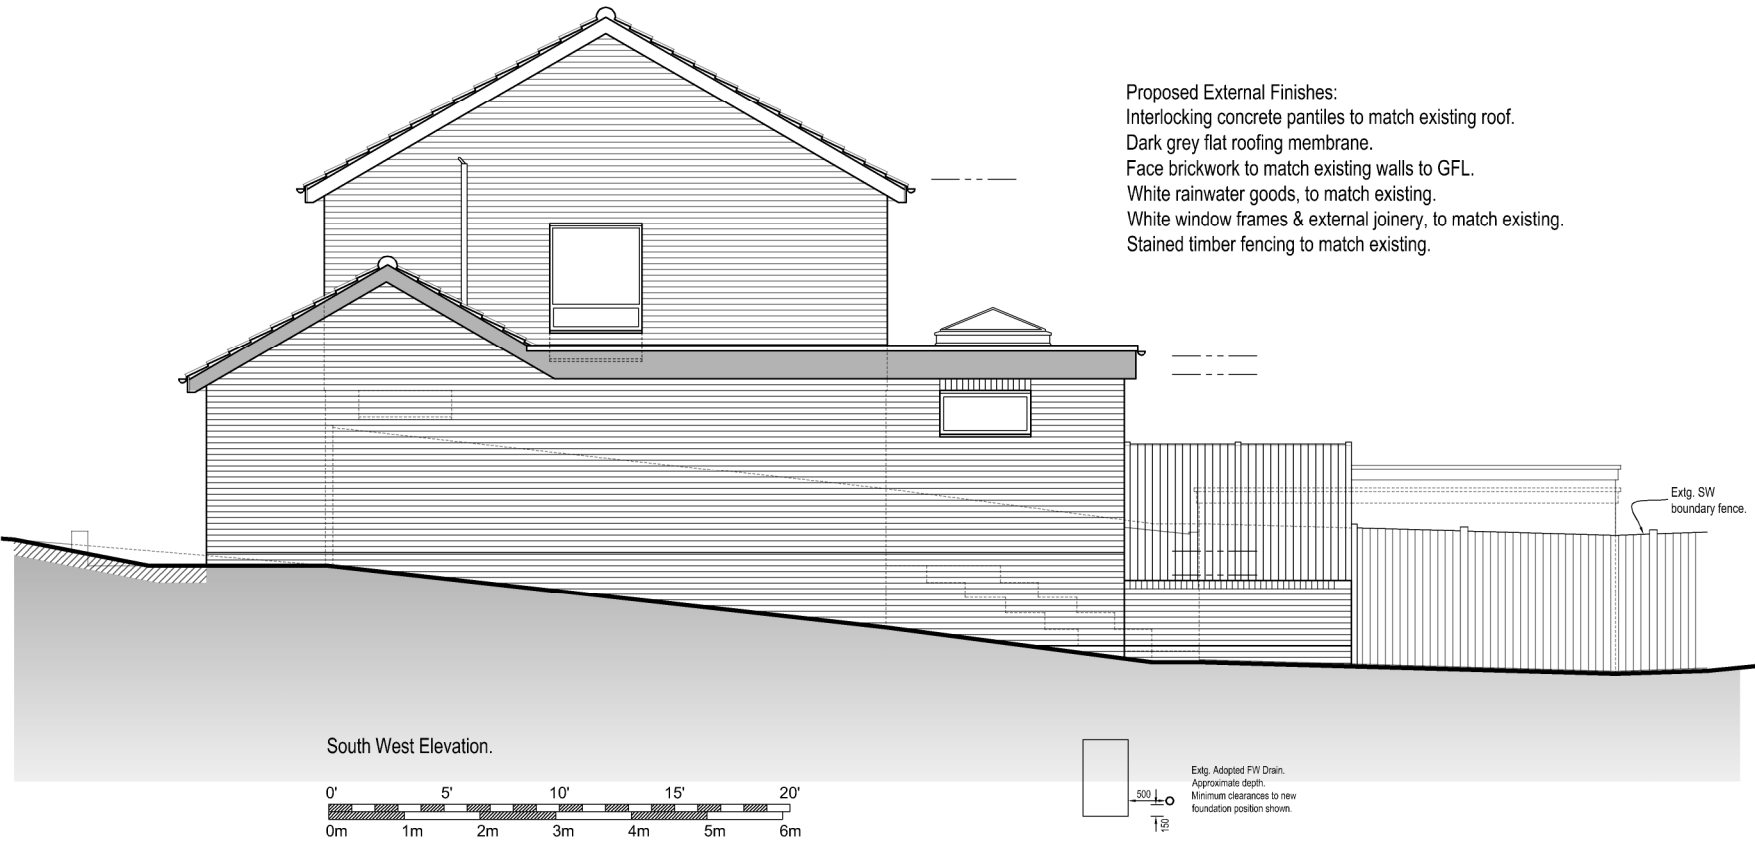

Proposed External Finishes:
Interlocking concrete pantiles to match existing roof.
Dark grey flat roofing membrane.
Face brickwork to match existing walls to GFL.
White rainwater goods, to match existing.
White window frames & external joinery, to match existing.
Stained timber fencing to match existing.

Rev.	Date	Initials	Notes
A	29:07:25	CJN	Drawing updated.

Chris Neale. Architectural & Planning Consultant. 12, Stockwell Road, East Grinstead, W. Sussex, RH19 4AU. 01342 326281		Project Extension to :- 4 Gleave Close, East Grinstead, West Sussex, RH19 3XD.	
Client Charlotte May		Title Elevations as Proposed.	
Do not scale from this drawing. All figured dimensions to be checked on site before construction and any discrepancies to be notified immediately. ©The design is copyright.		Drawn CJN	Drawing No.
		Scale 1:100 @ A3	Rev.
		Date May 2026	P 26-01-11 TP -
PRELIMINARY, liable to change without notice, not for construction			