
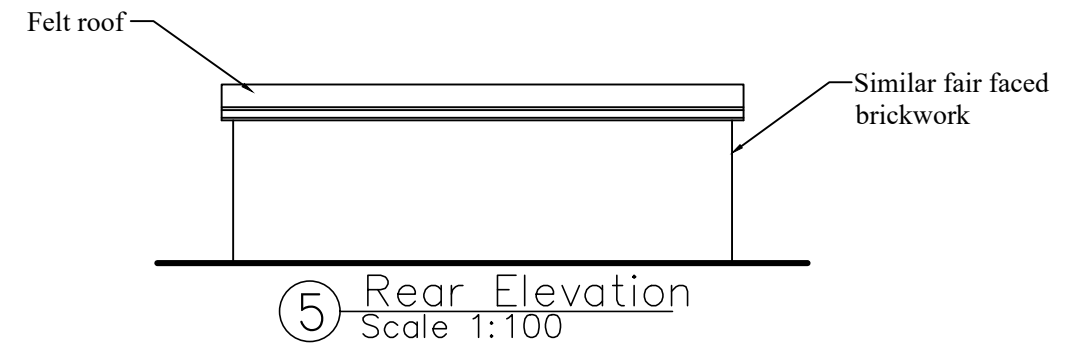
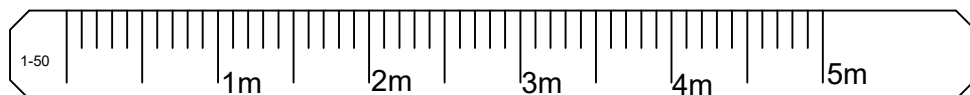
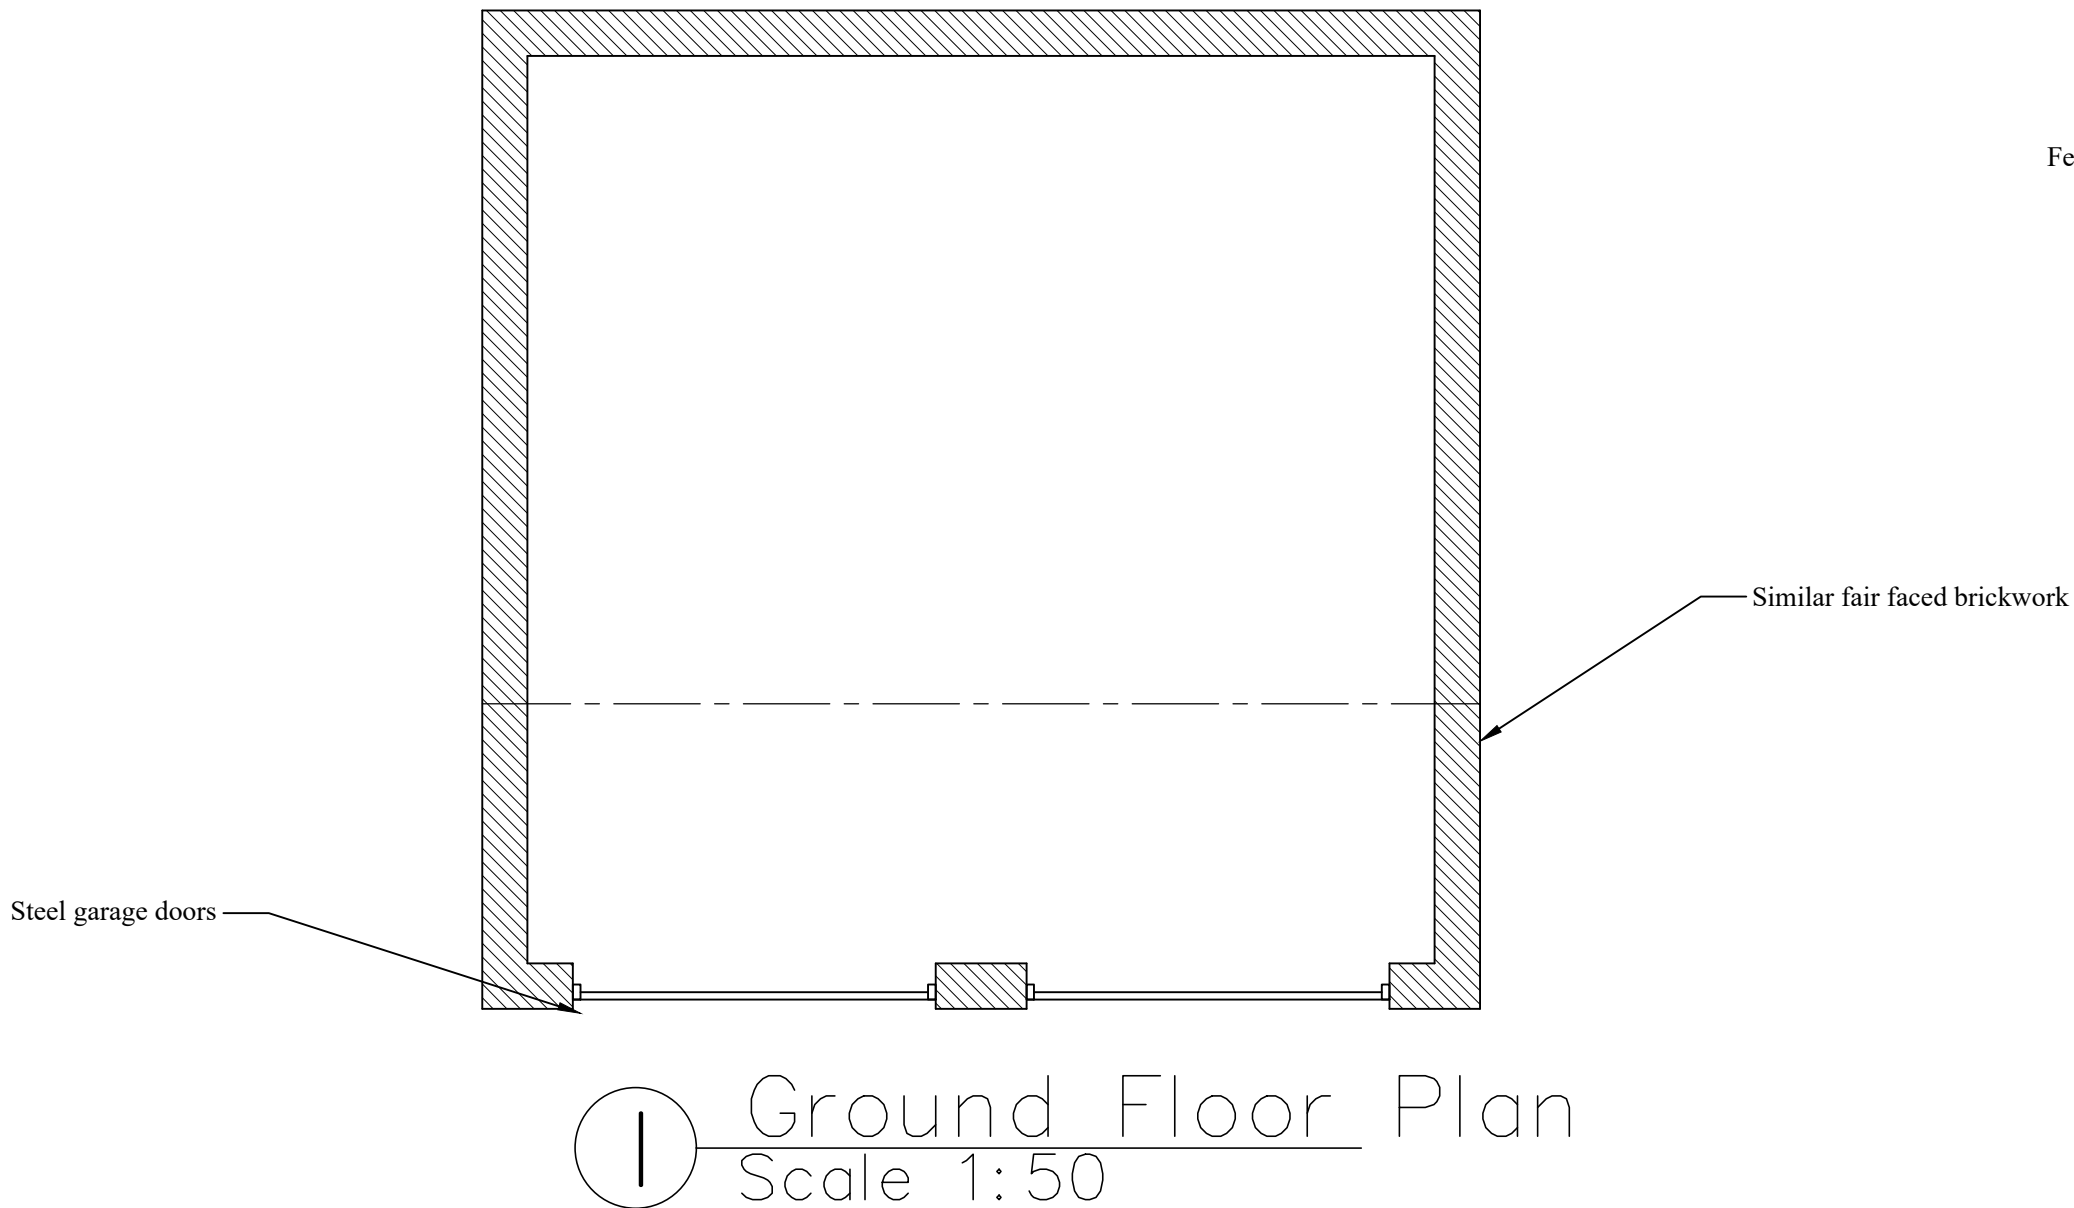
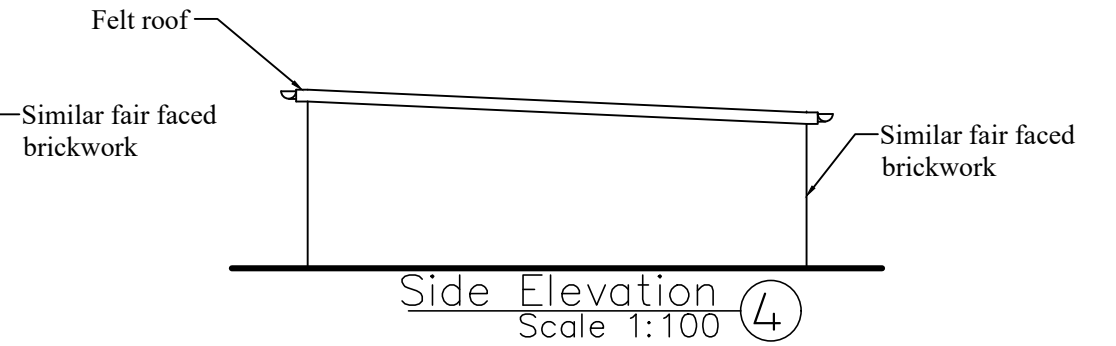
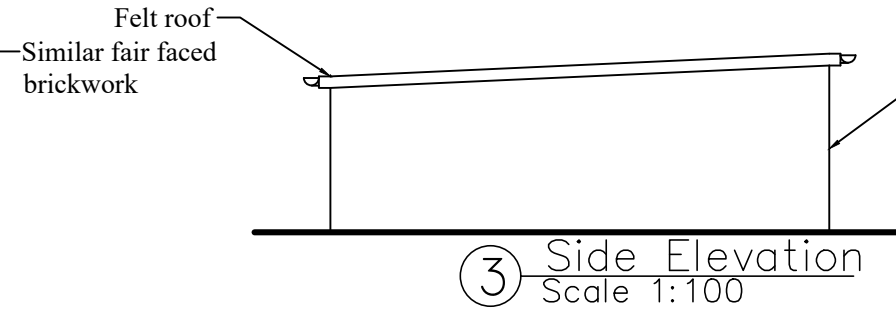
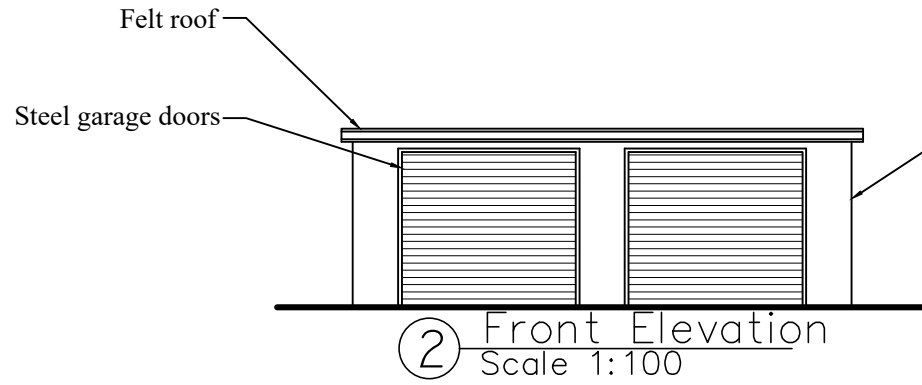


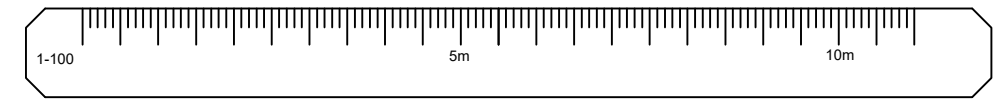

|   |                      |      |  |
|---|----------------------|------|--|
| <b>Downlands Design &amp; Surveying</b><br>Downlands<br>Framfield<br>Uckfield<br>East Sussex TN22 5PN<br>Tel: 01825 890222<br>E-mail: cad@downlandsds.co.uk   |                      |      |  |
| Job:<br>18 Hawarden Close<br>Crawley Down CRAWLEY<br>West Sussex RH10 4PQ   |                      |      |  |
| Title: <b>Planning - Proposed<br/>Garage plan and elevations</b>   |                      |      |  |
| Date:<br>JUN 2026   | Drwg No:<br>2500/301 | Rev: |  |
| Scale:<br>1:50/100 @ A3   | Drawn:<br>OST/AMJ    |      |  |
| Client:<br><b>Mr &amp; Mrs D Blunt</b>   |                      |      |  |
| <small>Drawings are the copyright of the above practice. Contractor to check all dimensions and details before commencement, construction or fabrication and report any deviation to the Surveyor. Figured dimensions are not to be relied upon without site accuracy checking. All work to comply with current Building Regulations, BS's/CoP's &amp; NHBC Reg.'s where applicable. Specification and Drawing contradictions must be referred to the surveyor before being acted upon.</small> |                      |      |  |