


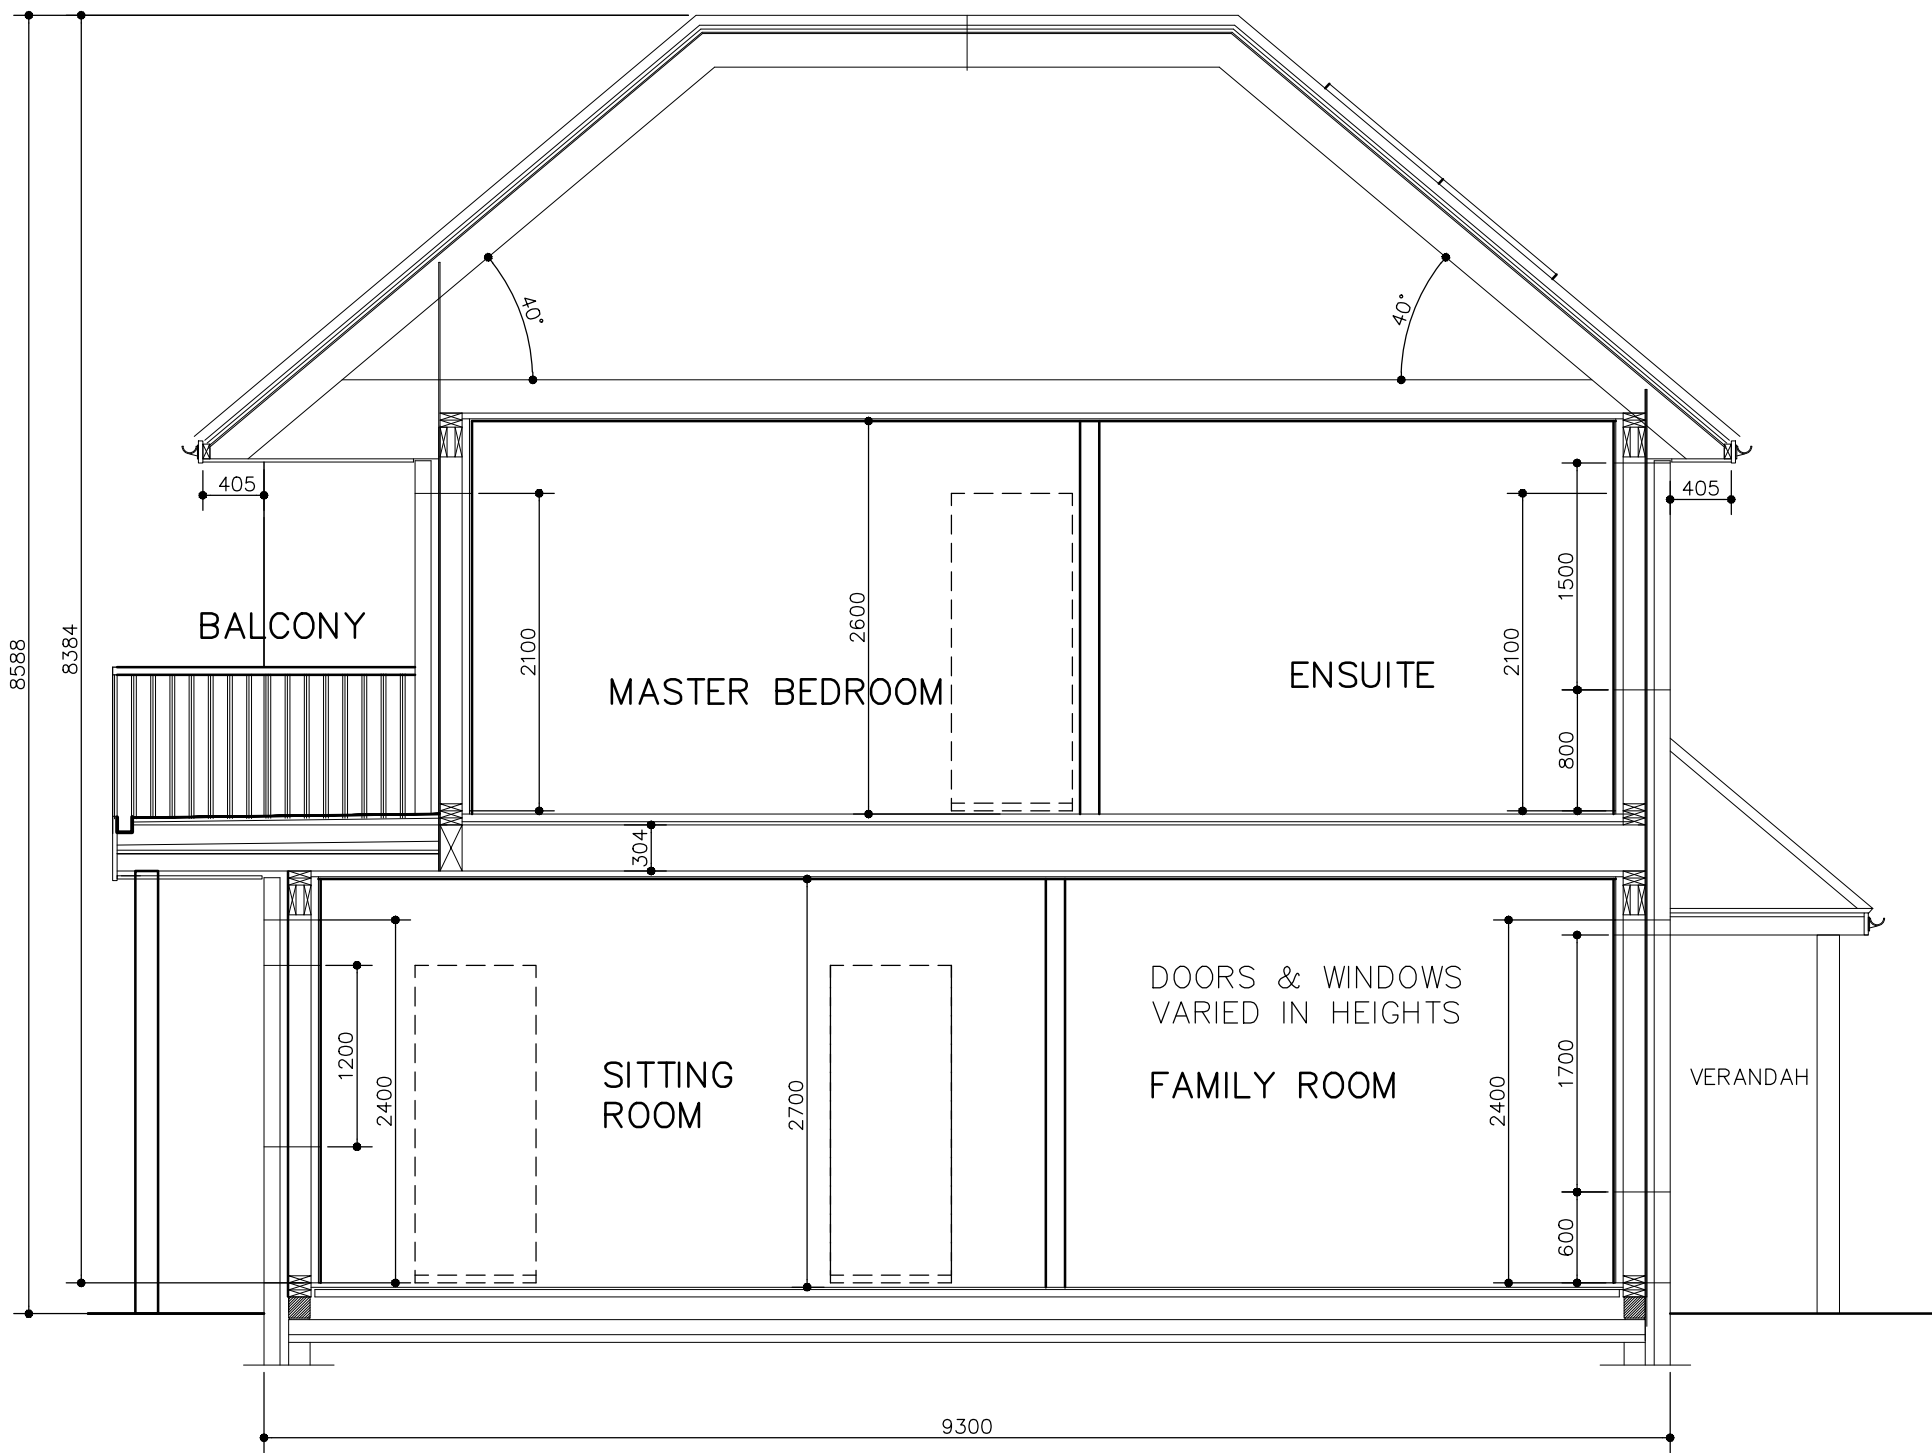


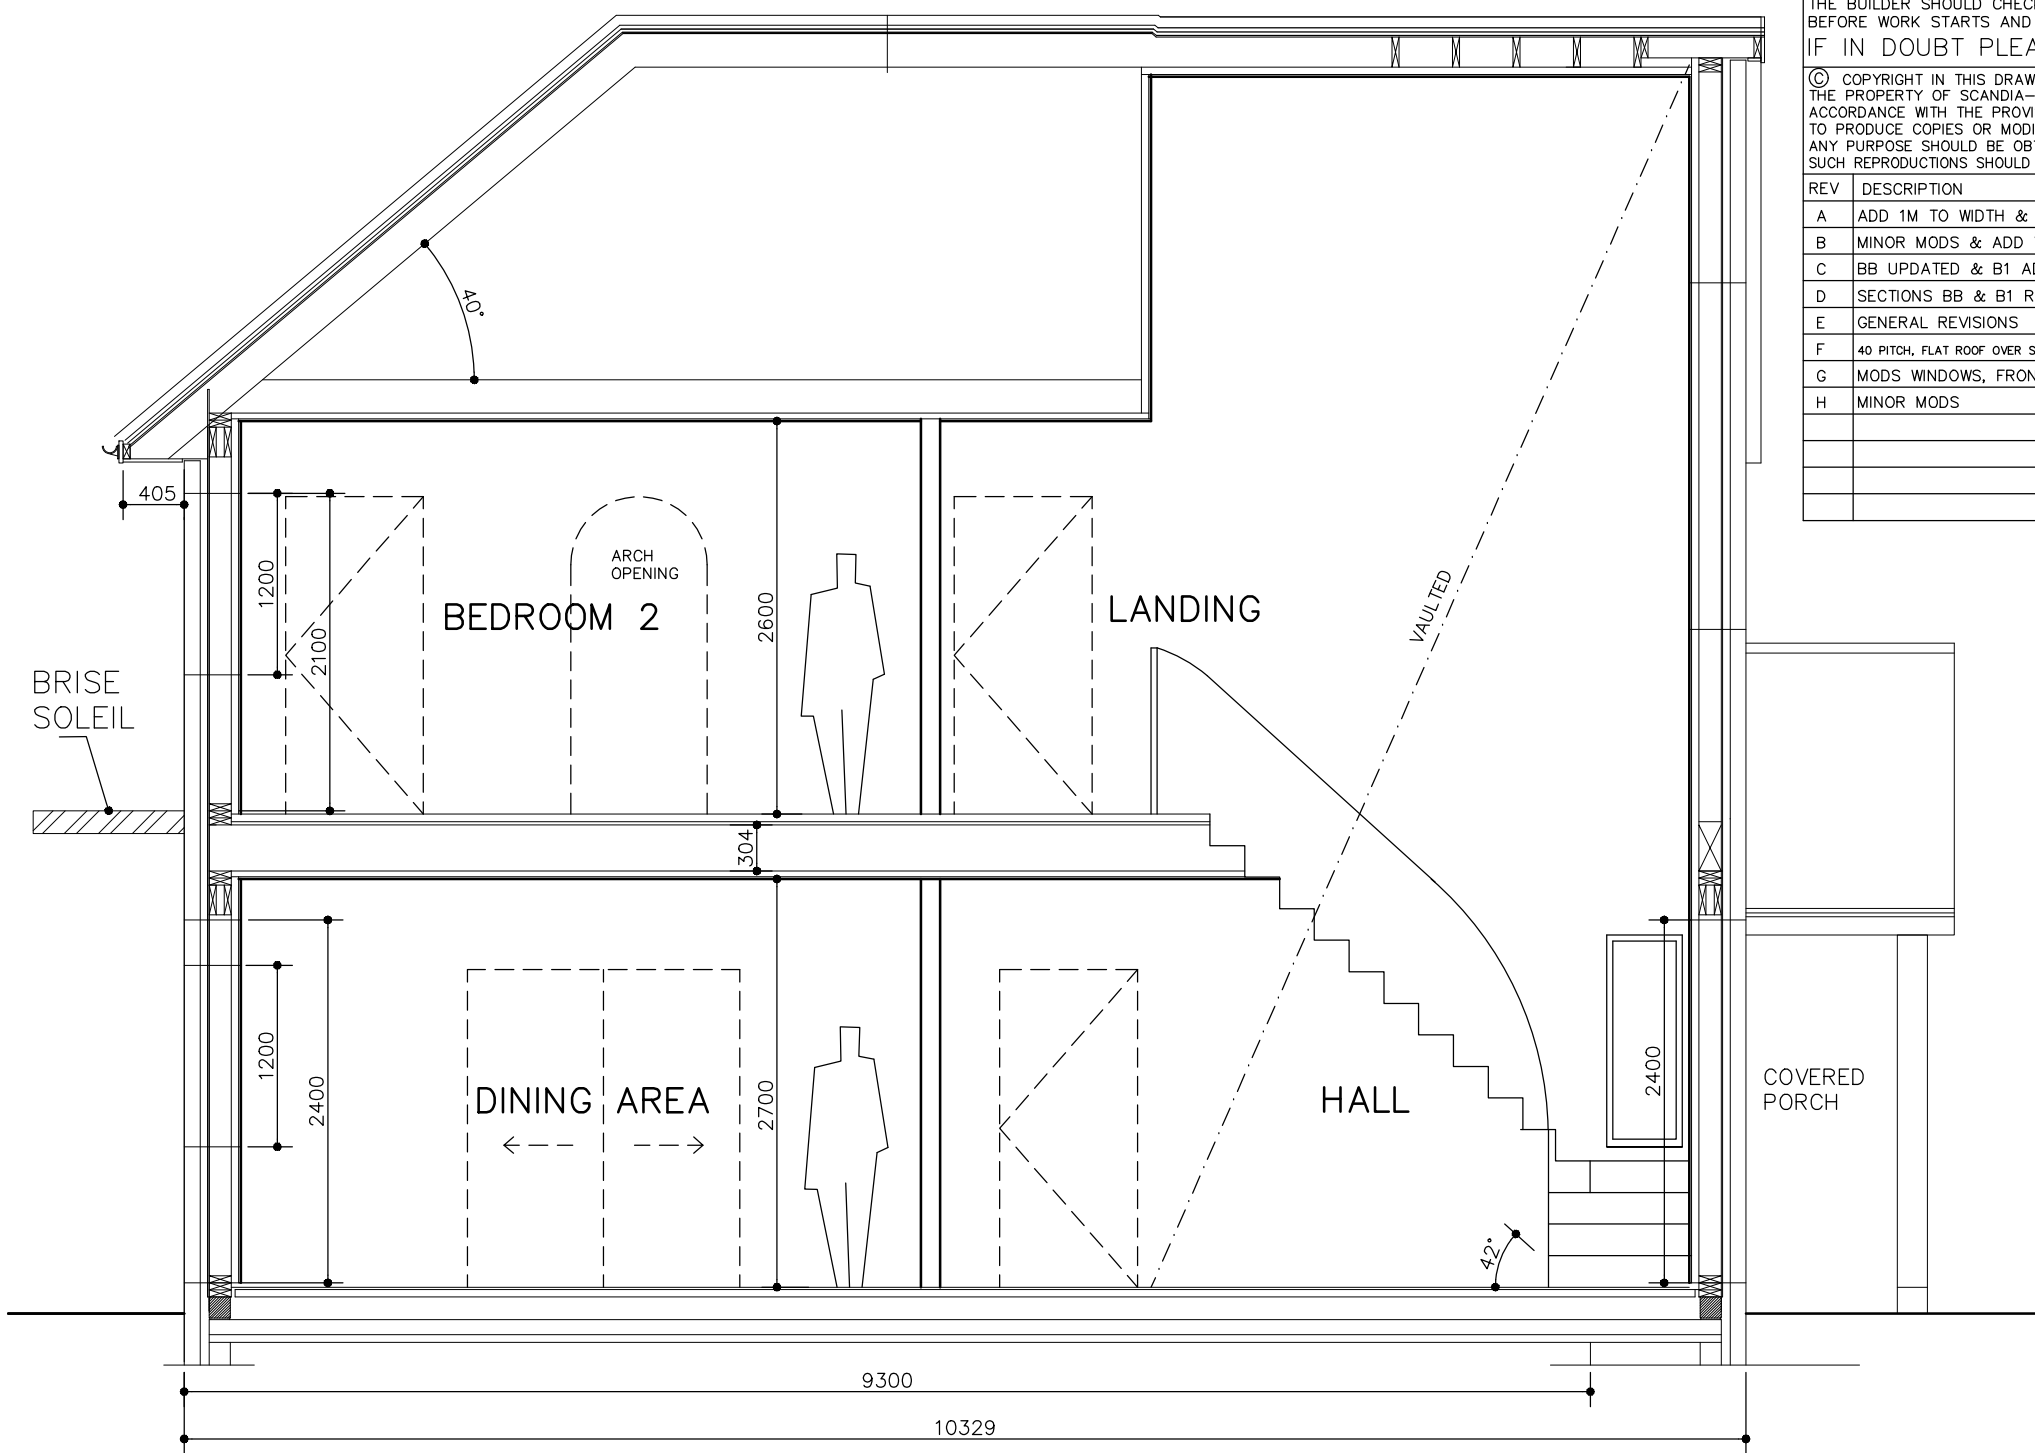

SECTION AA

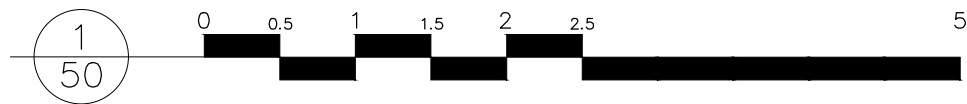

SECTION BB

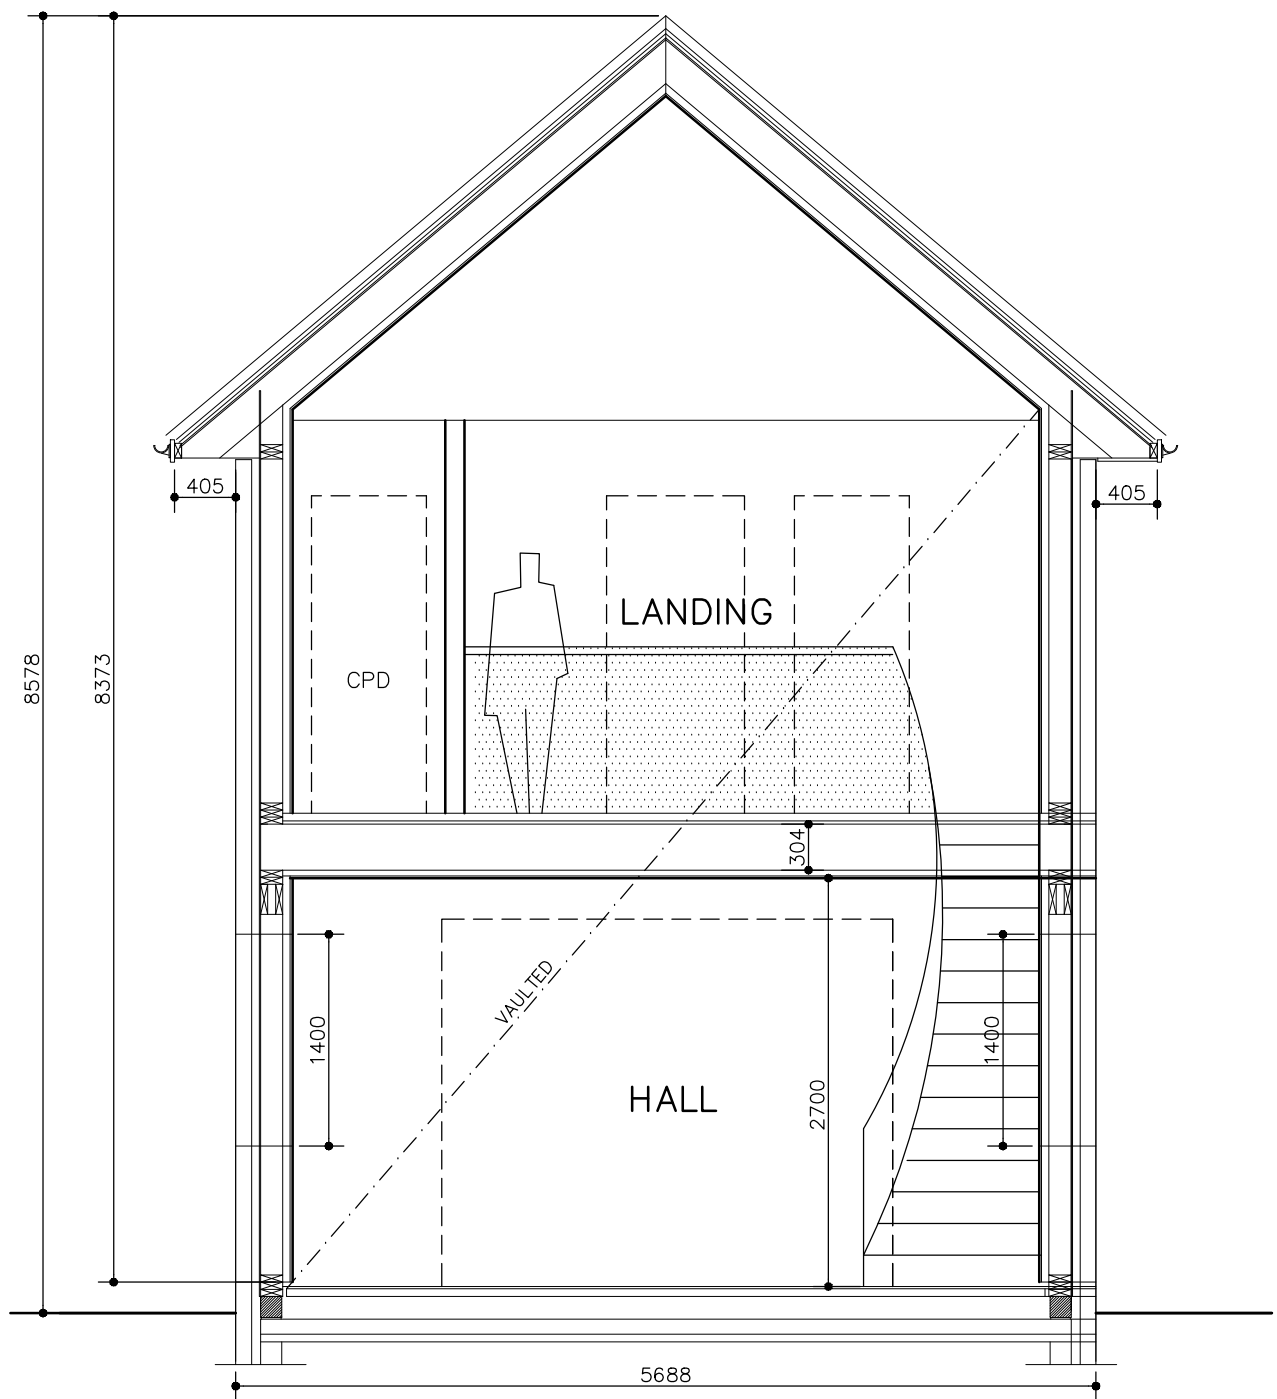

SECTION B1-B1

THIS DRAWING SHOULD BE READ IN CONJUNCTION WITH ANY OTHER RELEVANT DRAWINGS AND THE CONSTRUCTION MANUAL. THE BUILDER SHOULD CHECK ALL LEVELS AND SITE DIMENSIONS BEFORE WORK STARTS AND NOTIFY SCANDIA-HUS OF ANY DISCREPANCY IF IN DOUBT PLEASE ASK

© COPYRIGHT IN THIS DRAWING AND WORK EXECUTED IS AND REMAINS THE PROPERTY OF SCANDIA-HUS LIMITED AND OR ITS SUBSIDIARIES IN ACCORDANCE WITH THE PROVISIONS OF THE COPYRIGHT ACT. PERMISSION TO PRODUCE COPIES OR MODIFIED DRAWINGS IN WHOLE OR IN PART FOR ANY PURPOSE SHOULD BE OBTAINED FROM SCANDIA-HUS LIMITED & ANY SUCH REPRODUCTIONS SHOULD INCLUDE THIS & THE FOREGOING STATEMENT

REV	DESCRIPTION	DATE	DRN	CHK
A	ADD 1M TO WIDTH & MODS	07/01/26	CC	
B	MINOR MODS & ADD VERANDAH	19/01/26	CC	
C	BB UPDATED & B1 ADDED	05/02/26	CC	
D	SECTIONS BB & B1 ROOF RAISED	20/02/26	CC	
E	GENERAL REVISIONS	28/4/26	JP	
F	40 PITCH, FLAT ROOF OVER SHUG, WINDOWS MOD	01/06/26	CC	
G	MODS WINDOWS, FRONT DOOR	11/06/26	CC	
H	MINOR MODS	29/06/26	CC	

scandiahus
SCANDIA-HUS BUSINESS PARK,
FELCOURT ROAD, FELCOURT, EAST GRINSTEAD,
WEST SUSSEX, RH19 2LP : TEL 01342 838060

FOR
MR. & MRS. J. LURIE
SITE
**11 MANOR DRIVE
CUCKFIELD, HAYWARDS HEATH
WEST SUSSEX, RH17 5BT**

TITLE
**PROPOSED DWELLING
OUTLINE SECTION
AA, BB & B1**

C/No. 033022	O/No.	SCALE 1:50@A2
DRAWN CC	DRAWING NUMBER 05	DATE 11/25
		REV H