


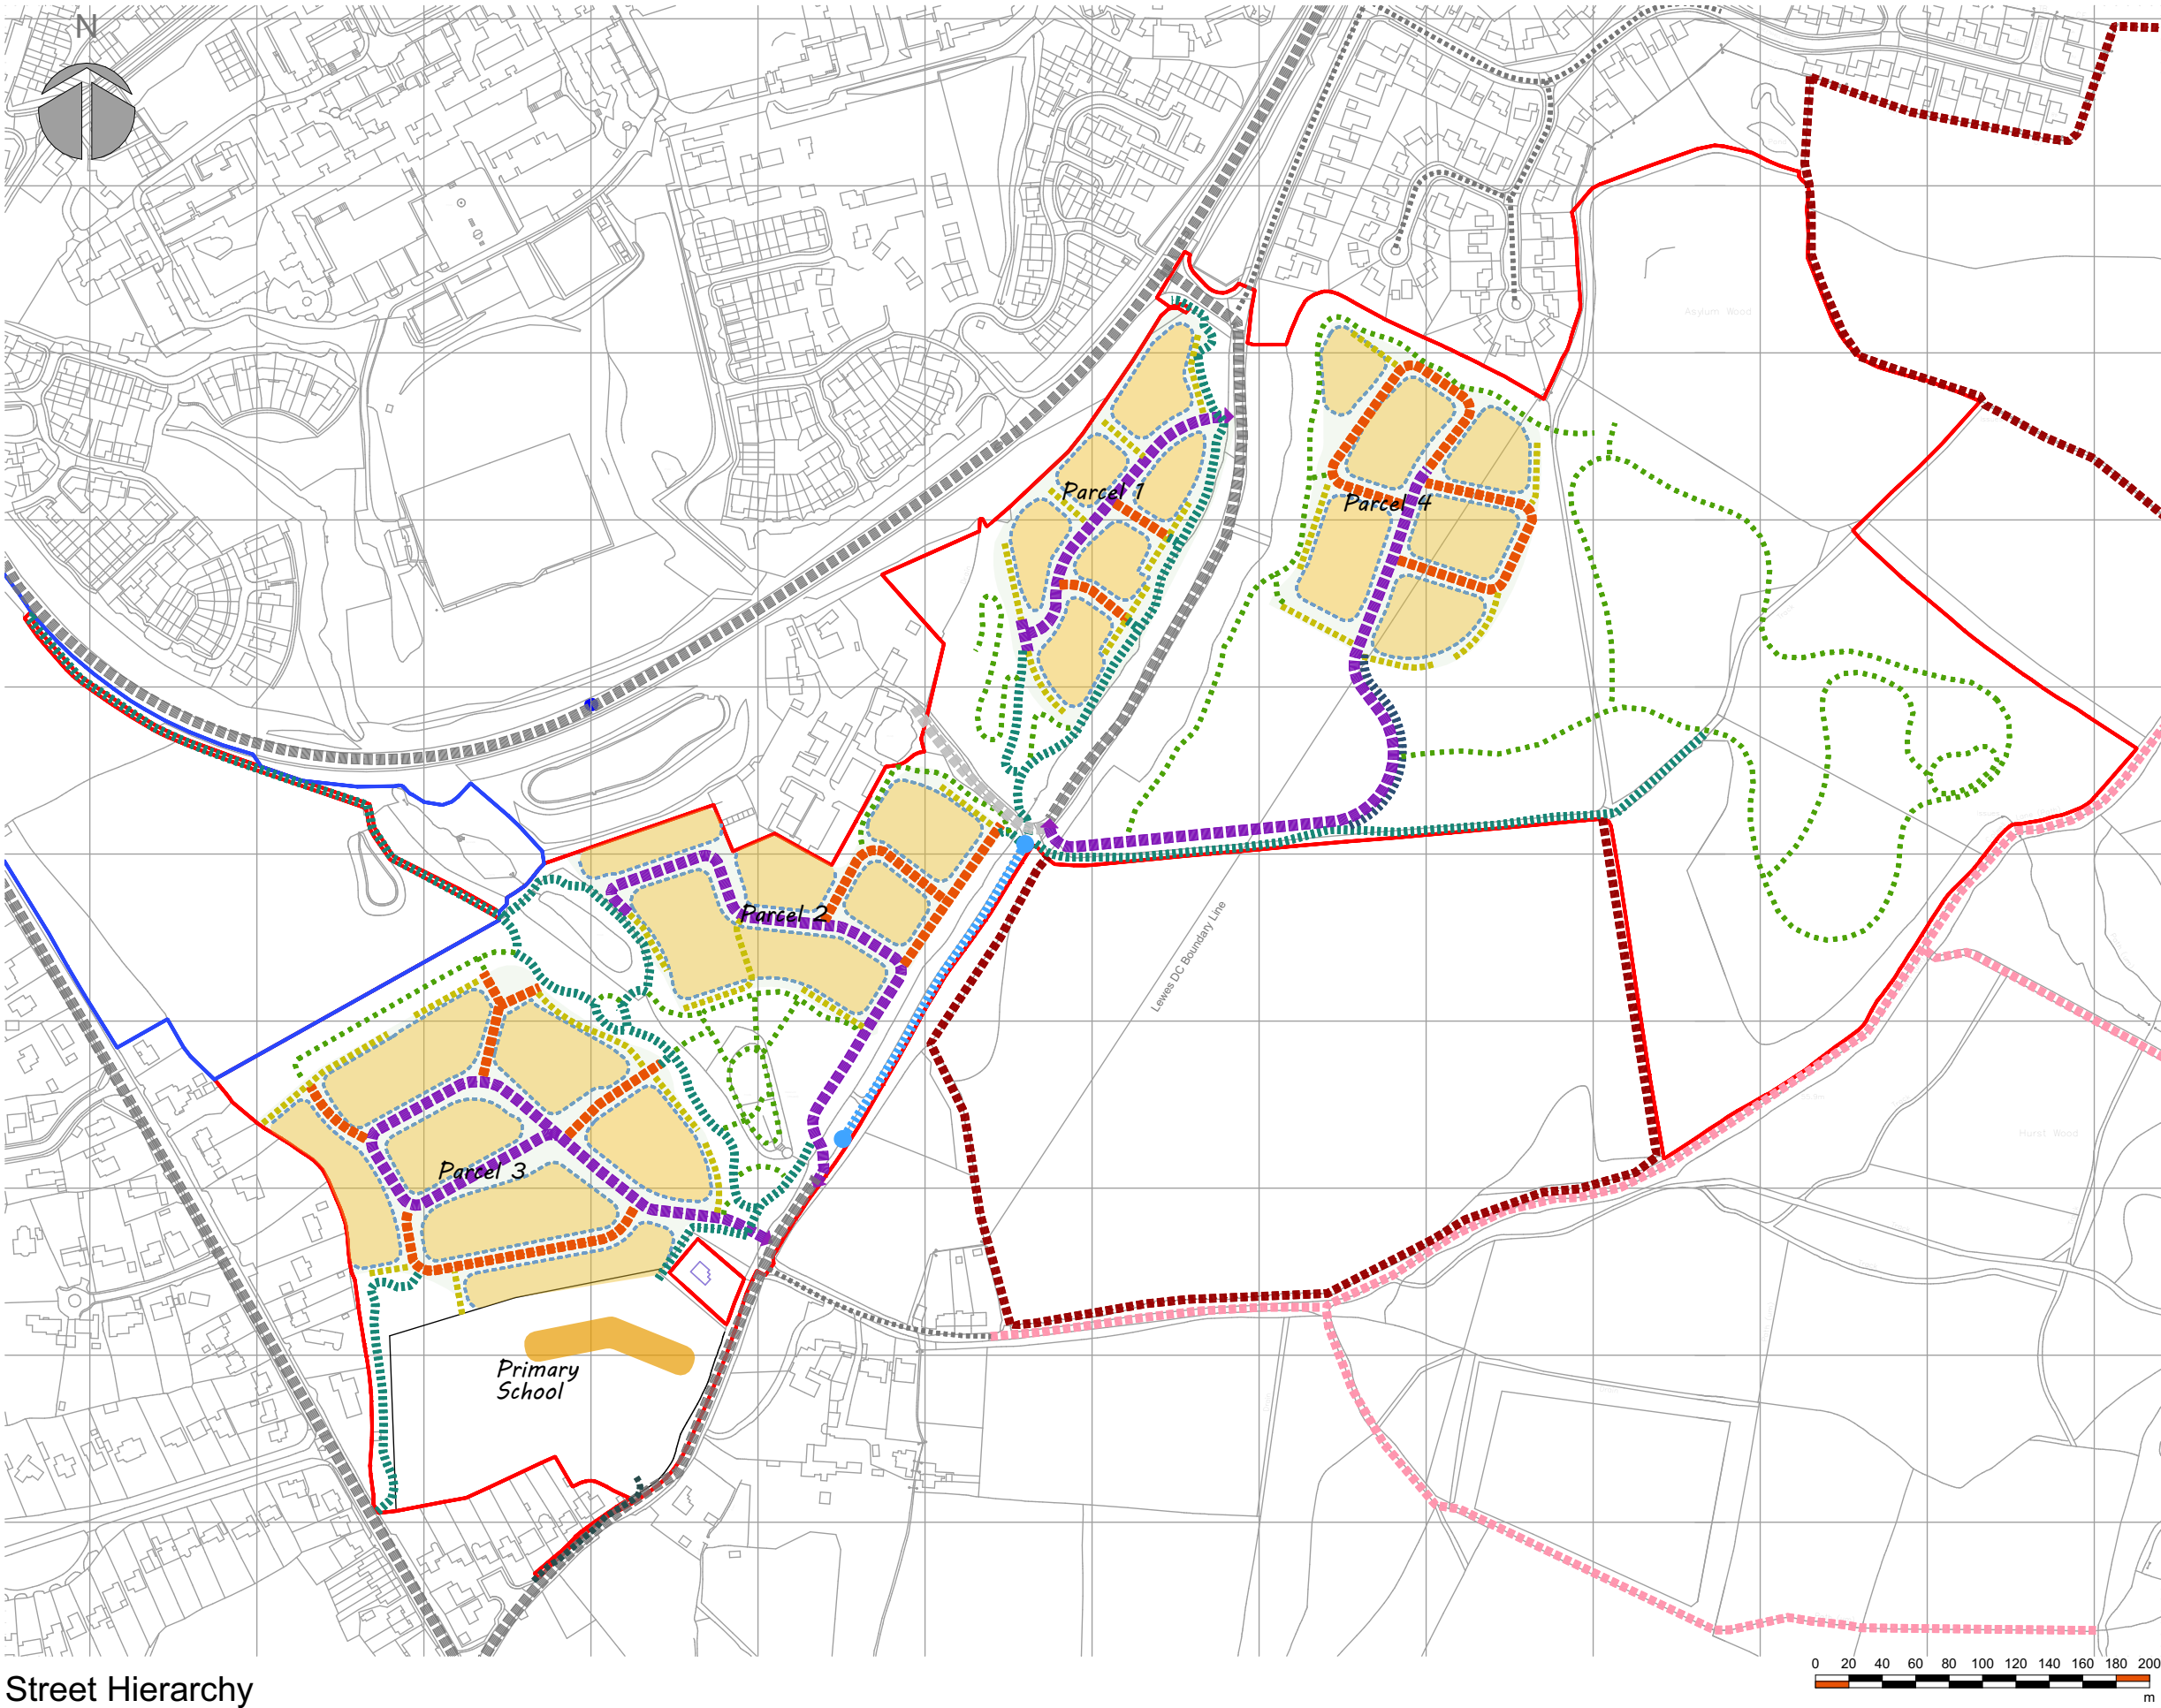

Street Hierarchy

© This drawing and the building works depicted are the copyright of IDP and may not be reproduced or amended except by written permission. no liability will be accepted for amendments made by other persons.

All dimensions to be checked on site and architect notified of any discrepancies prior to commencement.
Do not scale.

any and all elements relating to the fire safety of the building will require separate confirmation and approval by fully accredited fire engineering consultant who has to be appointed by the client

Notes:

Vehicular Movement

- Site Boundary
- Other land in the control of the applicants
- Existing Roads
- Existing Private Road
- Emergency Access Only (Bollards at each end)
- Primary Access

Non-Vehicular Movement

- Existing Public Right of Way
- Existing Permissive Path
- Proposed Greenlink footpath, Cyclepath & Equine (With bollards & Emergency Vehicular Access)
- Proposed Footpath & Cyclepath
- Proposed Footway & Cycleway (Adjacent to Road)
- Proposed Pedestrian Paths
- New Pedestrian Paths (Adjacent to Existing Roads)

G	11.09.25	Boundary amended	TJ	DZ
F	25.07.25	Parcels access points amended	TJ	DZ
E	24.11.23	Parcels access points amended	AB	AB
D	06.07.22	Project name amended	DN	PES
C	01.07.22	Pavements beside road indicated differently from footpaths	PES	PES
B	20.06.22	Parcel 1 updates indicated	PES	PES
A	11.03.22	Planning boundary updated	PES	PES
Rev:	Date:	Comment(s):	Name:	Check:

Status: **PLANNING** RIBA Stage: **1**

Client: **WSP (For Homes England)**

Project: **Hurst Farm, Hayward's Heath**

Title: **Street Hierarchy**

Drawn: **PES** Date: **22.02.22**

Checked: **PES** Scale @ A3: **1:4000**

Pro. No: **C5116_020-13 Rev G**

Drg No:

ARCHITECTS.
URBAN DESIGNERS.
PROJECT MANAGERS.
LANDSCAPE ARCHITECTS.

IDP
27 SPON STREET
COVENTRY
CV1 3BA
T: +44 (0)24 7652 7800
E: info@idpgroup.com
www.wereidp.com