
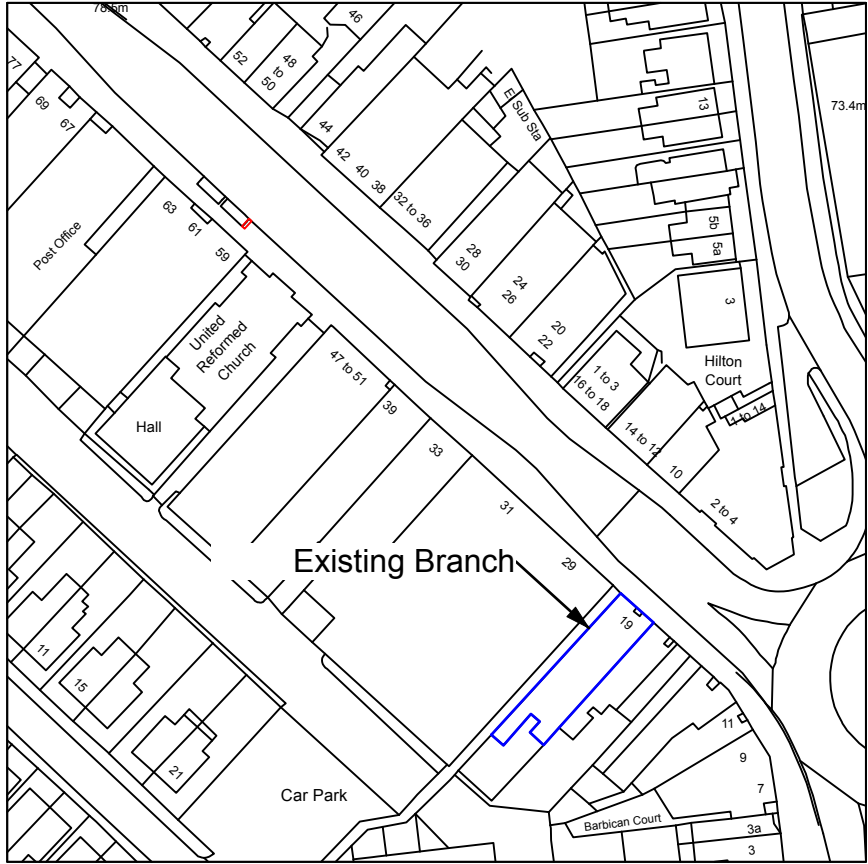
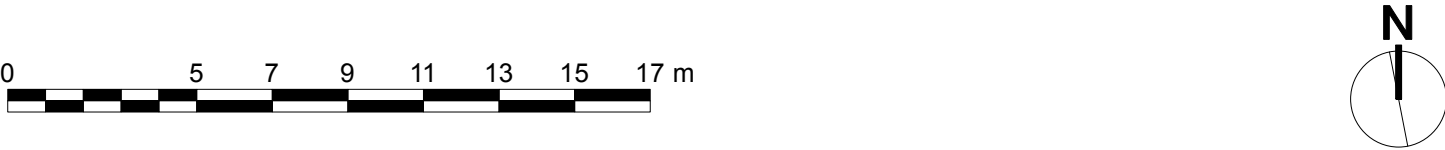


1:1250 @A3 Location Plan

- Nationwide Branch
- Proposed Cabinet Location

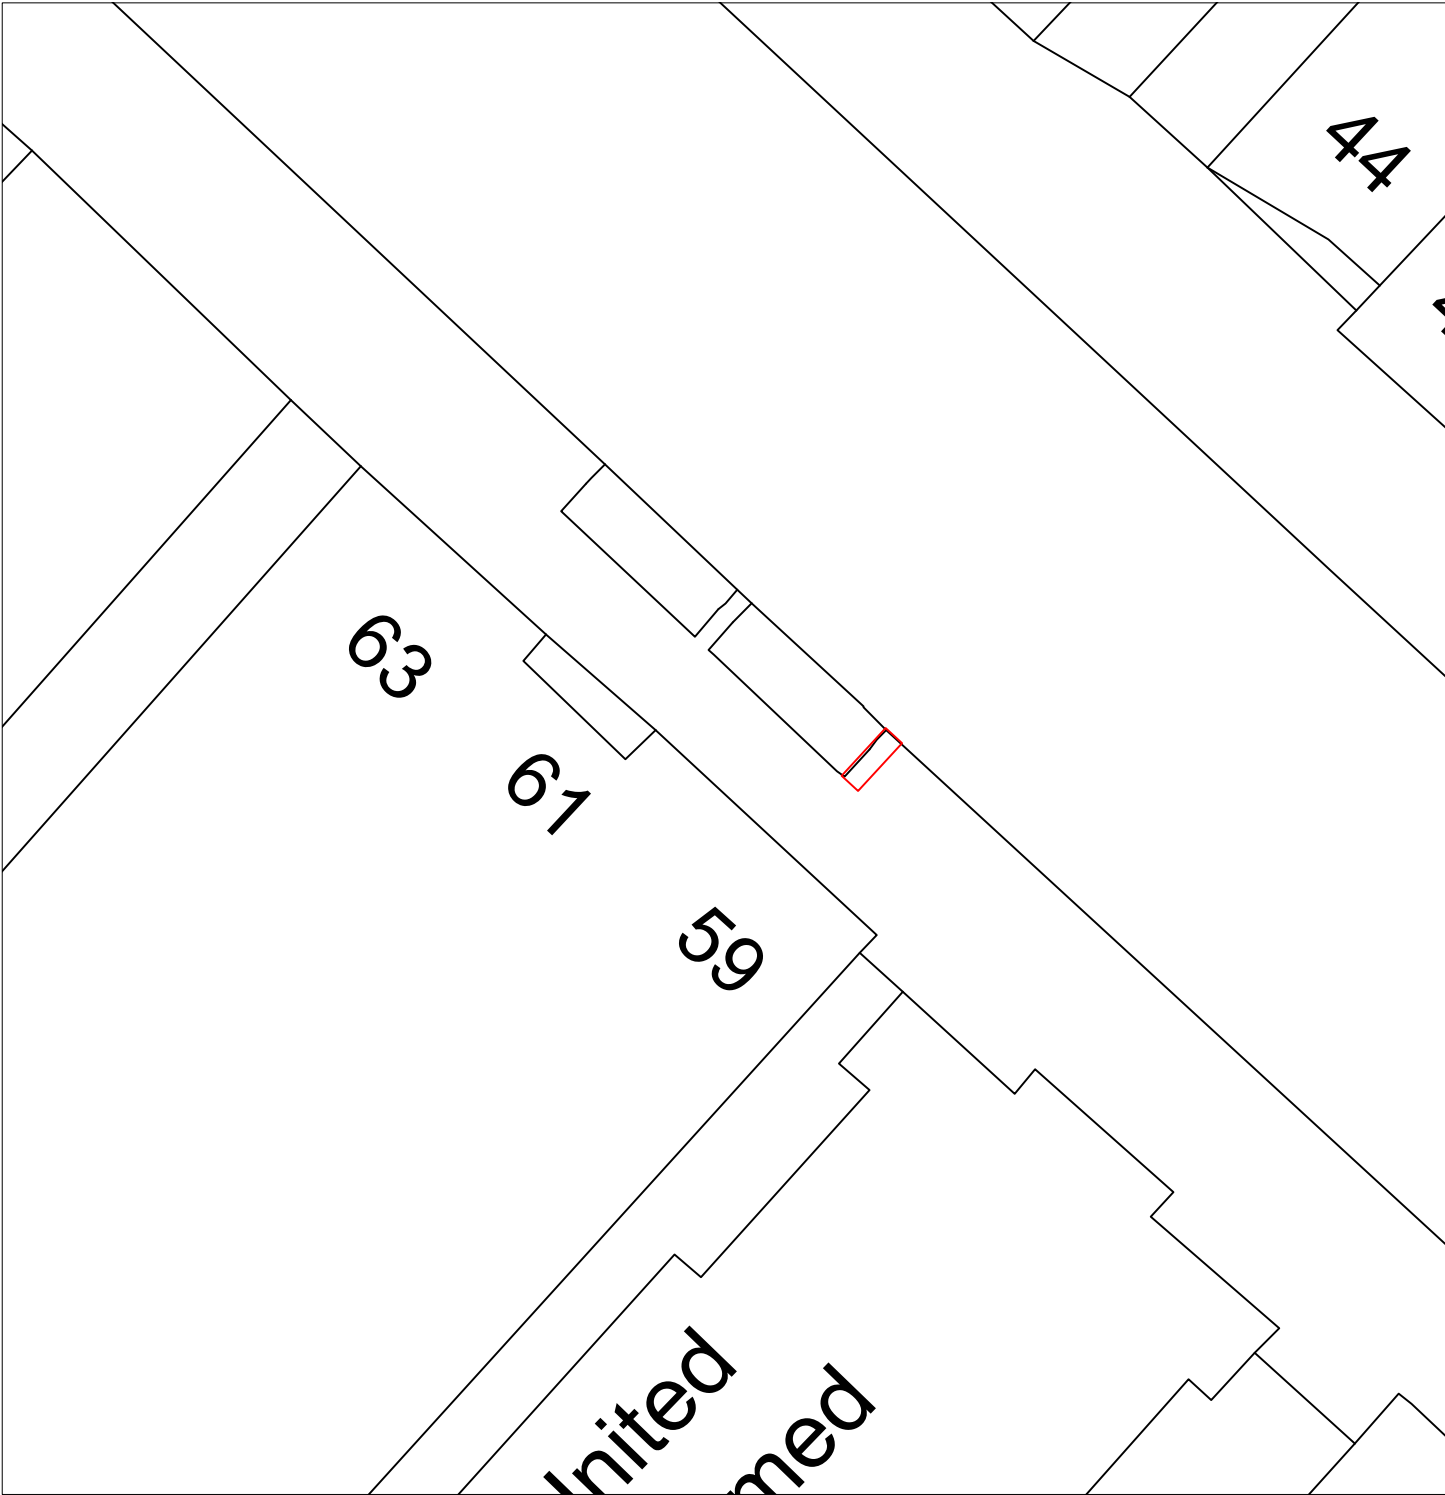

1:200 @A3 Block Plan

- Nationwide Branch
- Proposed Cabinet Location

Produced on 05 August 2026 from the Ordnance Survey National Geographic Database and incorporating surveyed revision available at this date.
This map shows the area bounded by 533250 123509,533392 123509,533392 123651,533250 123651,533250 123509
Crown copyright and database rights 2026 OS 100054135. Supplied by copla ltd trading as UKPlanningMaps.com a licensed Ordnance Survey partner (OS 100054135).
Data licence expires 05 August 2027. Unique plan reference: v2g//1454883/1947108