


BOWDEKS FARM - TODDER STORE
FLOOR PLAN 3

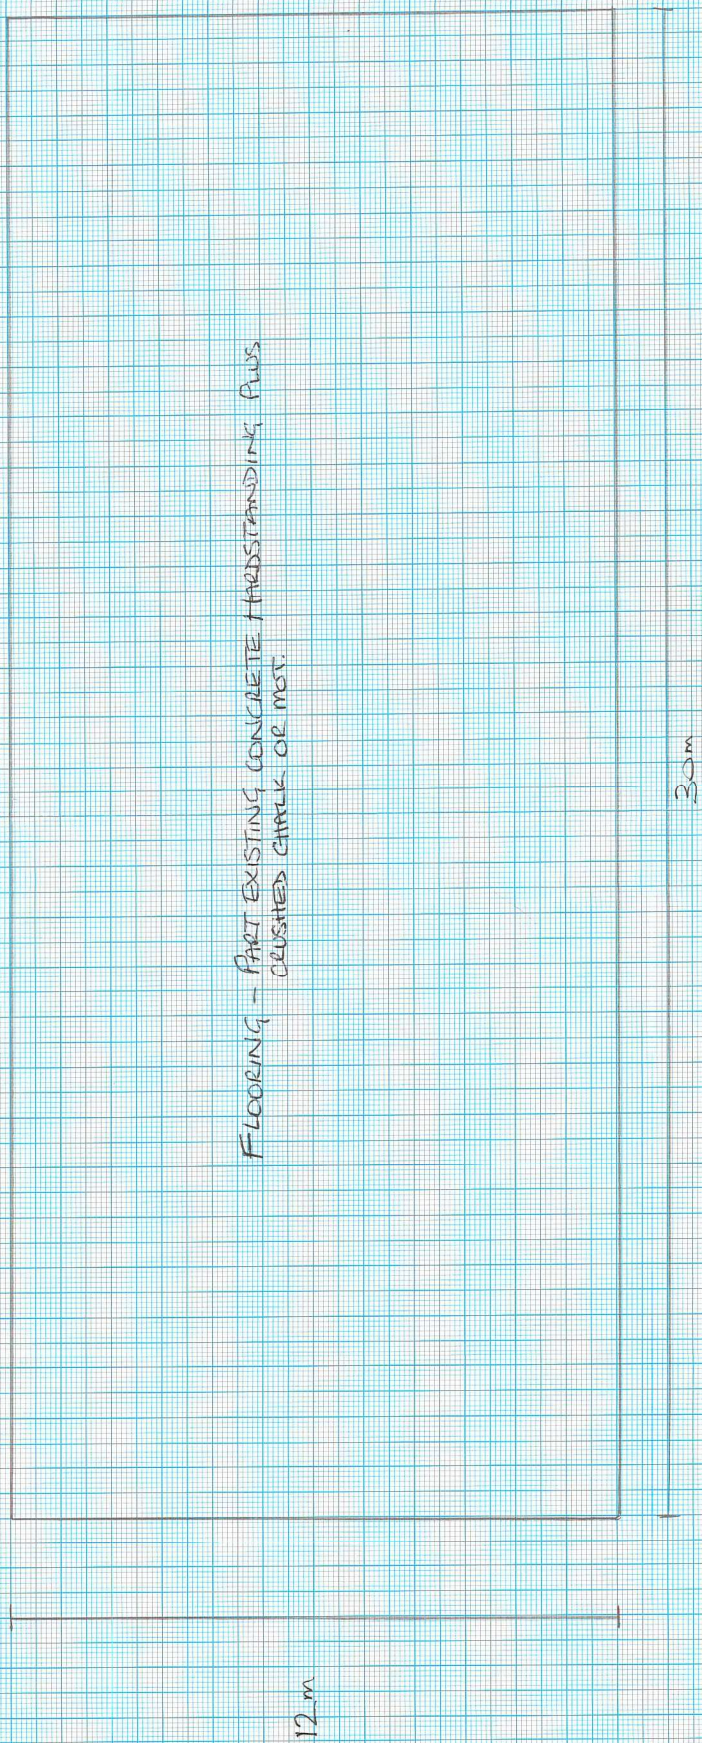

FLOORING - PART EXISTING CONCRETE HARDSTANDING PLUS
CRUSHED CHALK OR MOT.

