

Mid Sussex Design

*architectural design services*

info@midsussexdesign.co.uk

07980 920621

17 Gatesmead, Haywards Heath, RH16 1SN

- DESIGN
- PLANNING
- BUILDING REGULATIONS
- CONSTRUCTION

#### Notes

Do not scale, use figured dimensions only.

All dimensions to be verified on site prior to the commencement of any work or the production of any shop drawing. All discrepancies to be reported to the designer.


This drawing is to be read in conjunction with all related designer's and Engineer's drawings and any other relevant information. It is the contractors responsibility to ensure that all works are in compliance with Building Regulations, British Standards and Codes of Practice.

This drawing is copyright of Mid Sussex Design. It must not be reproduced without written consent.

|           |                           |
|-----------|---------------------------|
| rev:      |                           |
| client:   | Nick Gregg                |
| project:  | 67 Savill Road, Lindfield |
| drawing:  | 141/01                    |
| date:     | 04 Feb 2025               |
| scale:    | 1:50 @ A3                 |
| title:    | ground floor - existing   |
| drawn by: | SAF                       |

Neighbour  
Indicative

GROUND FLOOR

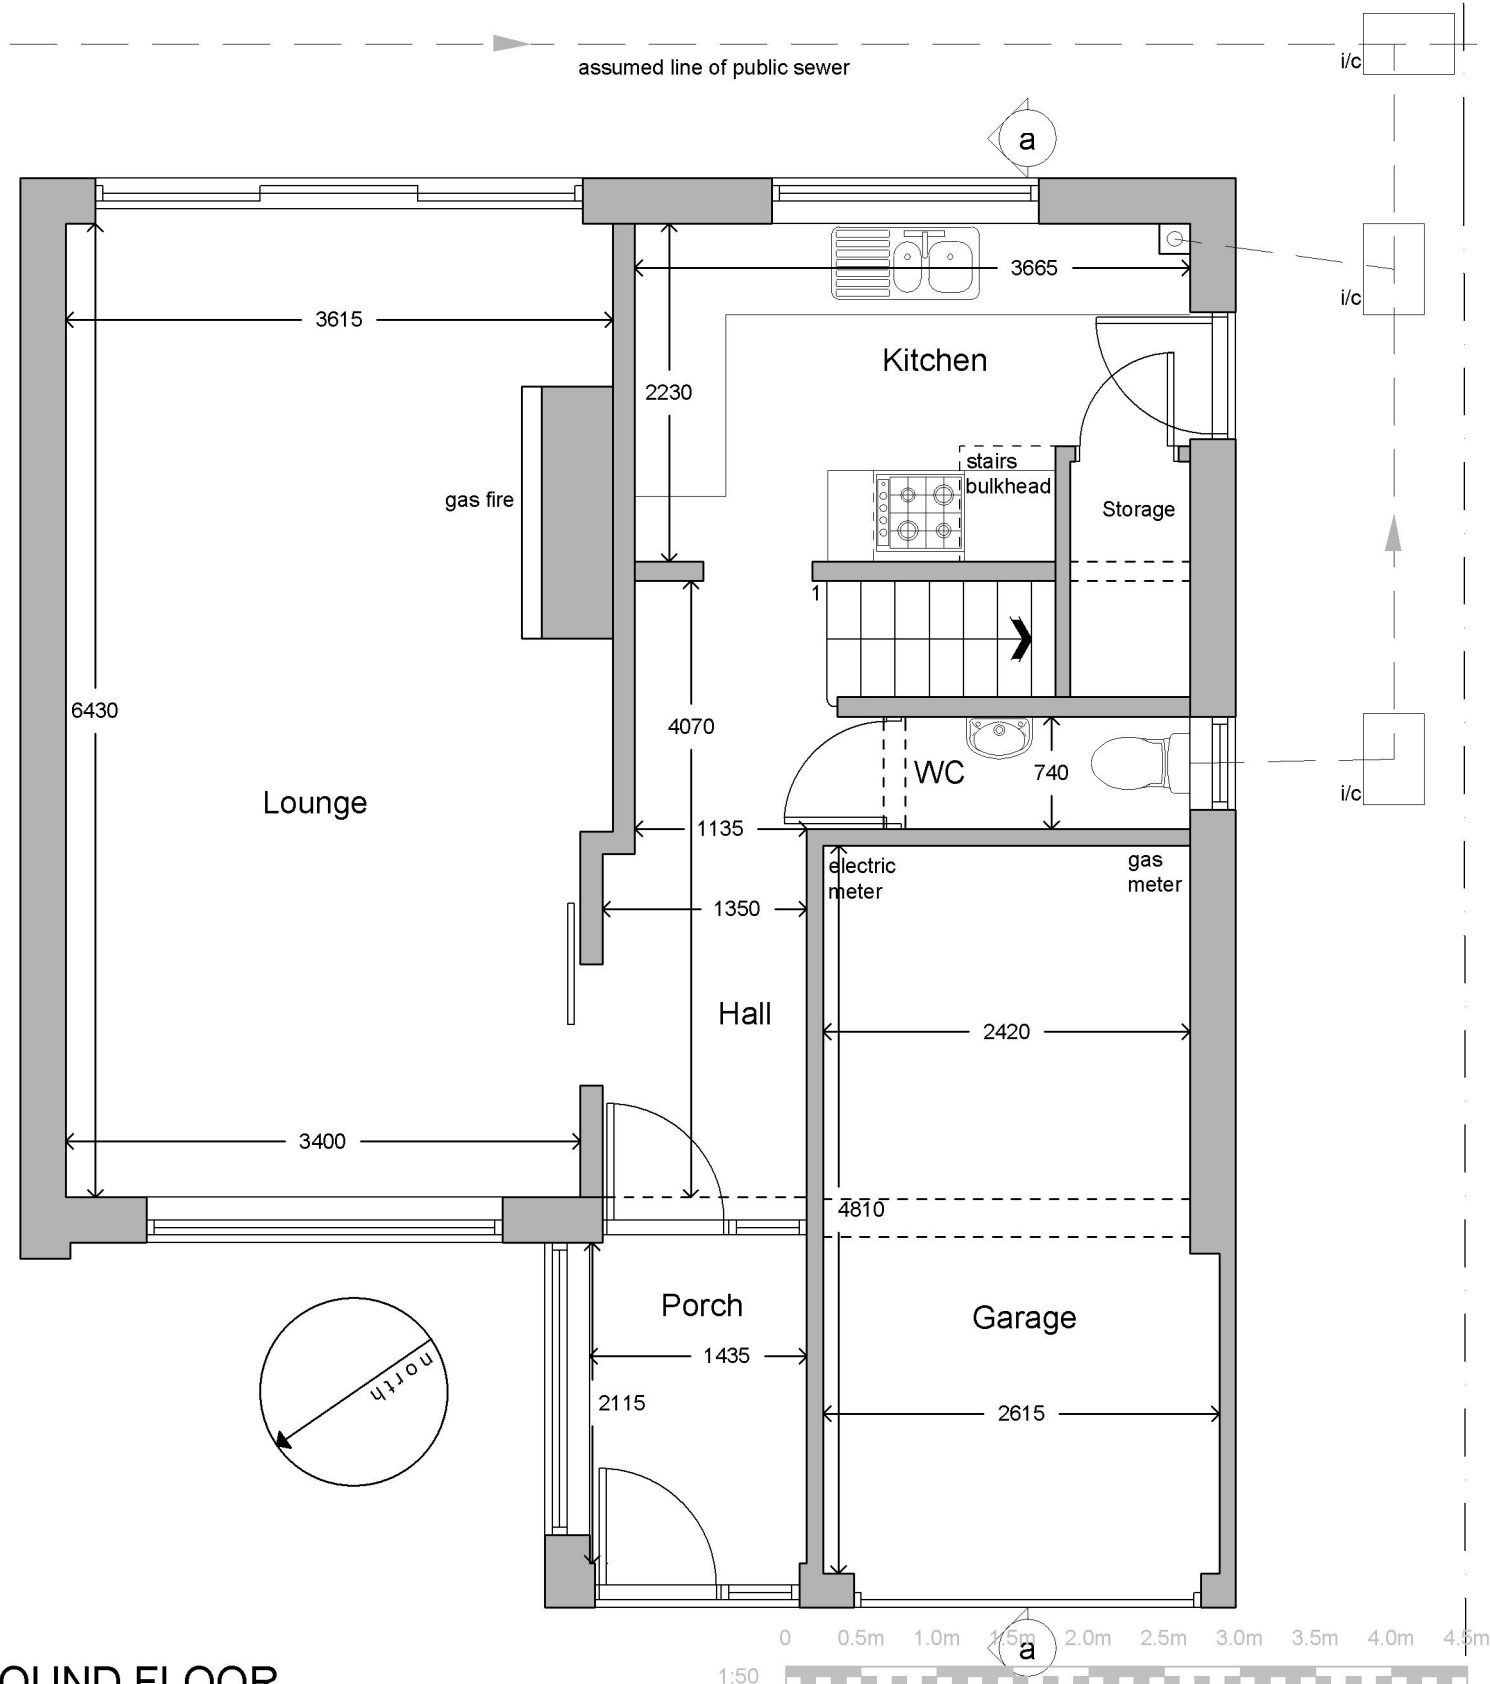



# Mid Sussex Design

architectural design services

info@midsussexdesign.co.uk

07980 920621

17 Gatesmead, Haywards Heath, RH16 1SN

- DESIGN
- PLANNING
- BUILDING REGULATIONS
- CONSTRUCTION


## Notes

Do not scale, use figured dimensions only.

All dimensions to be verified on site prior to the commencement of any work or the production of any shop drawing. All discrepancies to be reported to the designer.


This drawing is to be read in conjunction with all related designer's and Engineer's drawings and any other relevant information. It is the contractors responsibility to ensure that all works are in compliance with Building Regulations, British Standards and Codes of Practice.

This drawing is copyright of Mid Sussex Design. It must not be reproduced without written consent.

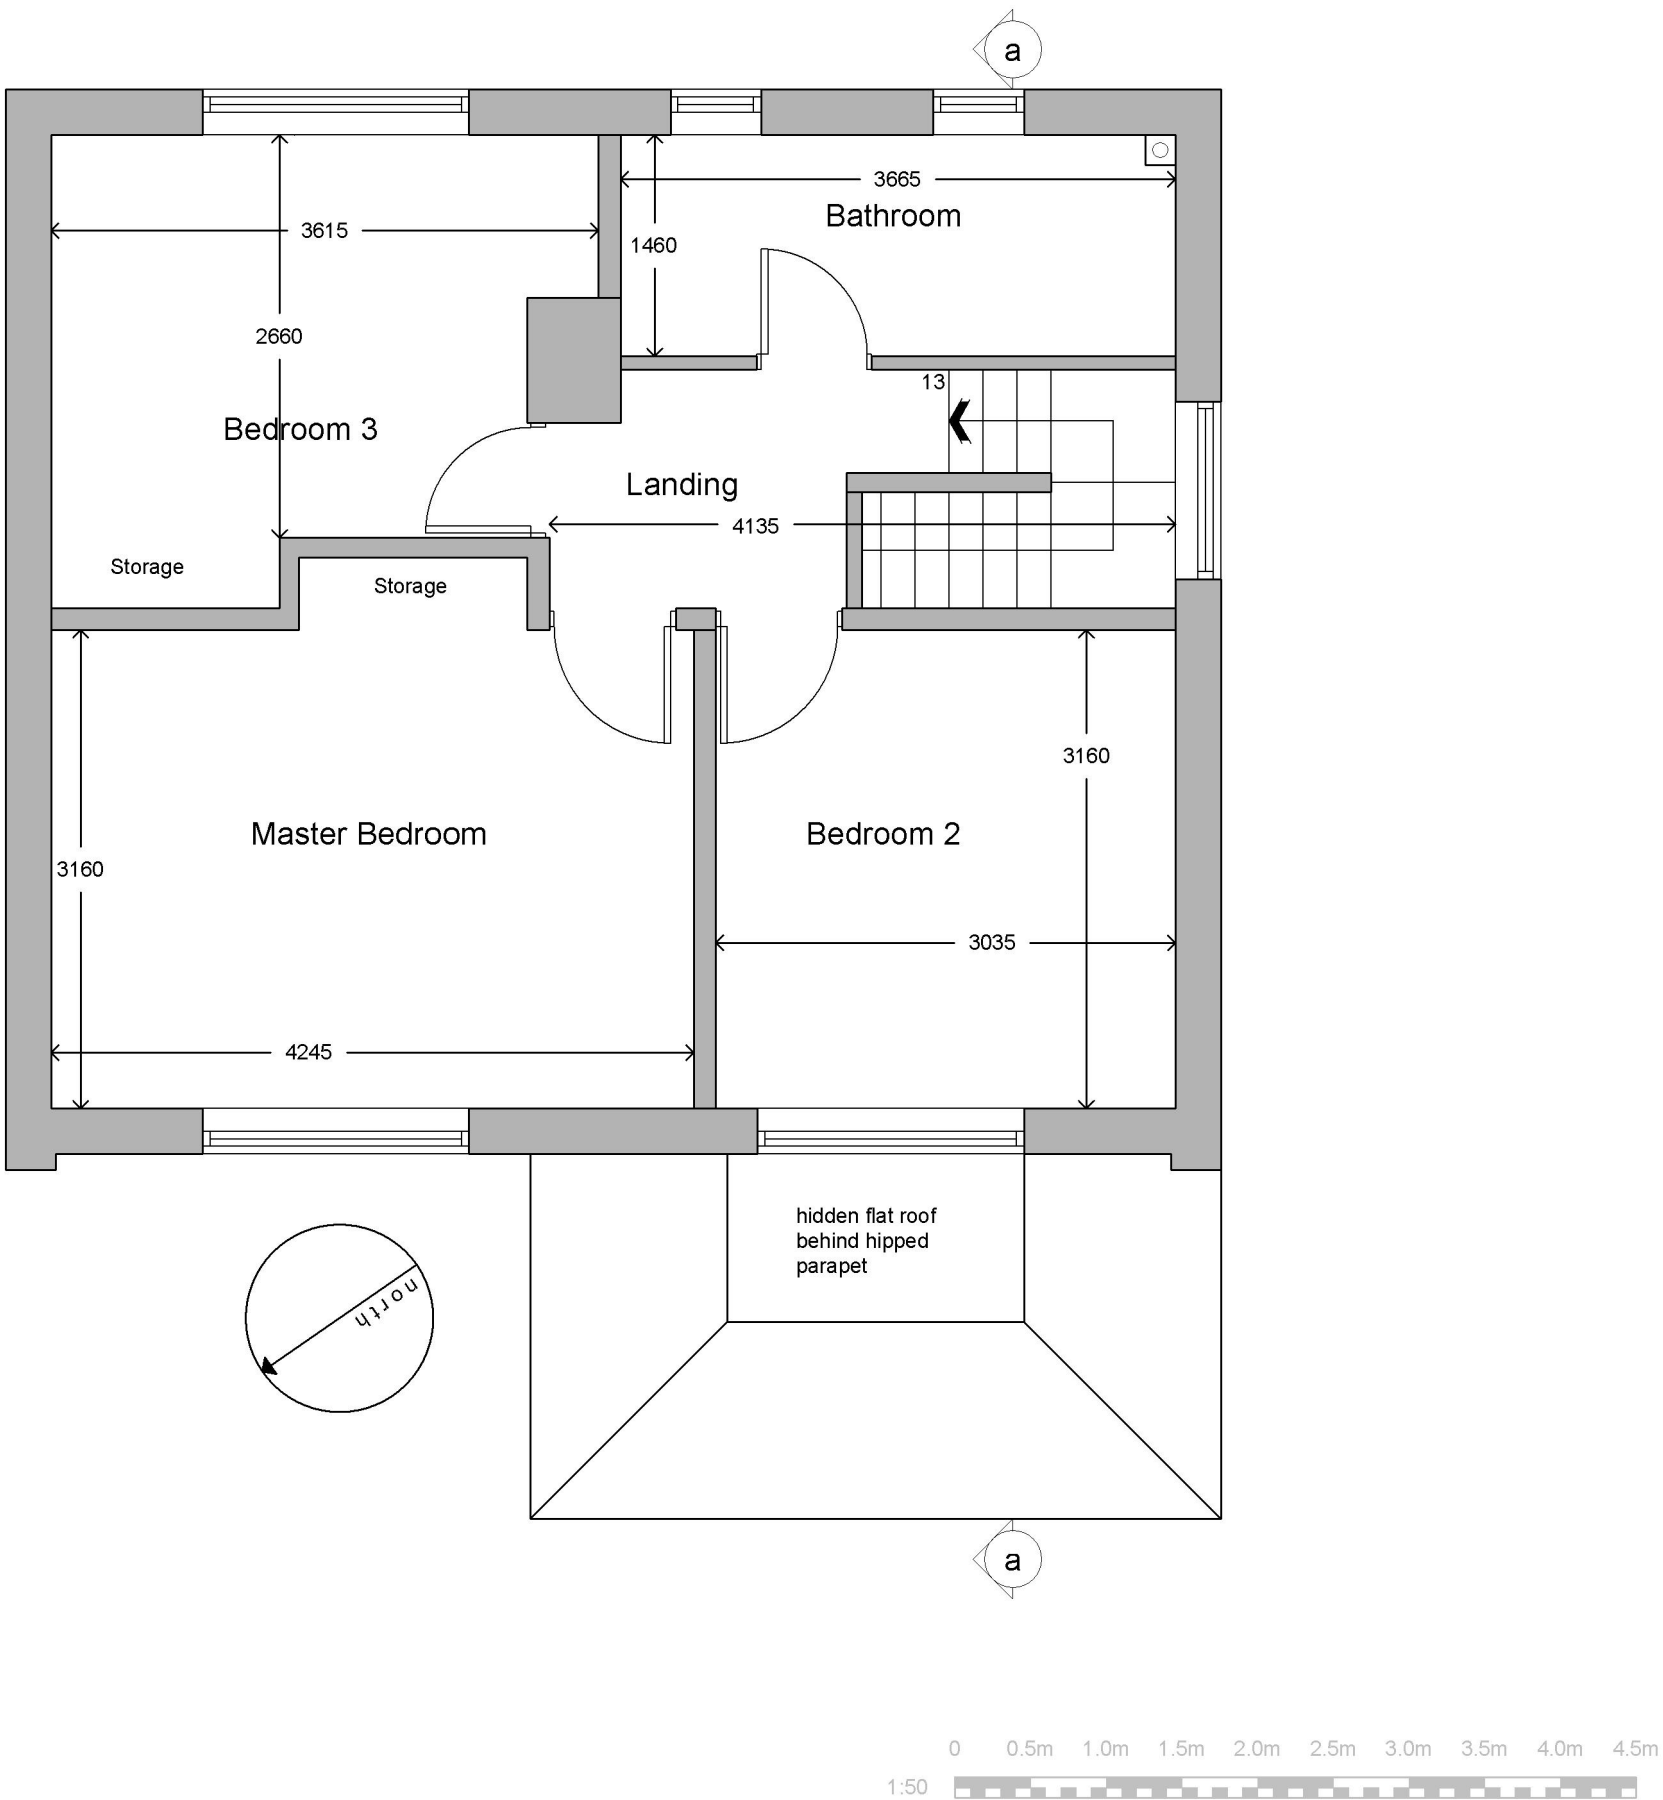

FIRST FLOOR

|           |                           |
|-----------|---------------------------|
| rev:      |                           |
| client:   | Nick Gregg                |
| project:  | 67 Savill Road, Lindfield |
| drawing:  | 141/02                    |
| date:     | 04 Feb 2025               |
| scale:    | 1:50 @ A3                 |
| title:    | first floor - existing    |
| drawn by: | SAF                       |

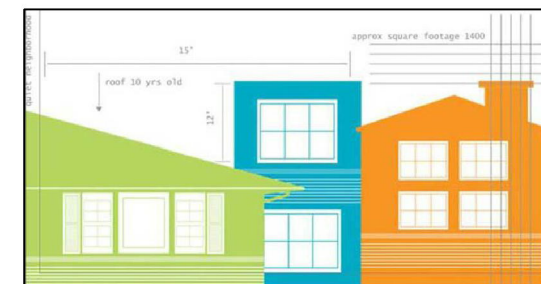

# Mid Sussex Design

*architectural design services*

info@midsussexdesign.co.uk

07980 920621

17 Gatesmead, Haywards Heath, RH16 1SN

- ☐ DESIGN
- ☒ PLANNING
- ☐ BUILDING REGULATIONS
- ☐ CONSTRUCTION

## Notes

Do not scale, use figured dimensions only.


All dimensions to be verified on site prior to the commencement of any work or the production of any shop drawing. All discrepancies to be reported to the designer.

This drawing is to be read in conjunction with all related designer's and Engineer's drawings and any other relevant information. It is the contractors responsibility to ensure that all works are in compliance with Building Regulations, British Standards and Codes of Practice.

This drawing is copyright of Mid Sussex Design. It must not be reproduced without written consent.




north west

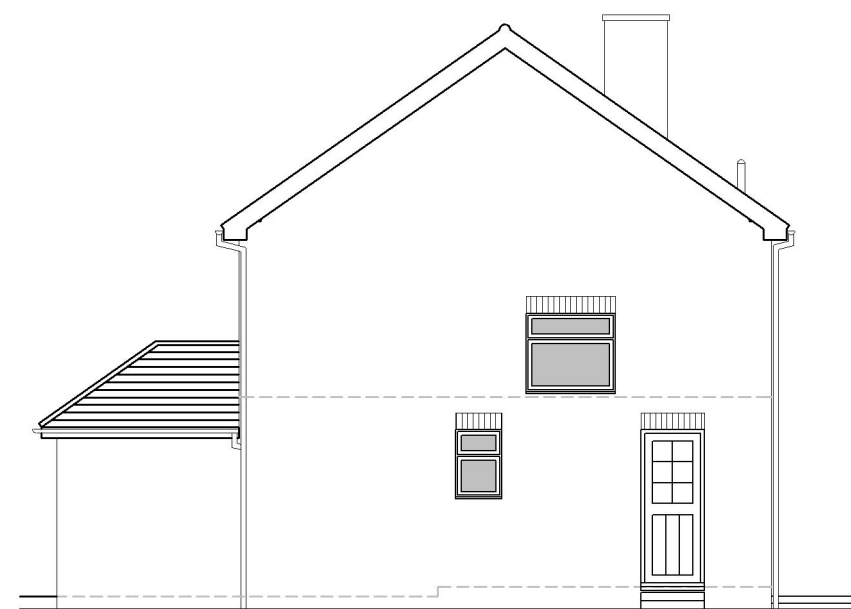

south west



south east

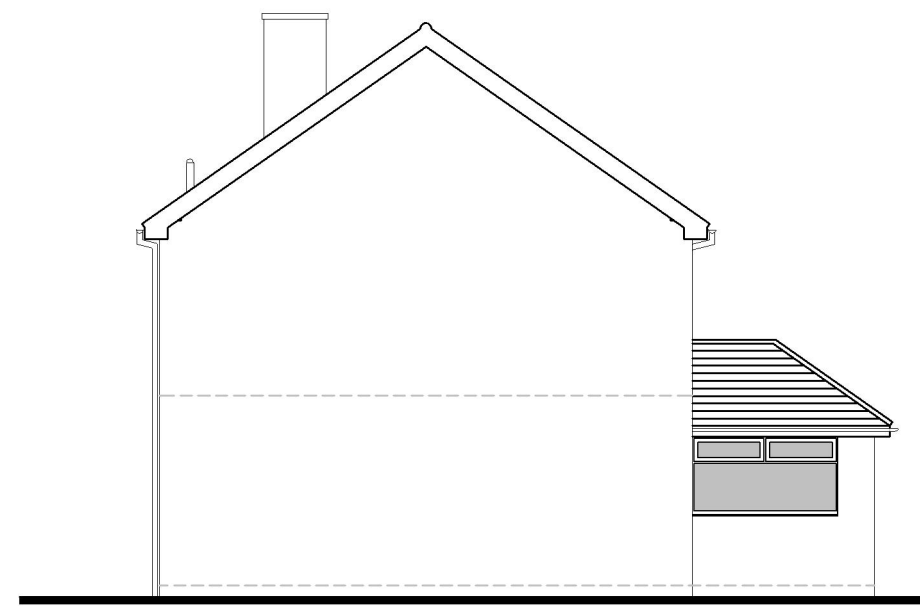

north east



|           |                           |
|-----------|---------------------------|
| rev:      |                           |
| client:   | Nick Gregg                |
| project:  | 67 Savill Road, Lindfield |
| drawing:  | 141/03                    |
| date:     | 04 Feb 2025               |
| scale:    | 1:100 @ A3                |
| title:    | elevations - existing     |
| drawn by: | SAF                       |