




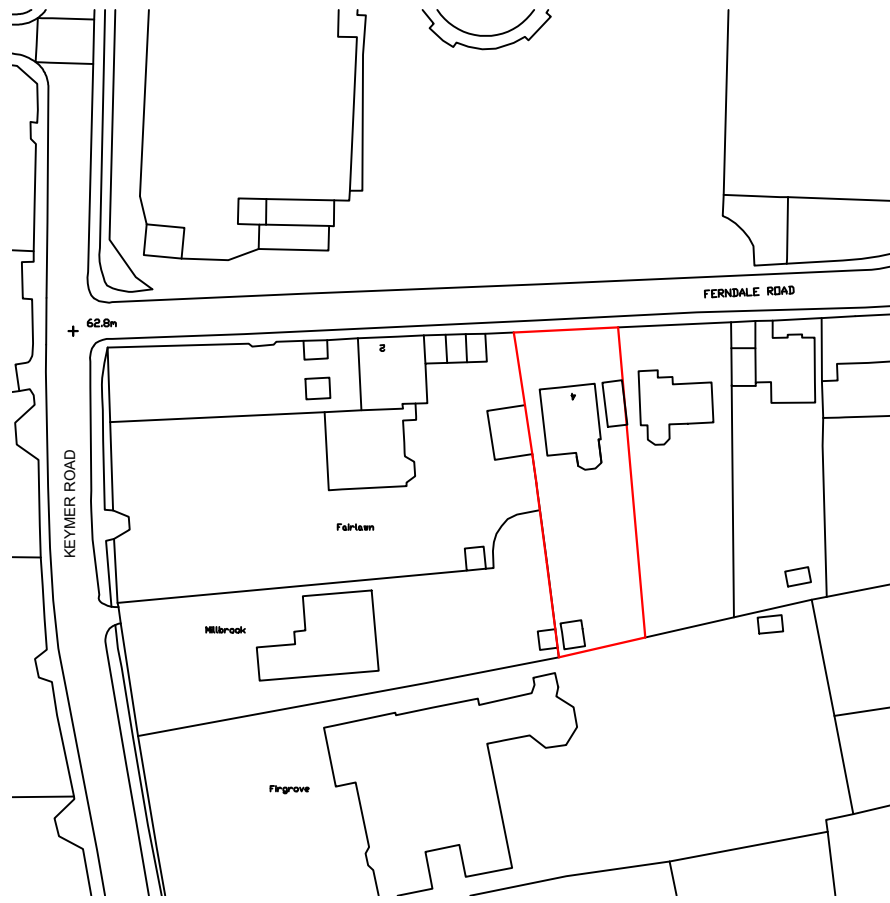


Location Plan 1:1250
Scale In Metres
Existing

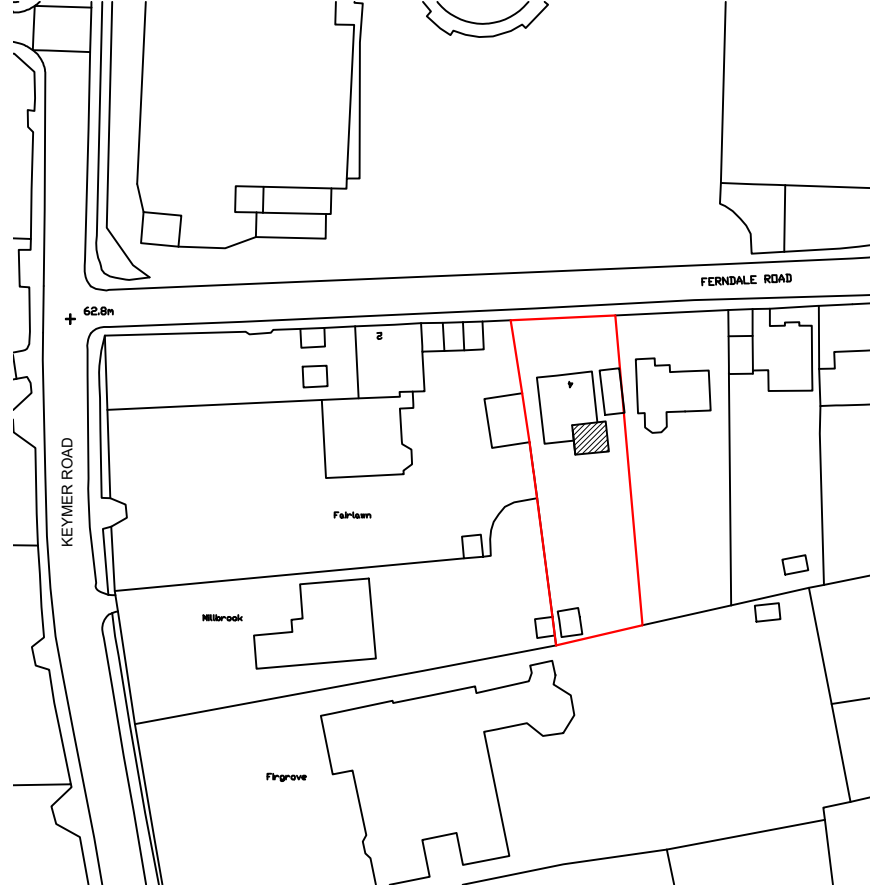

Location Plan 1:1250
Scale In Metres
Proposed

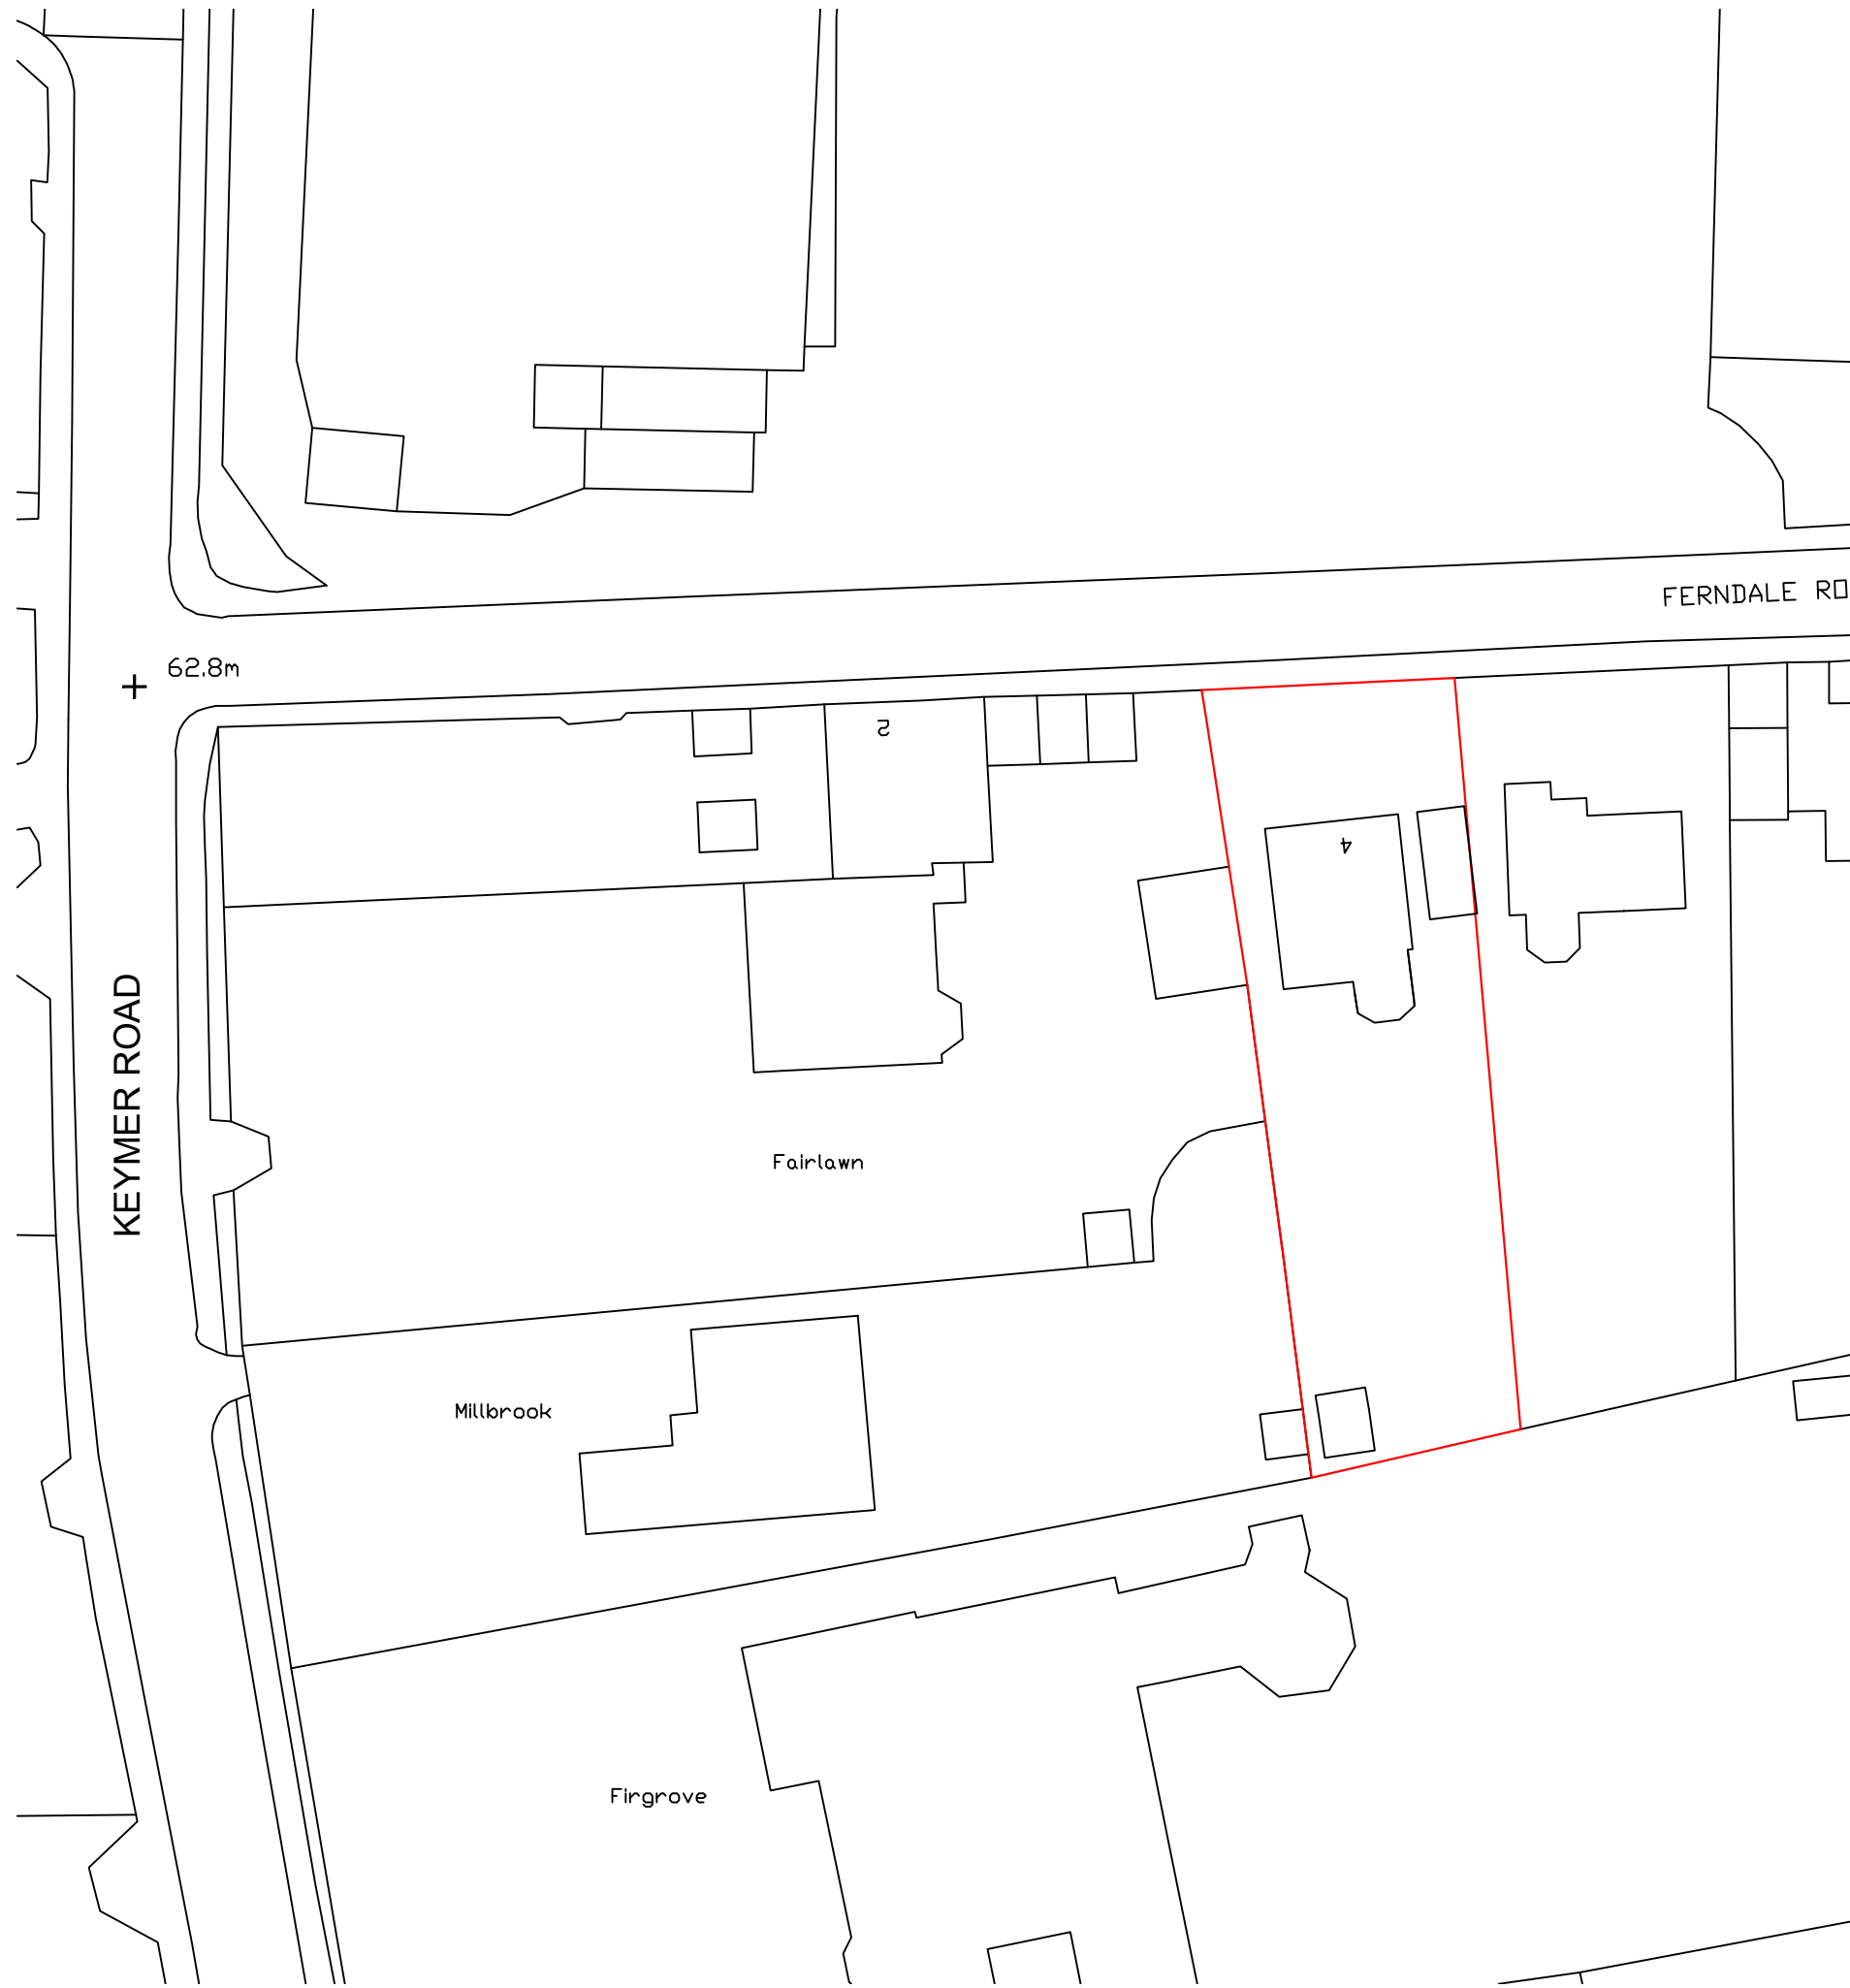

Existing Block Plan 1:500
Scale In Metres

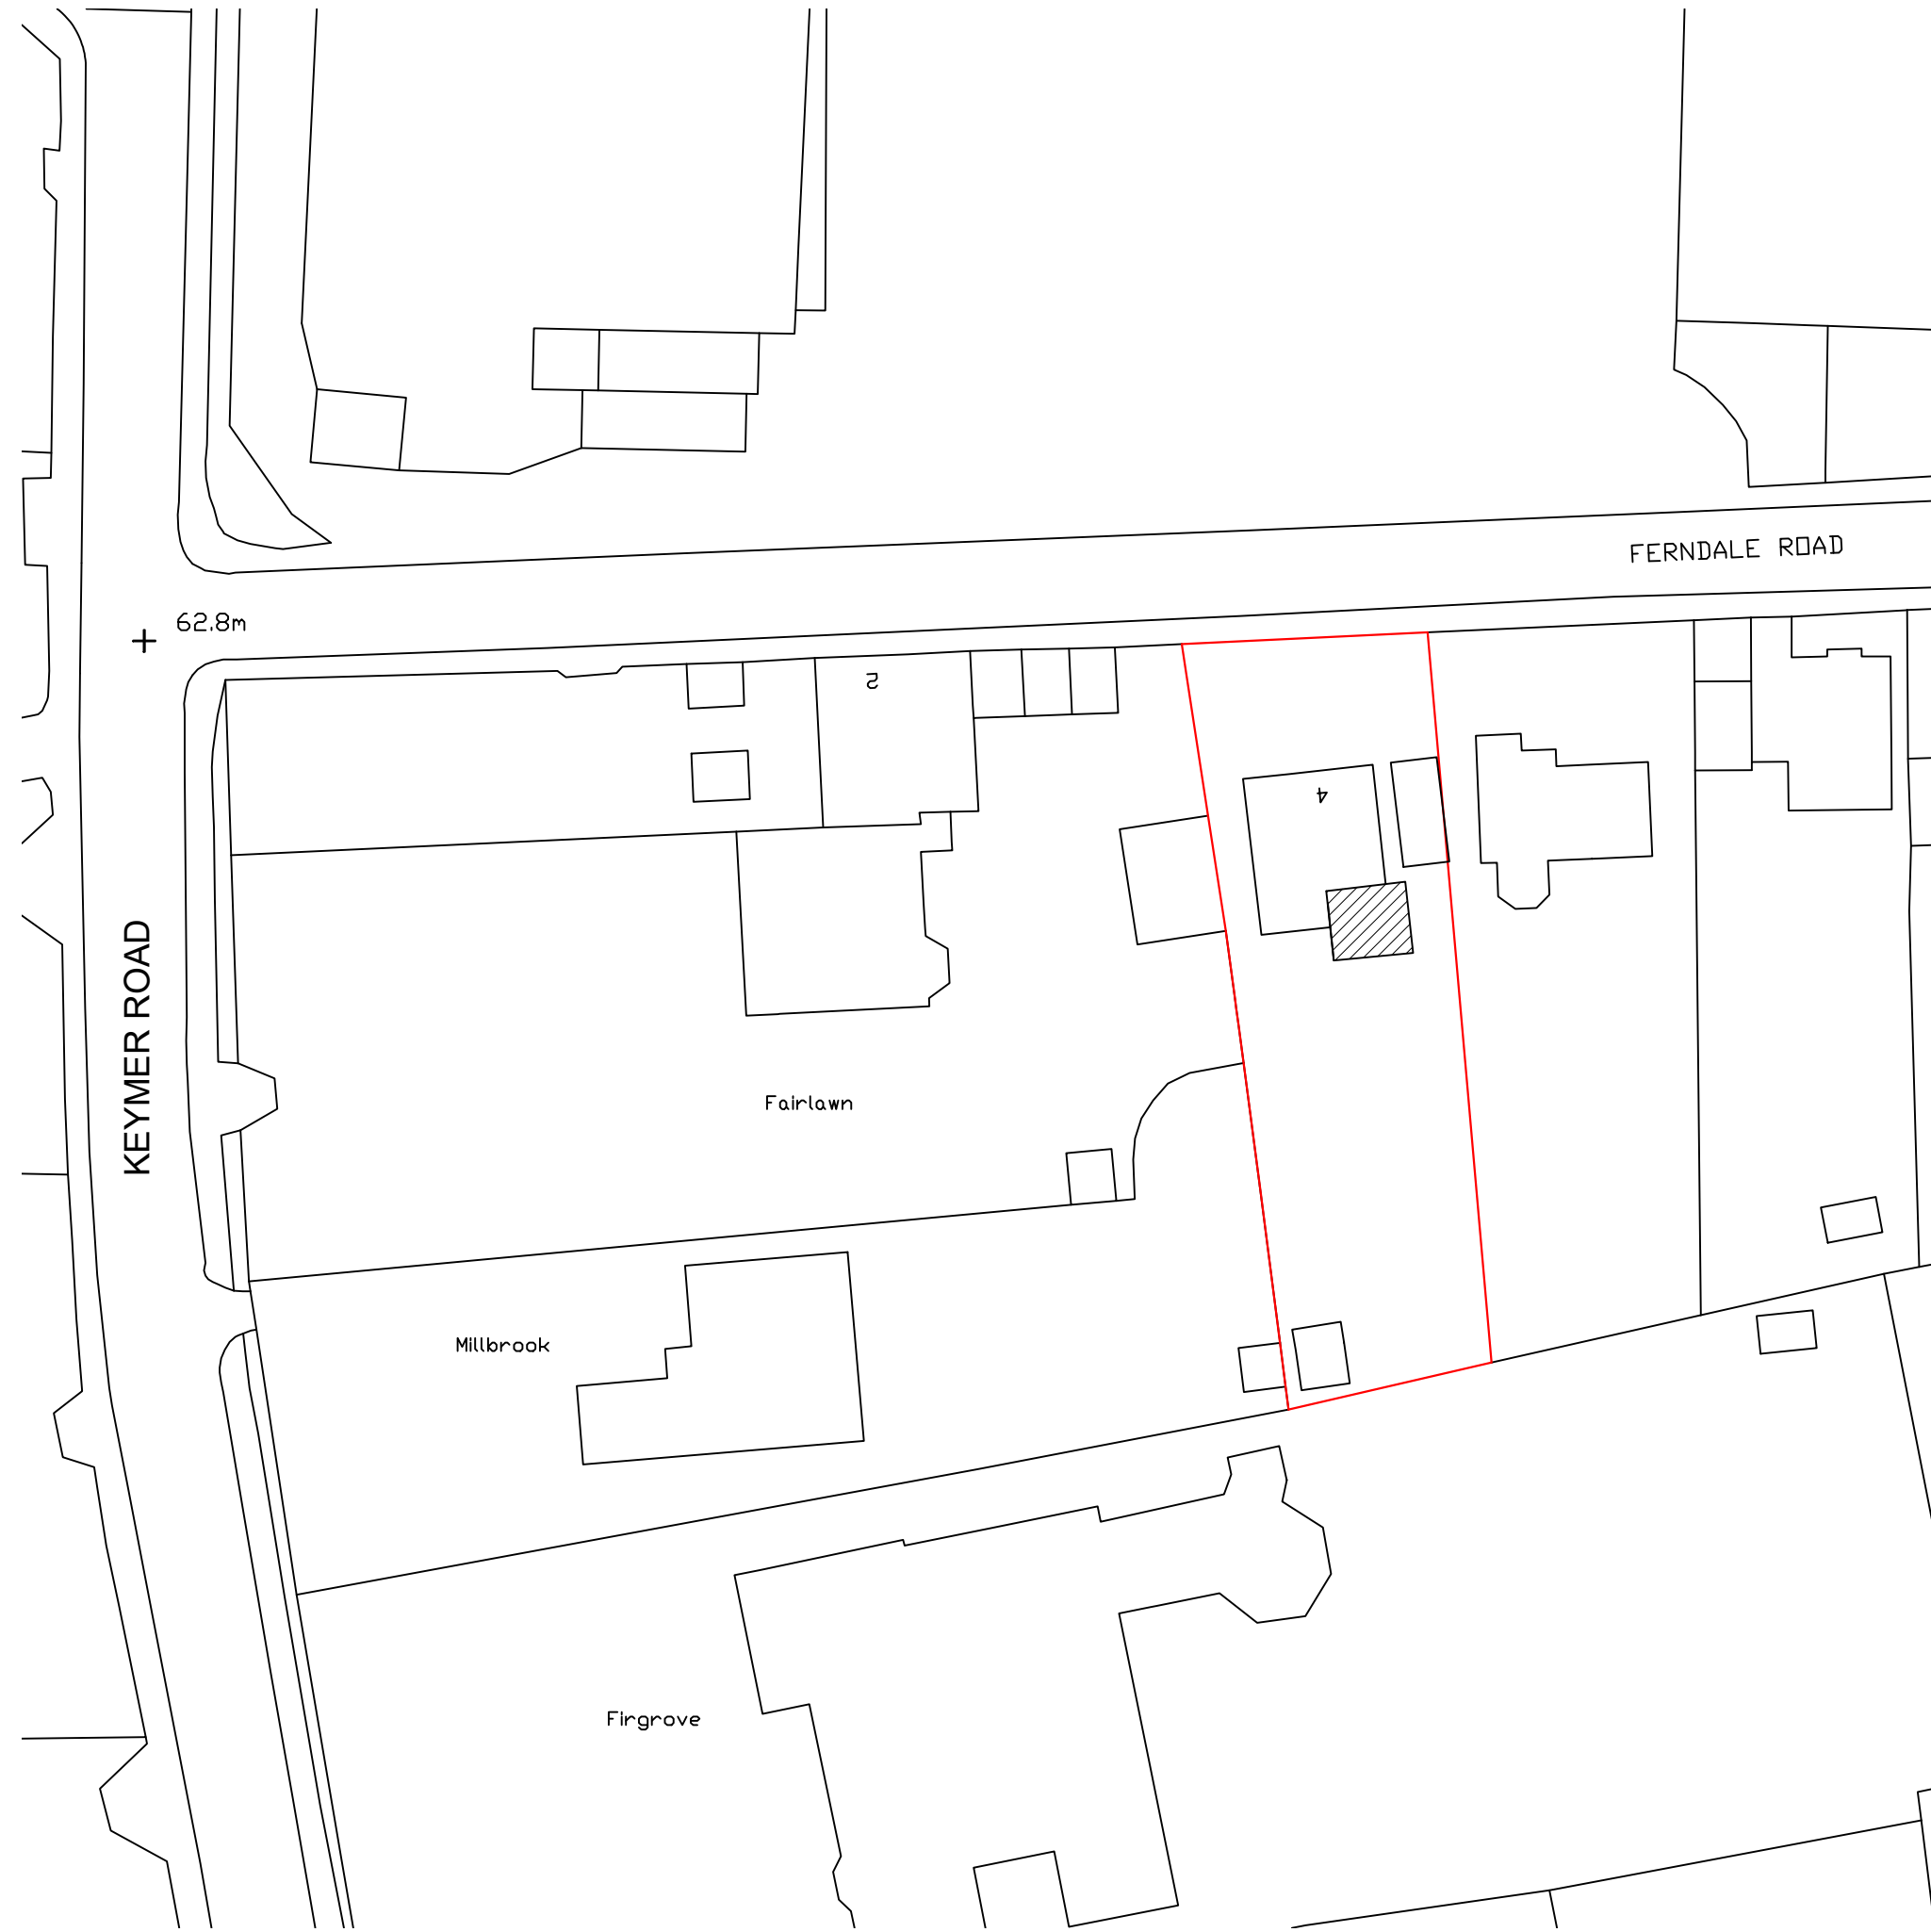

Proposed Block Plan 1:500
Scale In Metres

SKETCH
DRAWING

NOTES

- © Copyright of this drawing remains the property of Buchan Rum Architects Ltd and should not be reproduced in full or parts or re-issued without written permission from Buchan Rum Architects Ltd
- These drawings must be read in conjunction with the structural engineers drawings & details, and with all other consultants, sub-contractor and specialist's drawings & details.
- All dimensions are in millimetres, unless stated otherwise.
- All goods materials workmanship to conform with current building regulations BS8 and CDM.
- All dimensions must be checked on site, and any discrepancies verified with the architect.
- Do not scale from the drawing
- Any discrepancies between the drawings, details and specification must be reported to the architect immediately before work is put in hand.
- All works to be carried out in full accordance with current Building Regulations, British Standards and all Health & Safety Regulations
- If in doubt please ask.

rev.	date	comment
amendments		
Client		
Site address		
4 Ferndale Road, Burgess Hill		
Job Title		
New house extension and internal remodelling		
Location plan and block plan		
buchan rum 9 SAVILL ROAD LINDFIELD WEST SUSSEX RH162NY E : info@buchanrumarchitects.co.uk T : 01444 239019		
Scale	1:1250, 1:500	Size A1
01/2025		BRA
Drawing number 24_200_PL_00_105		Rev 01