


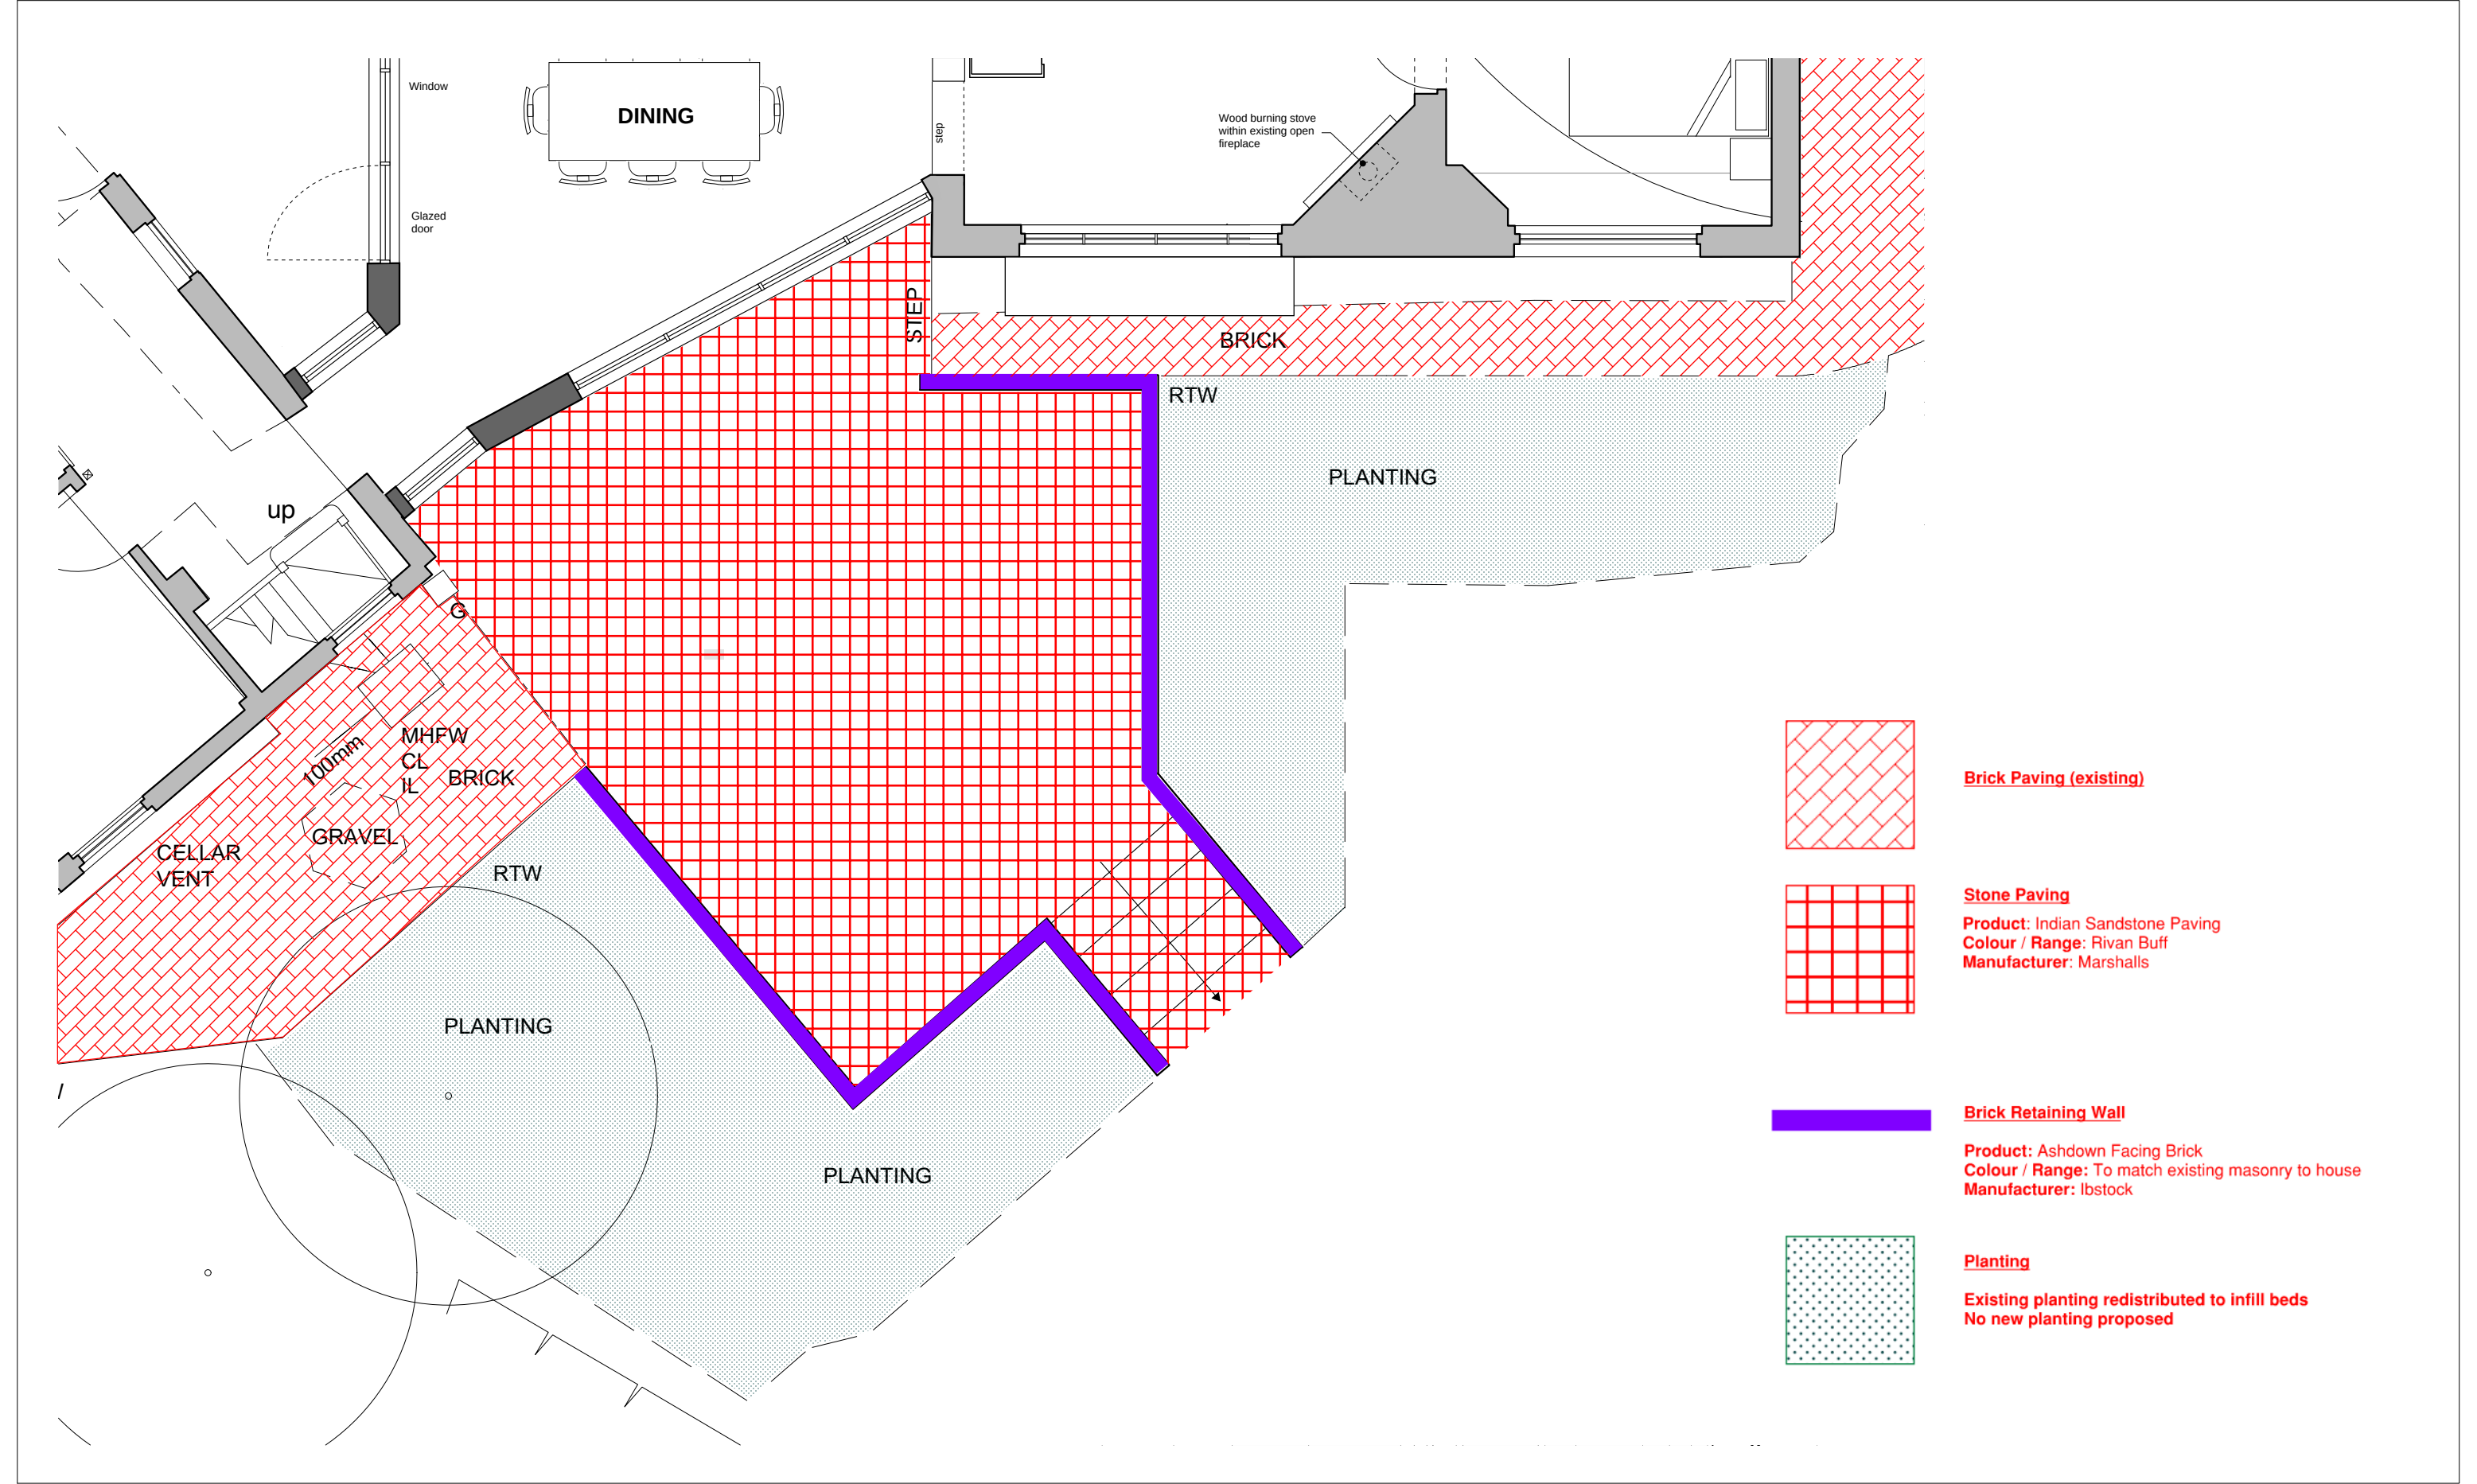

Revision	Description	Date	Copyright Matthew Ollier	Notes	Key	Scale @ A3	Date	Job Number	Project	
P01	For Information	Sept 2025	No implied licence exists. This drawing should not be used to calculate areas for the purposes of valuation. Do not scale this drawing. All dimensions to be checked on the site by the contractor and such dimensions to be their responsibility. All work must comply with relevant British Standards and Building Regulations requirements. Drawing errors and omissions to be reported to the architect. To be read in conjunction with Architect's specification and other consultant information.	N/A		Various	Sept 2025	250001	Bowling Alley Cottage	
						Status	Purpose of Issue	Drn By	Ref: DM/25/0272 & DM/25/0422	
						Planning Conditions Discharge		Chk By		
						Drawing No. L305		Revision P01	Drawing Landscape Materials	