




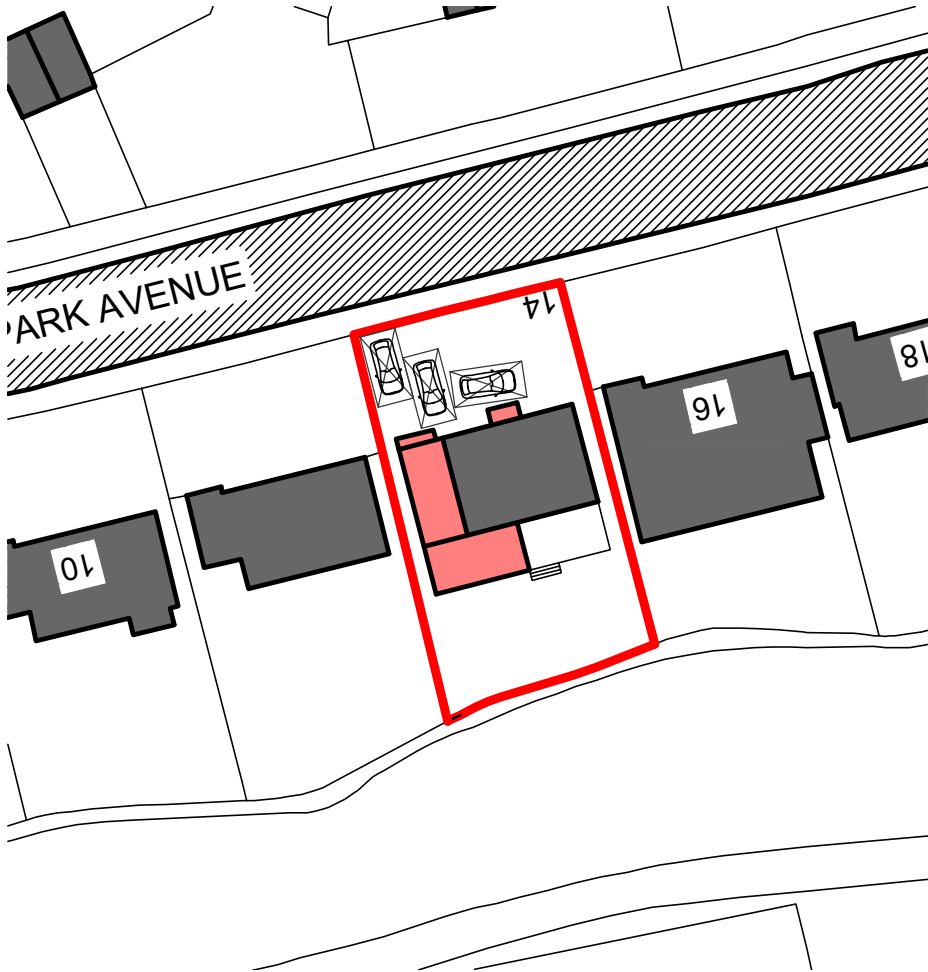


BLOCK PLAN 1:500@A4

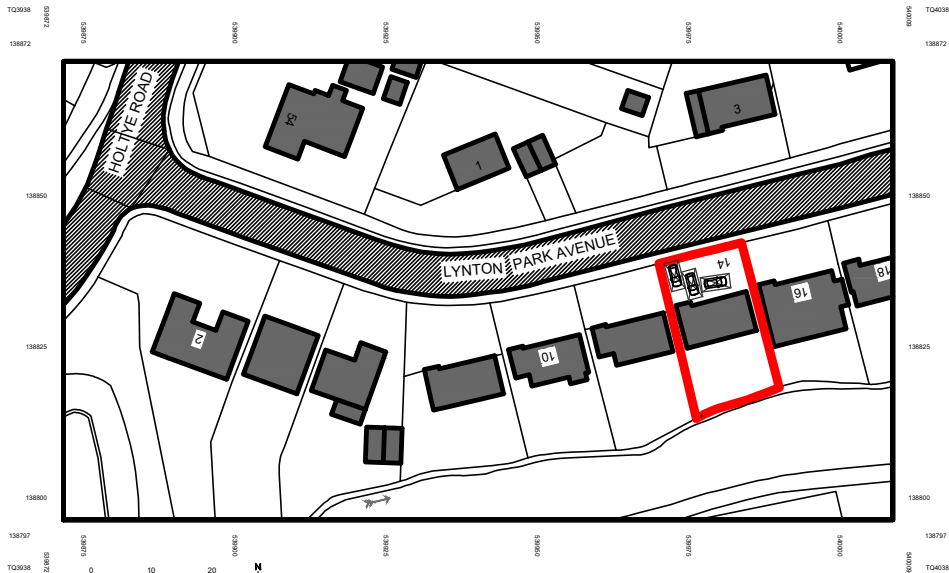

LOCATION PLAN 1:1250@A4

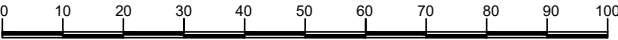

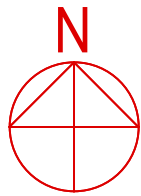			CLIENT MR & MRS HILL	
			PROJECT 14 LYNTON PARK AVE. EAST GRINSTEAD RH19 3XB	
	REF. 679	DRG. NO. 03	REV. A	
	DRG. TITLE LOCATION & BLOCK PLANS			
	DESIGN EAA			
DATE DEC.25		SCALE As Shown @ A4		