0m 2m 4m 6m 8m 10m

VISUAL SCALE 1:100 @ A2

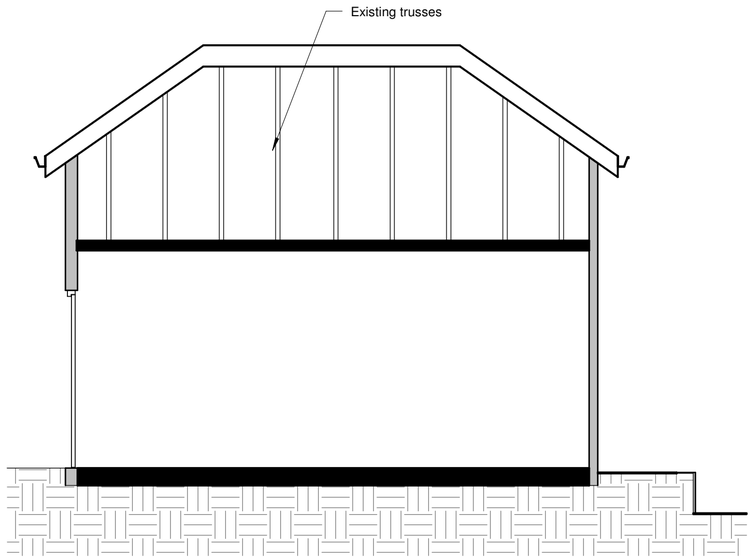

1 EXISTING SECTION A
1 : 50

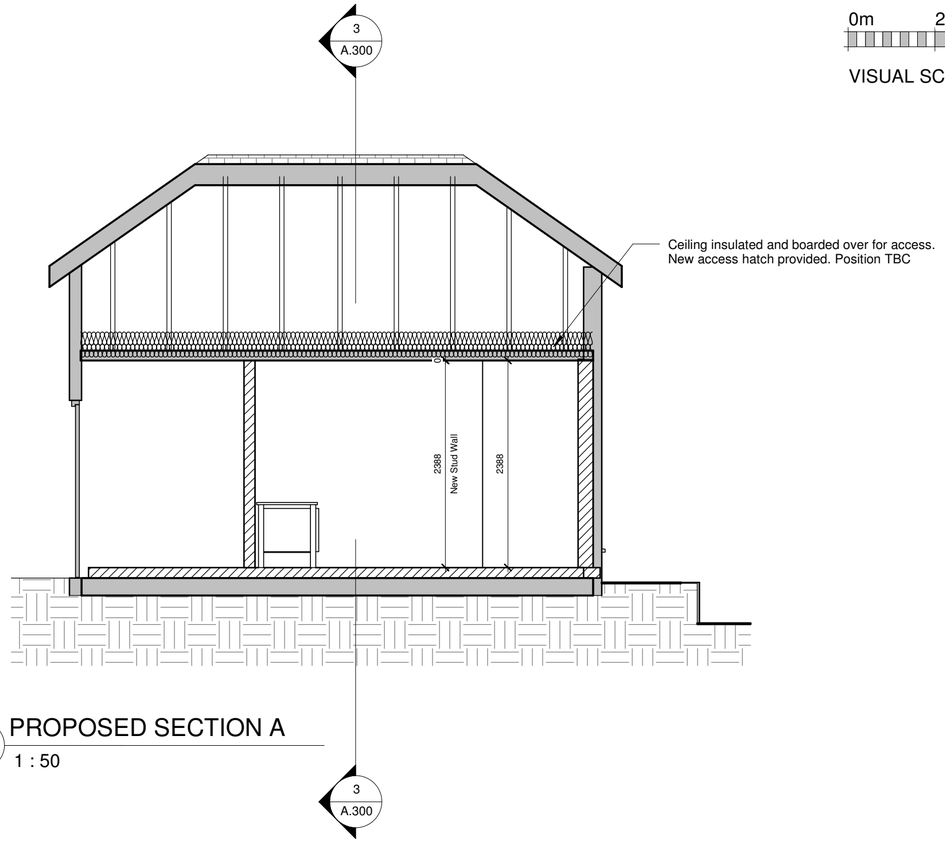

2 PROPOSED SECTION A
1 : 50

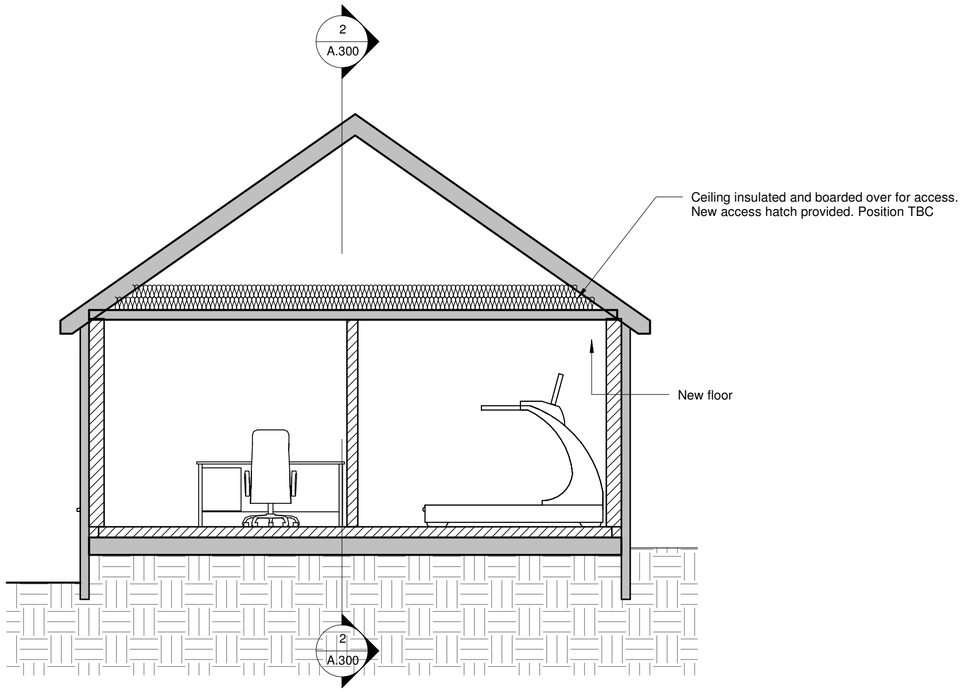

3 PROPOSED SECTION B
1 : 50

Rev	Description	Date

KRONA DESIGN
ARCHITECTURE AND INTERIOR DESIGN

4 Union Place | Worthing | BN11 1LG
info@kronadesign.co.uk
kronadesign.co.uk
01903 256150

PROJECT
Garage Conversion

ADDRESS
13 Town Wood Close
Lindfield
Haywards Heath

TITLE
Existing & Proposed Sections

CLIENT
Mr & Mrs Flynn

DRAWN	STATUS	DATE
JLB	Design	04/11/25

SCALE (@ A2)	PROJECT NUMBER
1 : 50	KD.1767

DRAWING NUMBER	REV
A.300	D

© KRONA DESIGN