
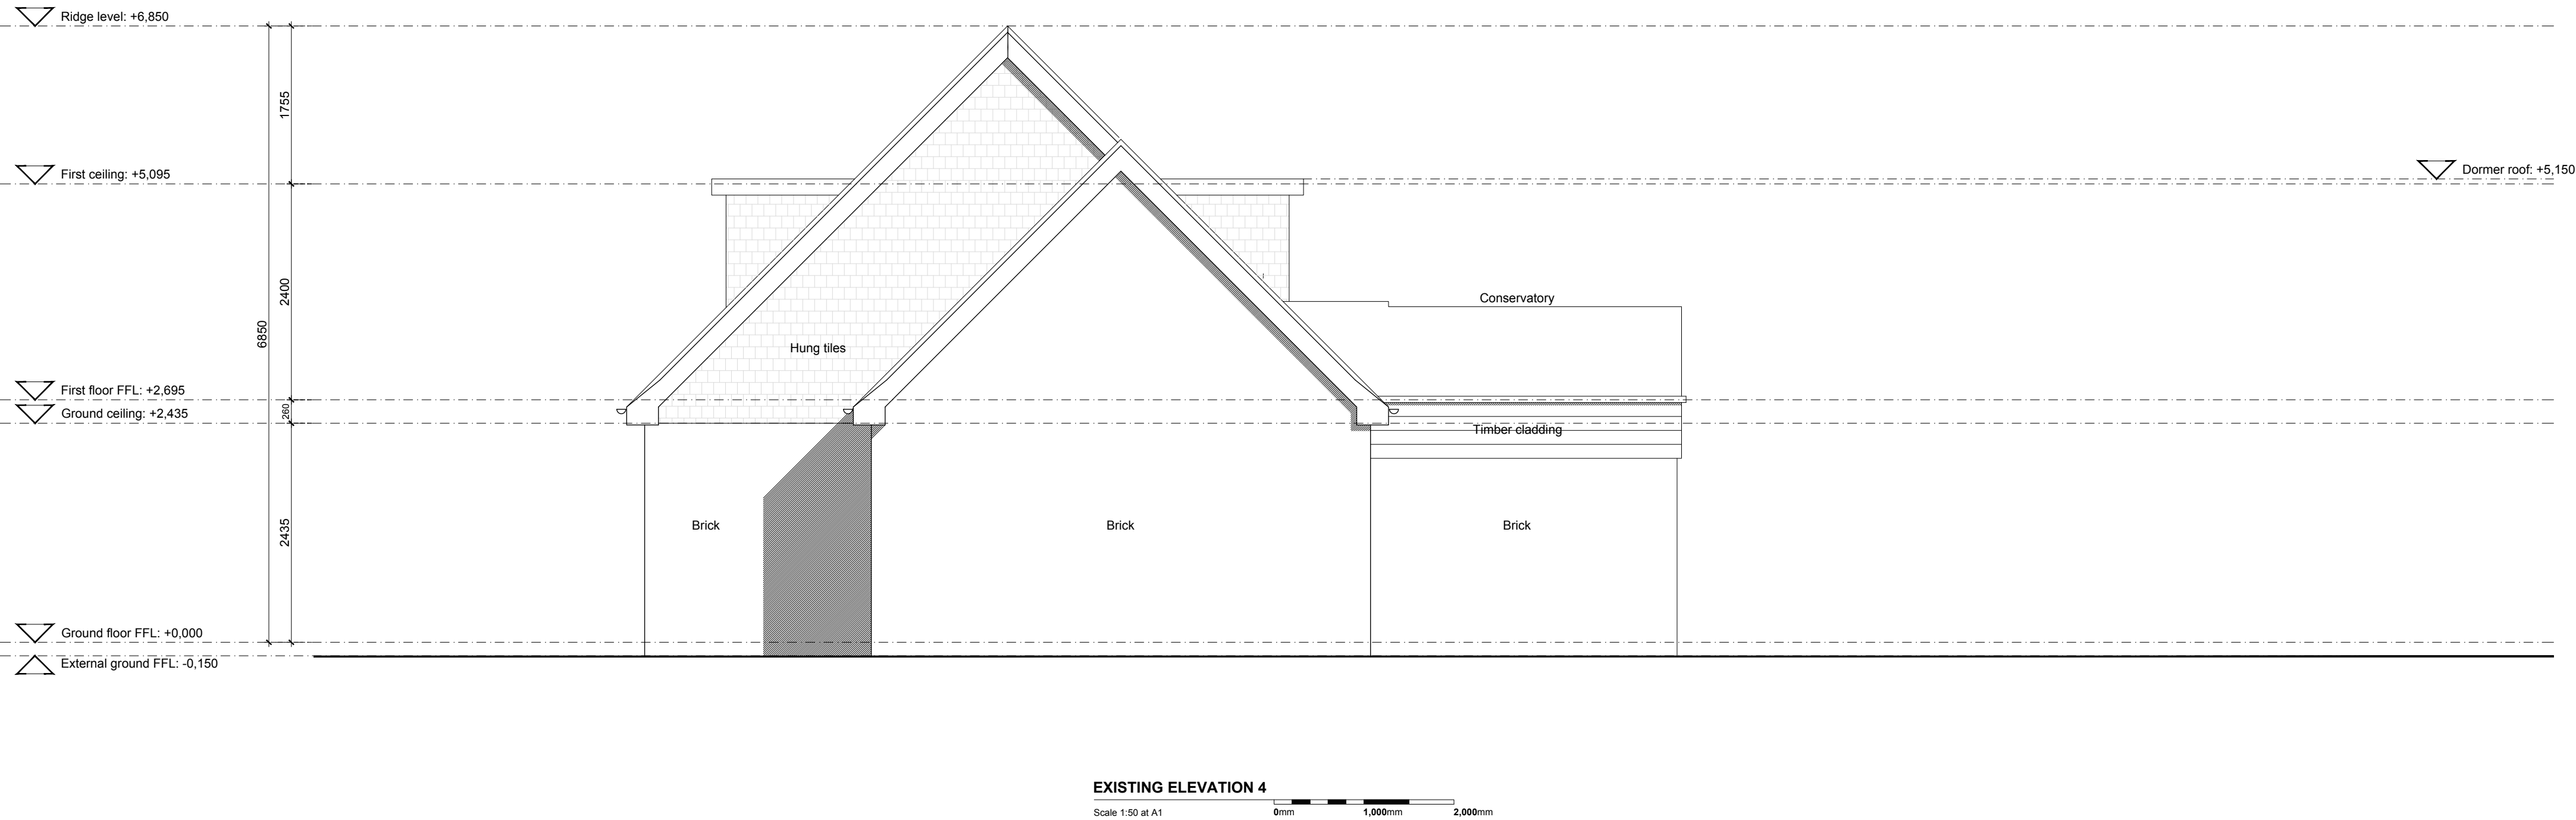


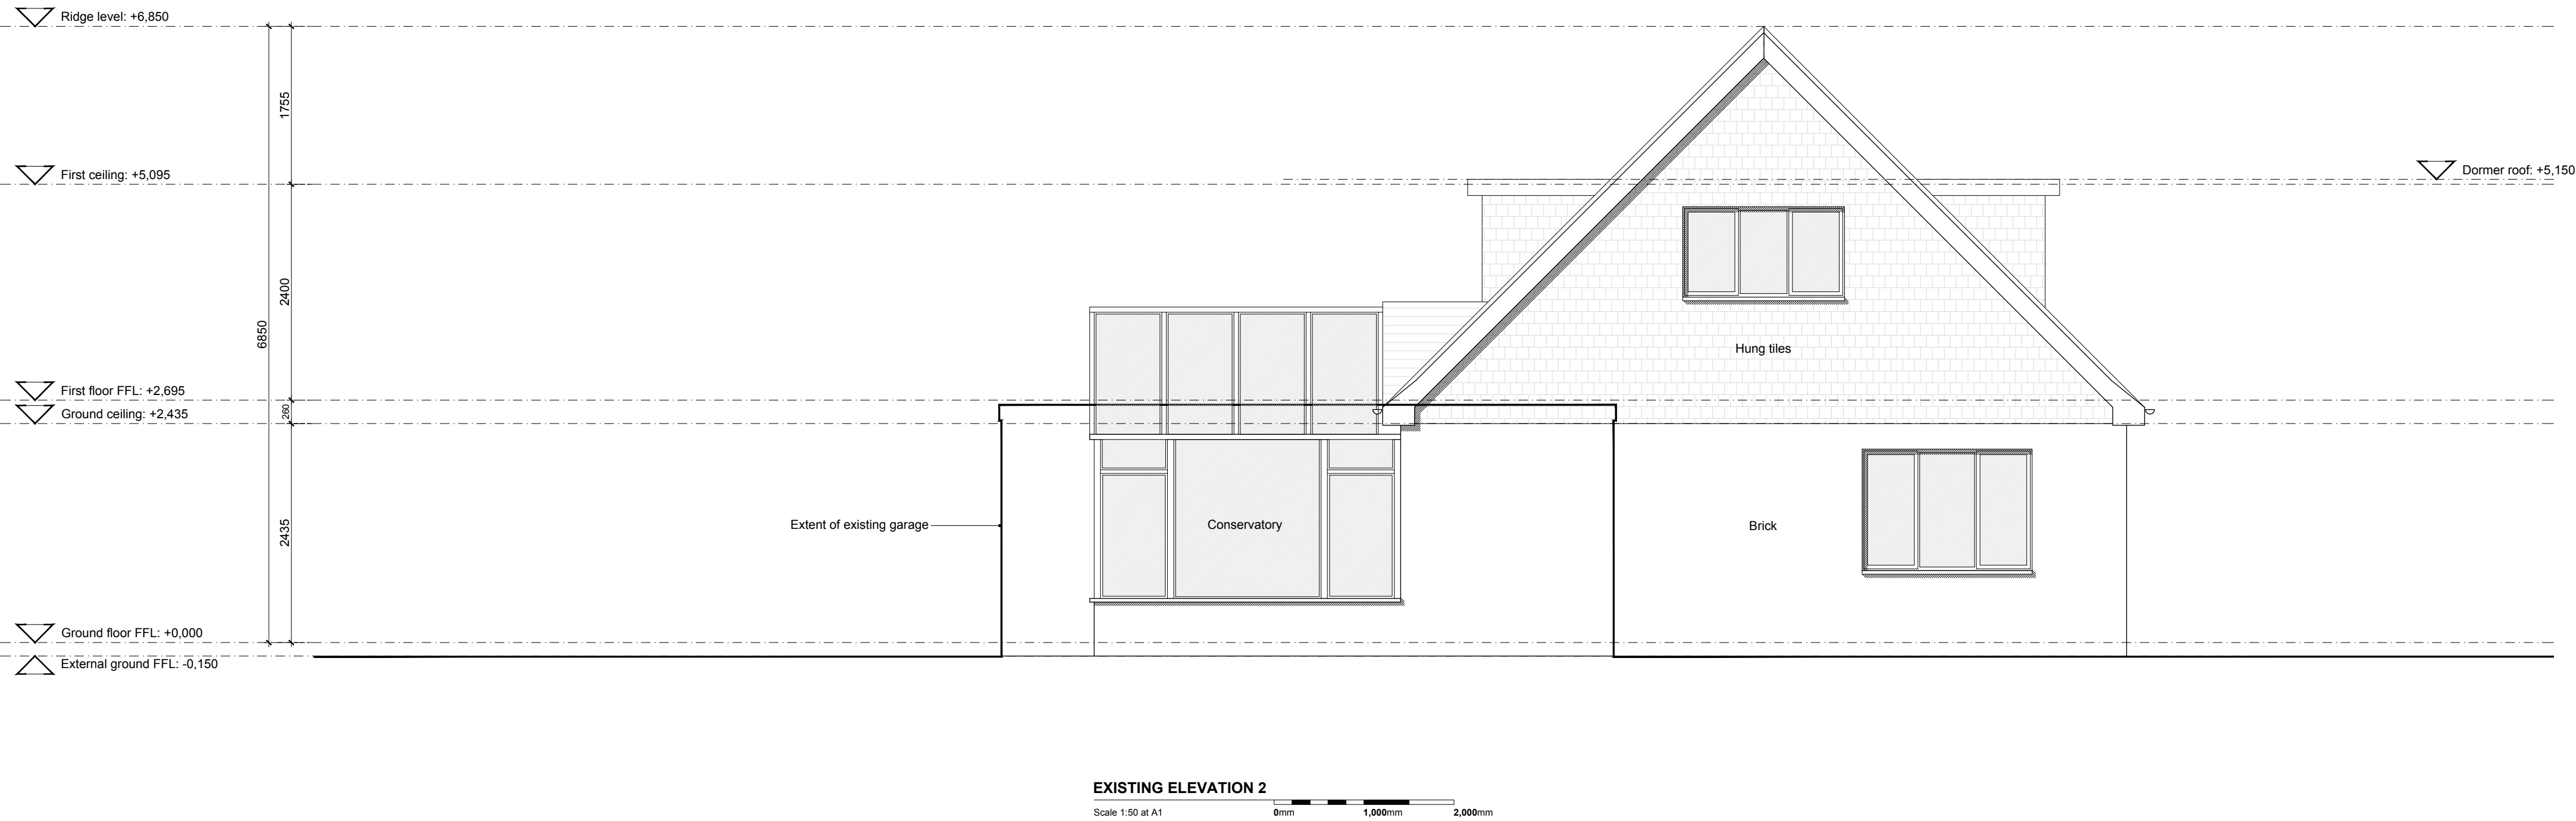

PLANNING

Existing elevations 2/4

075-3-e102

Project: Ousedale, Brook Street, West Sussex. RH17 5JJ
Scale: 1:50 at A1
Issue date: 04/09/2025 - Rev.J
Drawn by: JMP

NOTES:
All measurements and site conditions are to be checked prior to the preparation of drawings or commencement of works. This drawing belongs to James Patterson Architects Ltd. and is protected by the Copyright, Designs and Patents Act, 1998.

James Patterson Architects Ltd.
info@jp-architects.co.uk
01273 751198
www.jp-architects.co.uk

