
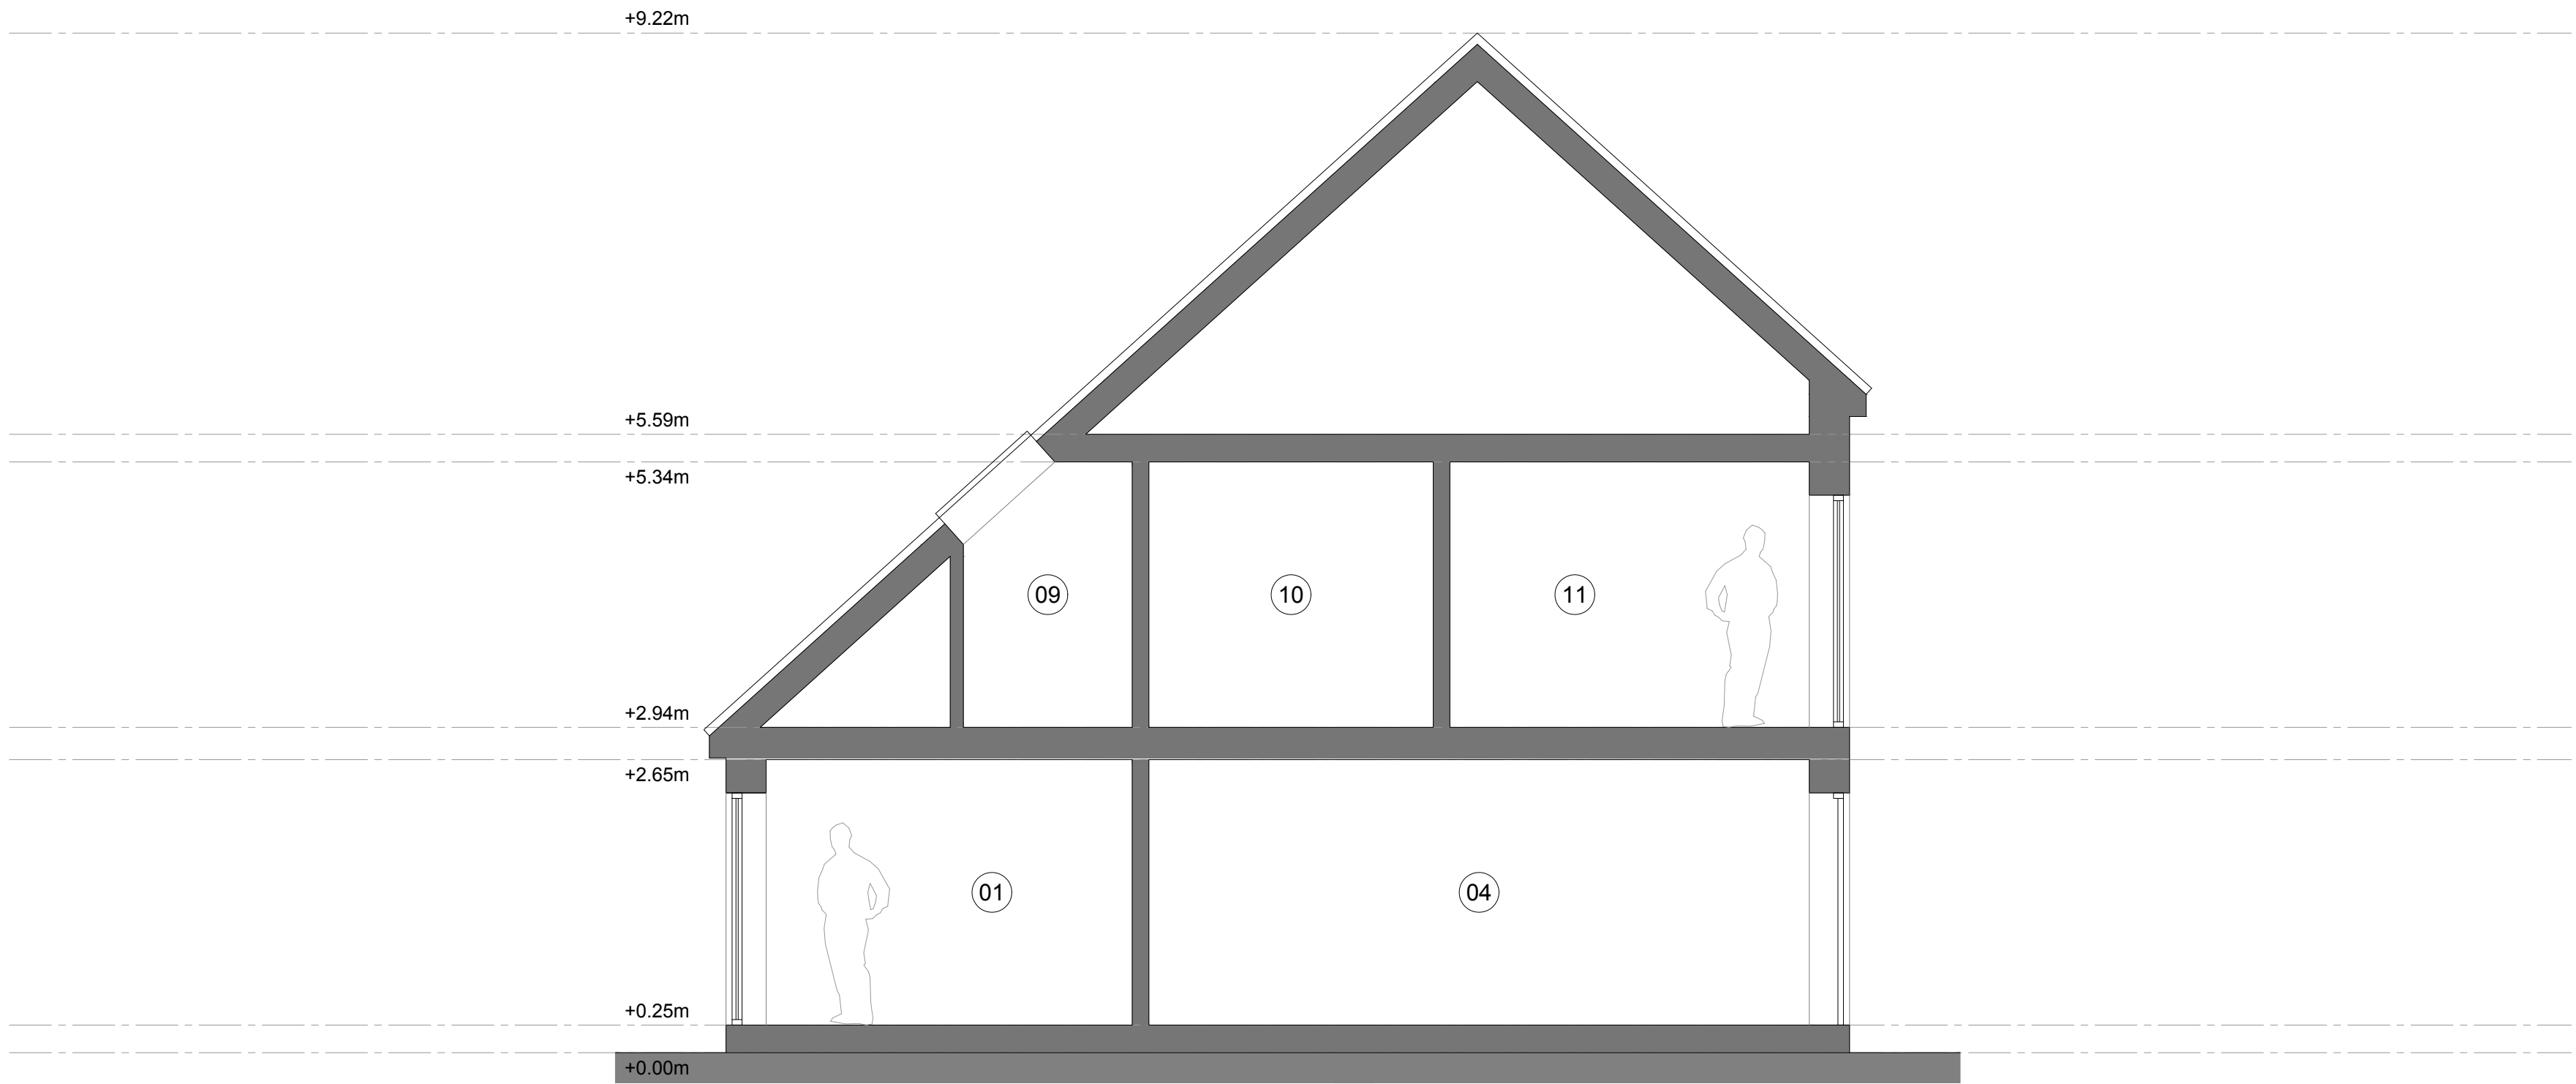


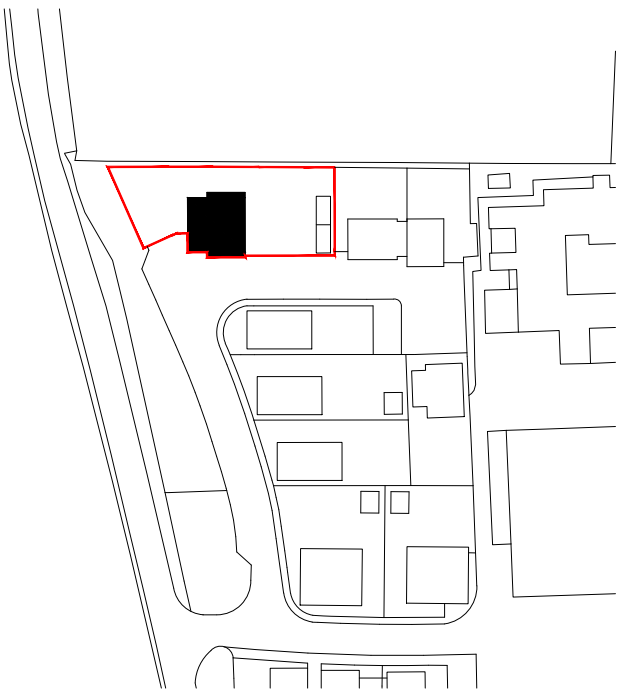

Existing Notes:

01. Bedroom 4
02. Ensuite 3
03. Snug/Office
04. Living Area
05. Entrance Hall
06. W/C
07. Dining
08. Kitchen
09. Ensuite 2
10. Bedroom 3
11. Bedroom 1
12. Ensuite 1
13. Plant/Storage
14. Landing
15. Family Bathroom
16. Bedroom 2

Existing Materials:

17. Plan Clay Tile
18. Red/Brown Multi-Stock Brick
19. Natural Timber Cladding
20. Grey/Black UPVC Windows & Doors

Rev.	Date	Detail
-	-	-

PLANNING



Tel: 01403 458815 mail: info@ateliertb.co.uk
www.ateliertb.co.uk

Client

MR & MRS HUGHES

Project Title

16 TURNERS VIEW,
CUCKFIELD,
WEST SUSSEX, RH17 5SW

Drawing Title

EXISTING SECTION

Scale. 1:50 A2	Date Aug 2025	Drawn TMA
-------------------	------------------	--------------

Drawing No.	AT - 080 - P08	Rev.	-
-------------	----------------	------	---

The copyright in this document and design is confidential to and the property of Atelier T&B Limited