




Notes: Do Not Scale
Check all dimensions on site
© Dunthorne Parker Architects

- KEY
- Wider Application Site
 - Existing Building Outline
 - Proposed Building Outline
 - Phase 1B Plot Boundary

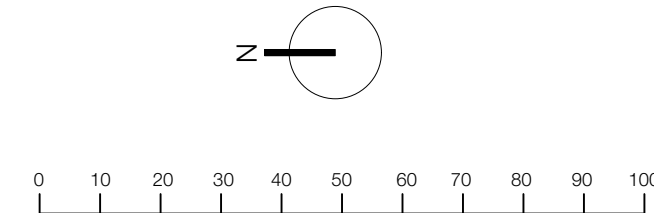

No	Date	By	Chkd	Revision
Project Barn Court, Crawley				
Drawing Proposed Site Block Plan				
Job 1450		Dwg No. 204		
Scale 1:1250 @ A1	By HN		Date Drawn 01/11/24	