



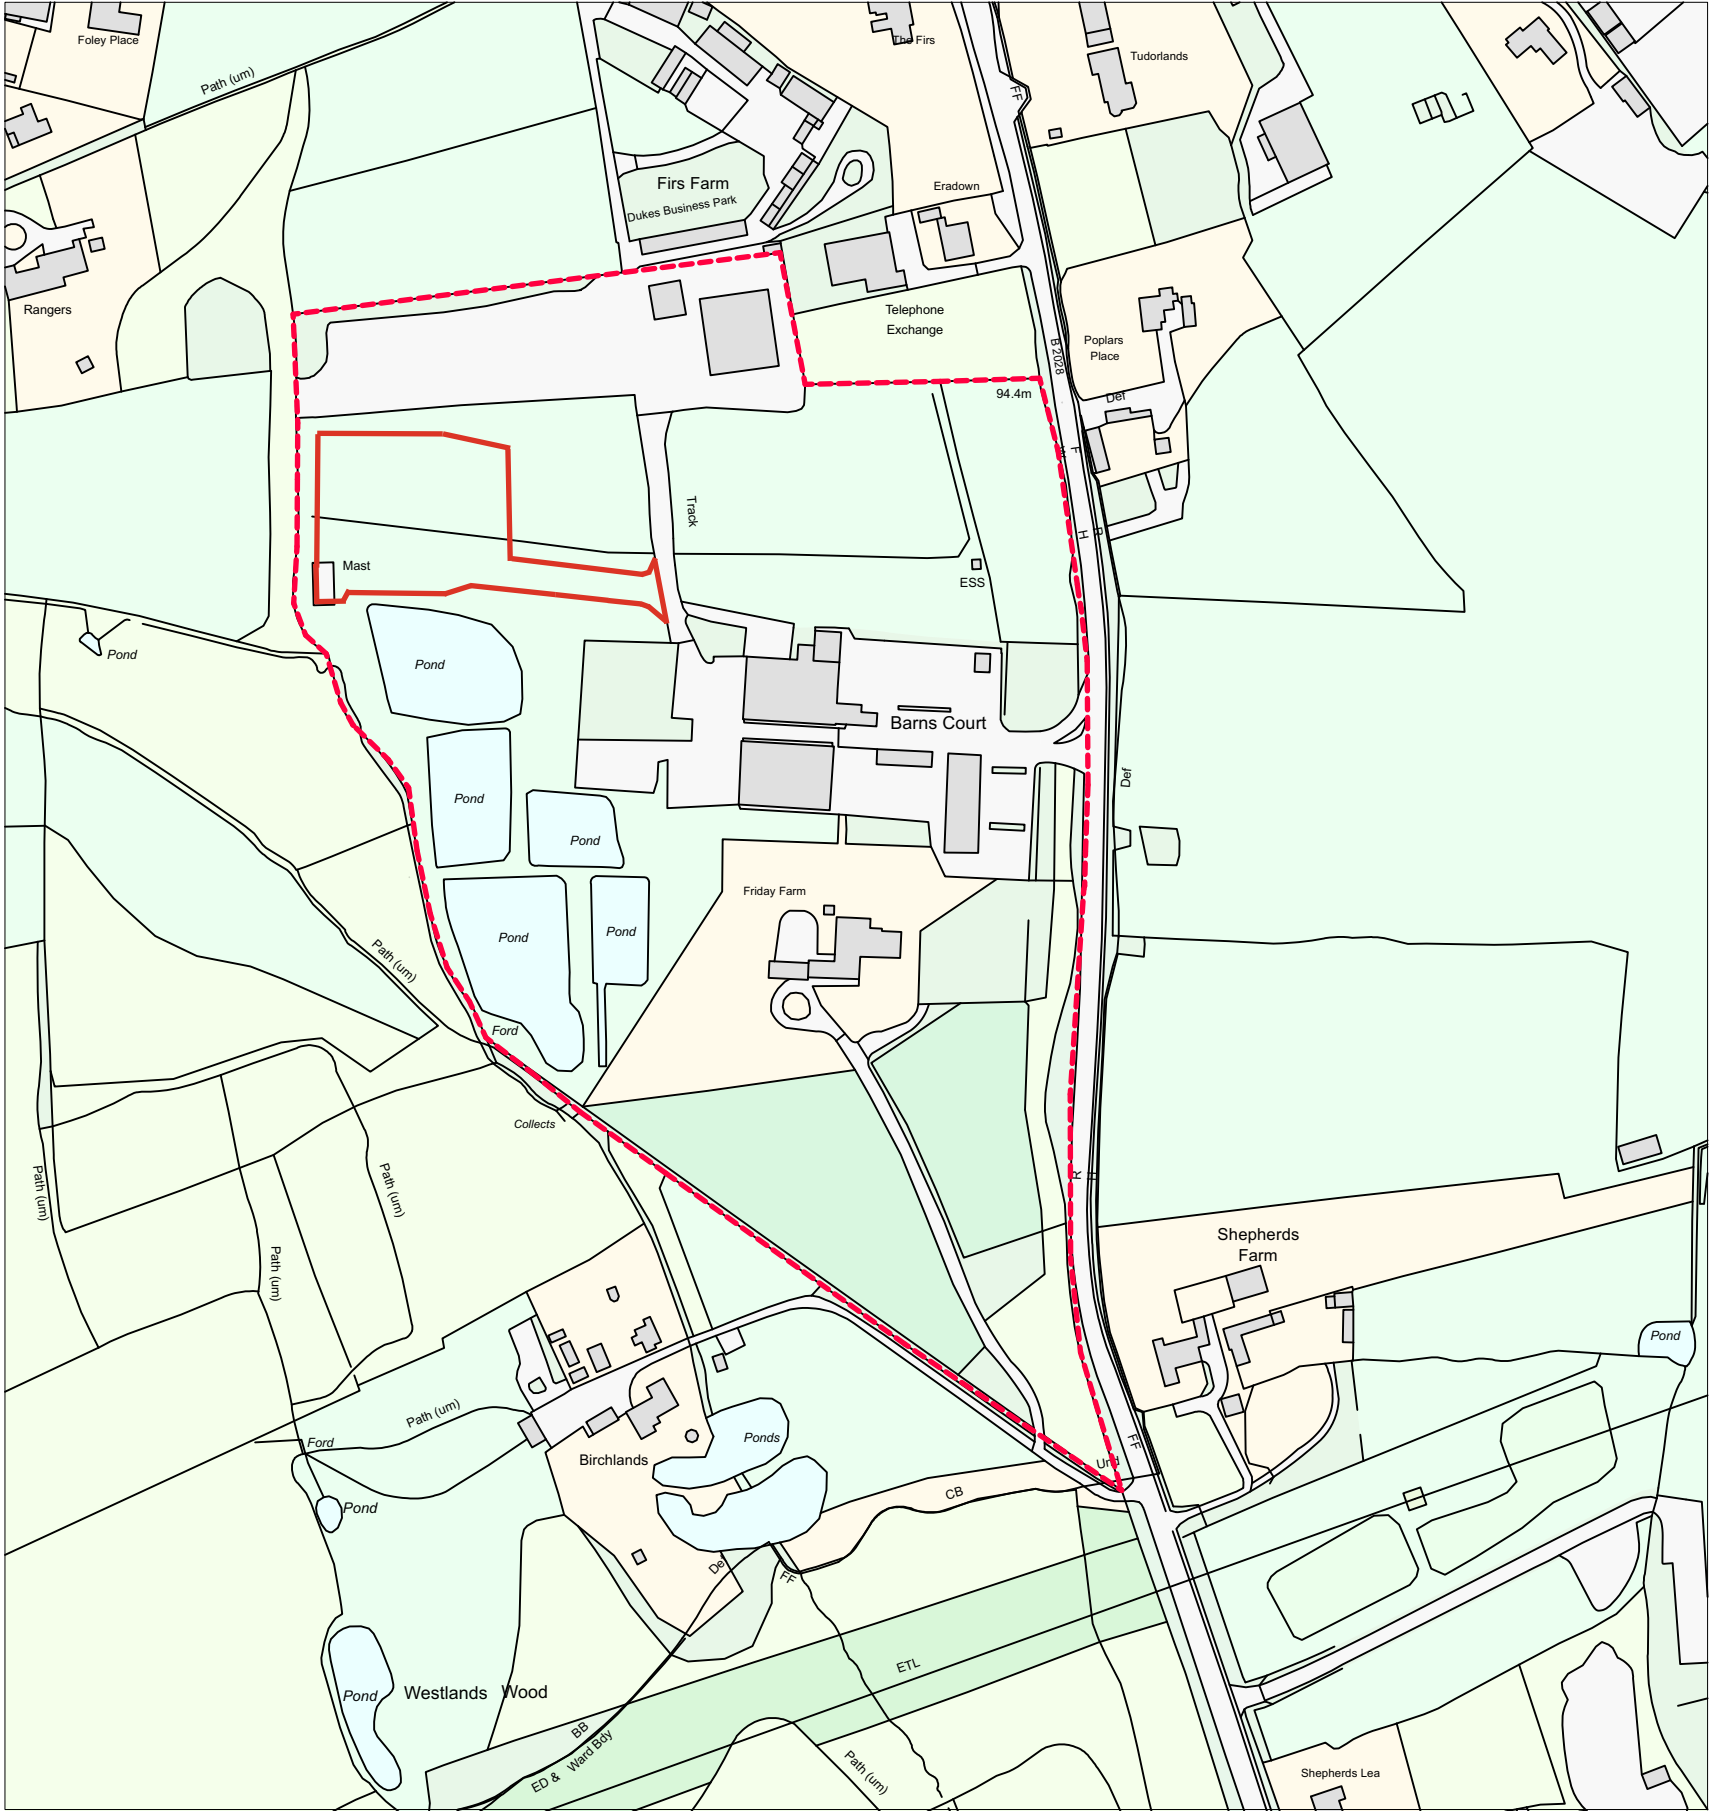

Notes: Do Not Scale
Check all dimensions on site
© Dunthorne Parker Architects

----- Wider Application Site Boundary
----- Phase 1B Plot Boundary

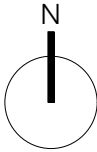

0 10 20 30 40 50 100 M

No	Date	By	Revision
Project Barn Court, Crawley			
Drawing Site Location Plan			
Job 1450	Dwg No. 204		
Scale 1:2500 @ A3	By HN	First Issue 01/11/24	

DPA

Dunthorne Parker Architects

Call us 0207 259 0411
Email contact@dunthorneparker.co.uk
Look www.dunthorneparkerarchitects.co.uk
Find us Suite 63 | The Hop Exchange |
24 Southwark Street | London | SE1 1TY