



All dimensions are to be checked on site.
Any discrepancies are to be reported to this Agent before
work commences. Figured dimensions only are to be taken
from this drawing.

notes

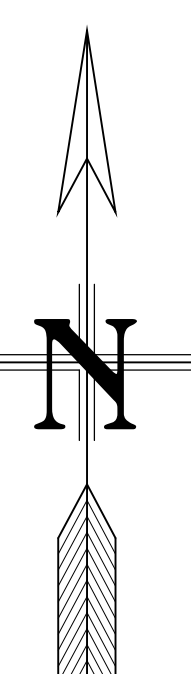

Site Location Plan

Scale 1:2500

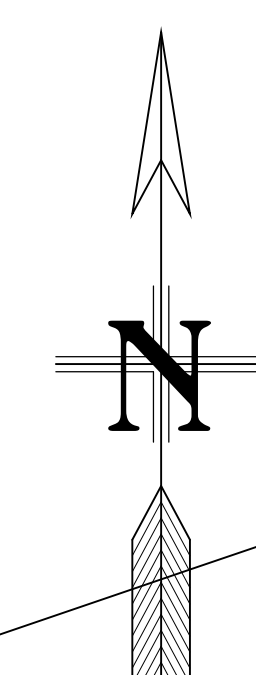Propose
Garage

SITE AREA =
0.95 HECTARES

Brantridge Forest Farm
Main Entrance

IGH BEECHES LANE

20 0 20 40 60 80 100

1: 500 Scale Metres

4 Bale Close, Bexhill-on-Sea, E.Sussex
TN39 4JT
Tel 01424-843040 E-Mail- gary@balehousecadltd.co.uk
www.balehousecadltd.co.uk
Registered Company No 3147

Address **Brantridge Hall
High Beeches Lane
Handcross
RH17 6JX**

Title
Proposed New Garage
Site Location and Block
Plan Layout

drawing number
P-211-300