
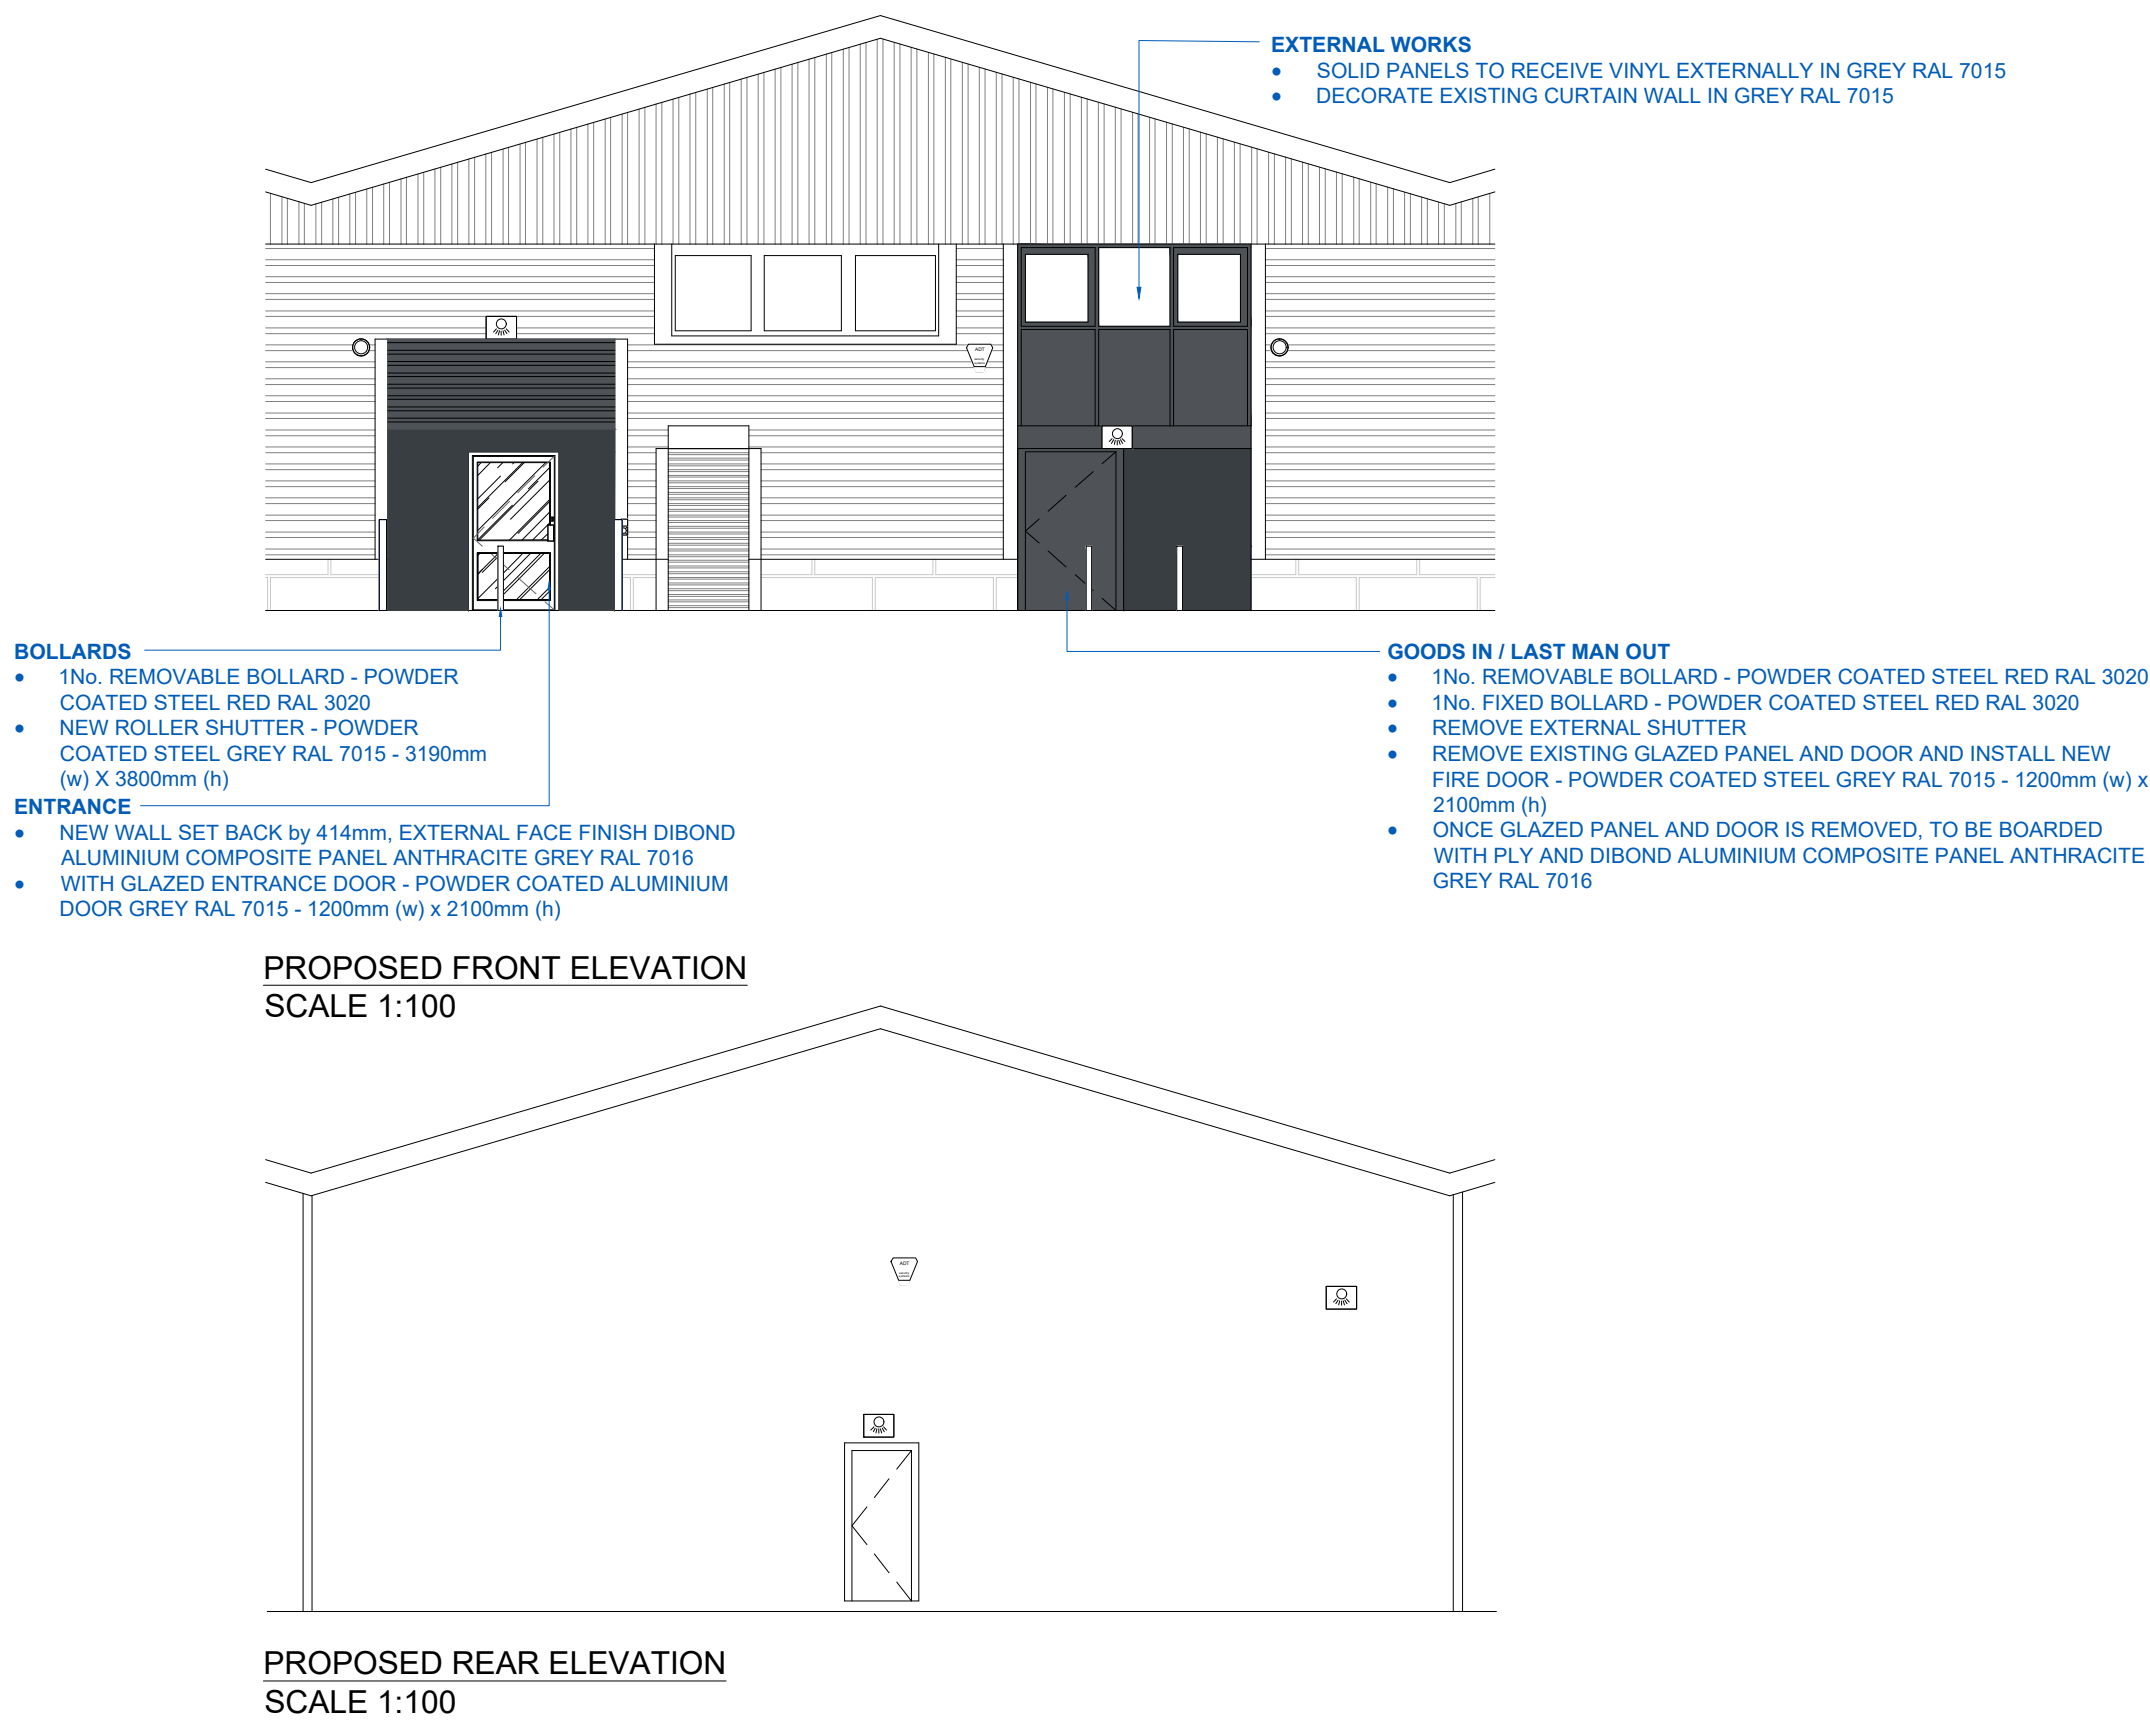


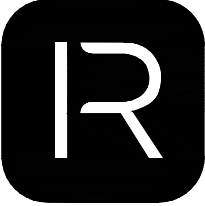

REVISIONS				DATE	INIT
ISSUED FOR					
PLANNING					
DRAWING PROJECT					
UNIT 2, 23-25 BRIDGE ROAD, HAYWARDS HEATH, RH16 1UA					
DRAWING TITLE					
PROPOSED					
ELEVATIONS					
CLIENT					
SCREWFIX DIRECT LIMITED					
DRAWN BY	CHECKED BY	SCALE	DATE		
TM	MH/CD	1:100 @ A1	29.01.2026		
DRAWING NUMBER					
8767-SF_HAYWARDS_HEATH-RIL-00-XX-DR-I-0032-ELEV-P3					
SCALE BAR @1:100					
01m5m10m					
Resolution					
INTERIORS					
REGISTERED IN ENGLAND & WALES NO. 3678965, VAT REGISTRATION NO. 723652246					
GEORGE SMITH WAY, LUTON 2000 BUSINESS PARK, YEovil, SOMERSET, BA22 8QR					
01535 422700 - 01535 422701 - 01535 422702 - 01535 422703 - 01535 422704					
COPYRIGHT OF THIS DRAWING IS RESERVED BY RESOLUTION INTERIORS LIMITED. THE DRAWING IS ISSUED ON THE CONDITION THAT IT IS NOT COPIED, REPRODUCED OR DISCLOSED TO A THIRD PARTY WITHOUT CONSENT					