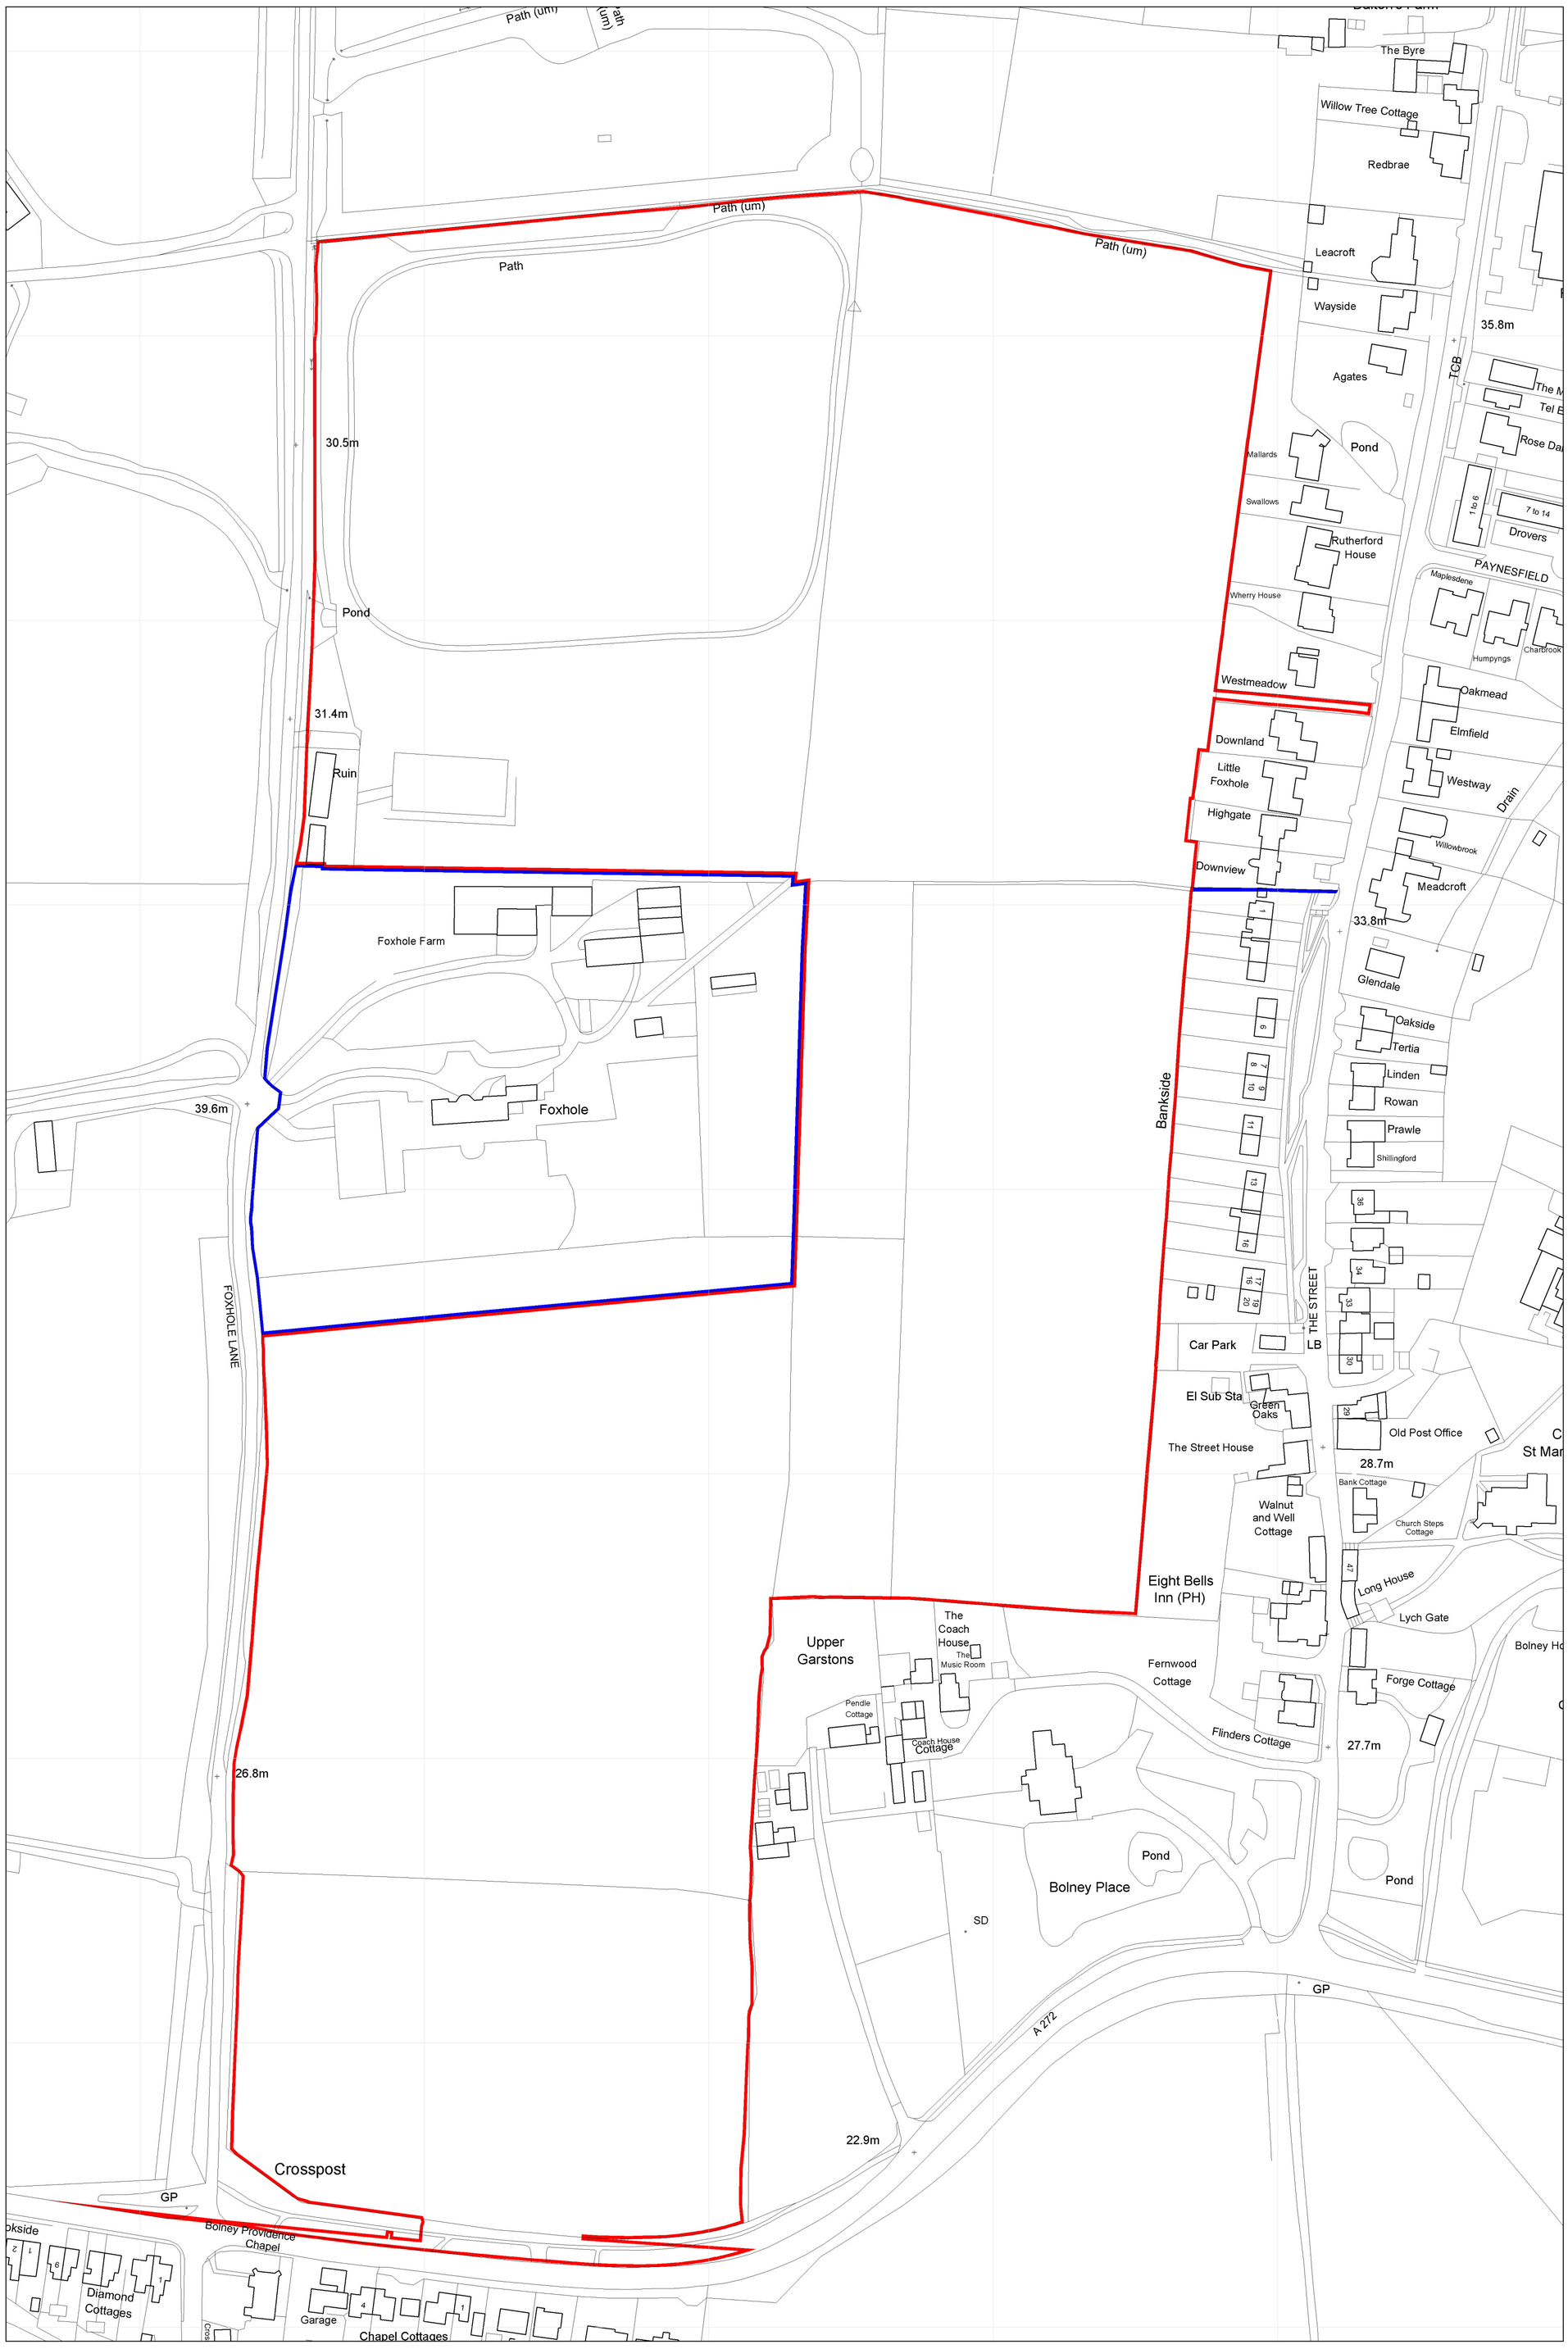

0 10 20 30 40 50
metres

WSX112489

Foxhole Farm, Bolney RH17 5NB		Scale 1:1250 @ A1
Application Boundary	Drawing Number: FF - 01	25 Apr 2025

OS detail reproduced under licence 100031961