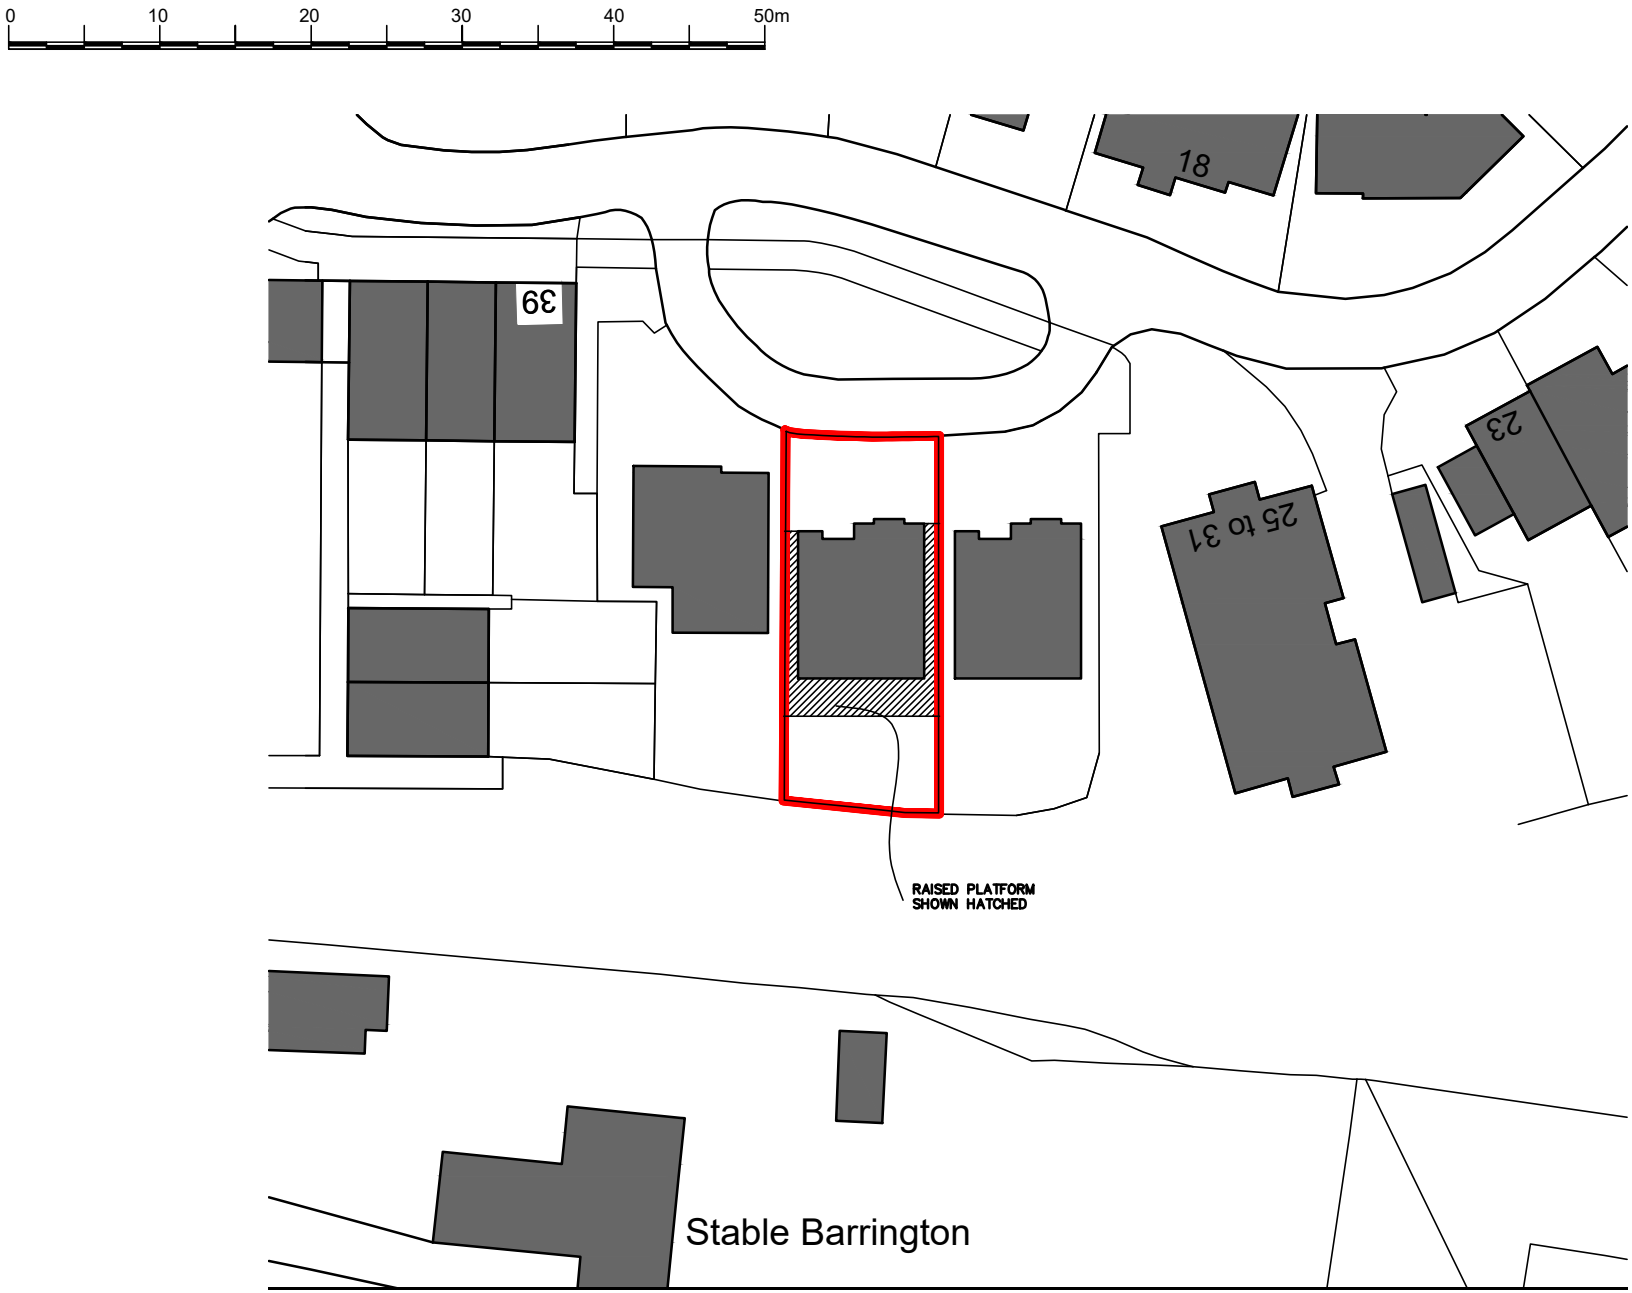

ADDRESS	PLOT B LAND ADJ. TO 25-35 TOWN WOOD CLOSE LINDFIELD RH16 2GQ
DRG TITLE	BLOCK PLAN REVISION A
DATE 12.2025	SCALE 1:1250 @ A4