



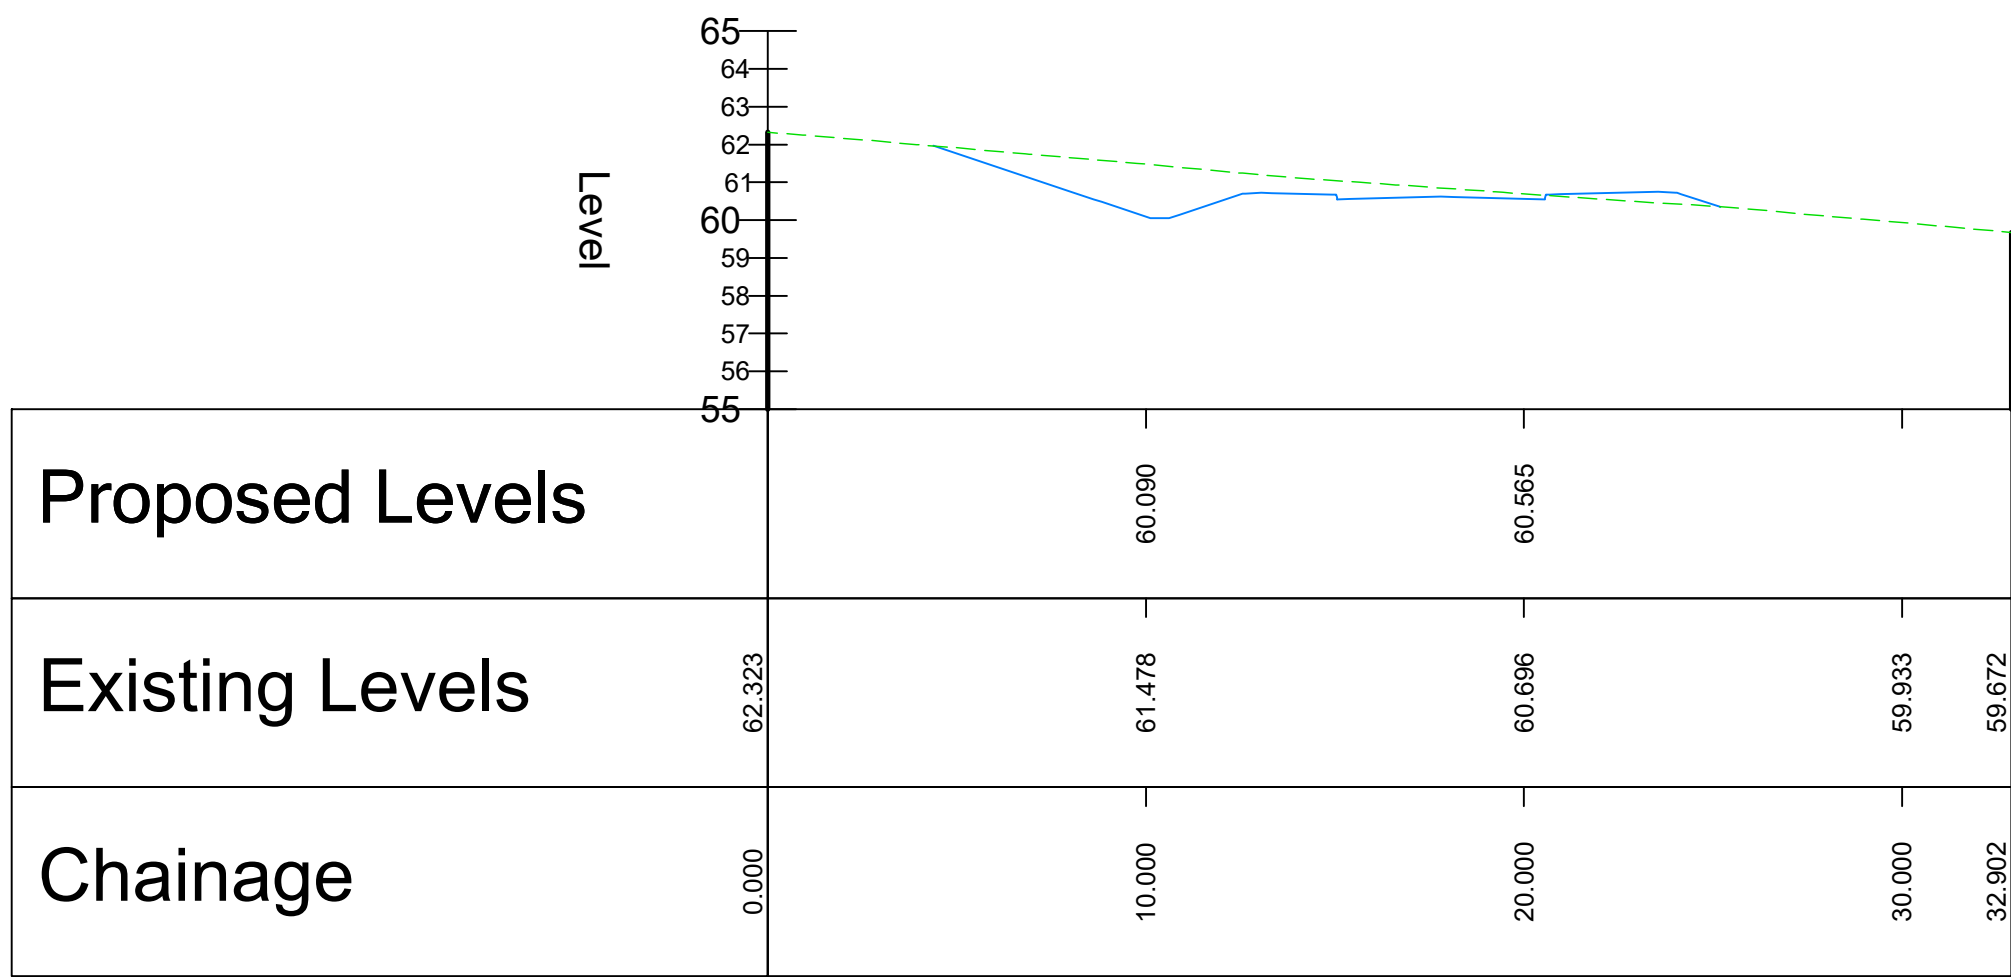


PHASE 4 SWALE 2 SECTION ALIGNMENT - LONGSECTION
SCALE: H 1:200,V 1:200. DATUM: 55.000

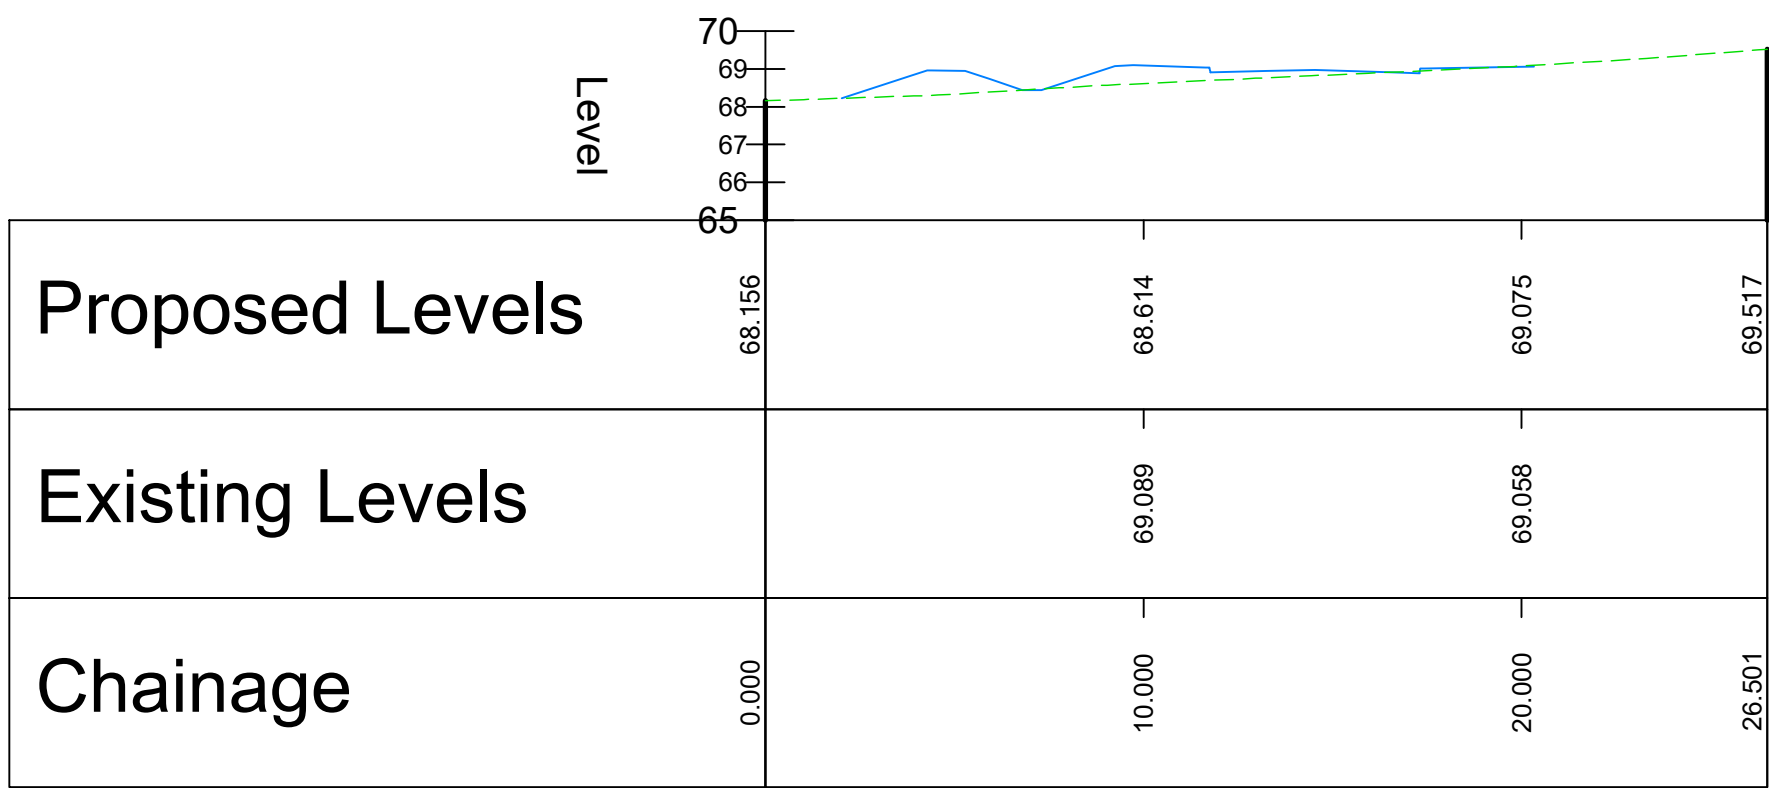

PHASE 4 SWALE 1 SECTION ALIGNMENT - LONGSECTION
SCALE: H 1:200,V 1:200. DATUM: 65.000



PHASE 4 POND 1 ALIGNMENT - LONGSECTION
SCALE: H 1:200,V 1:200. DATUM: 65.000

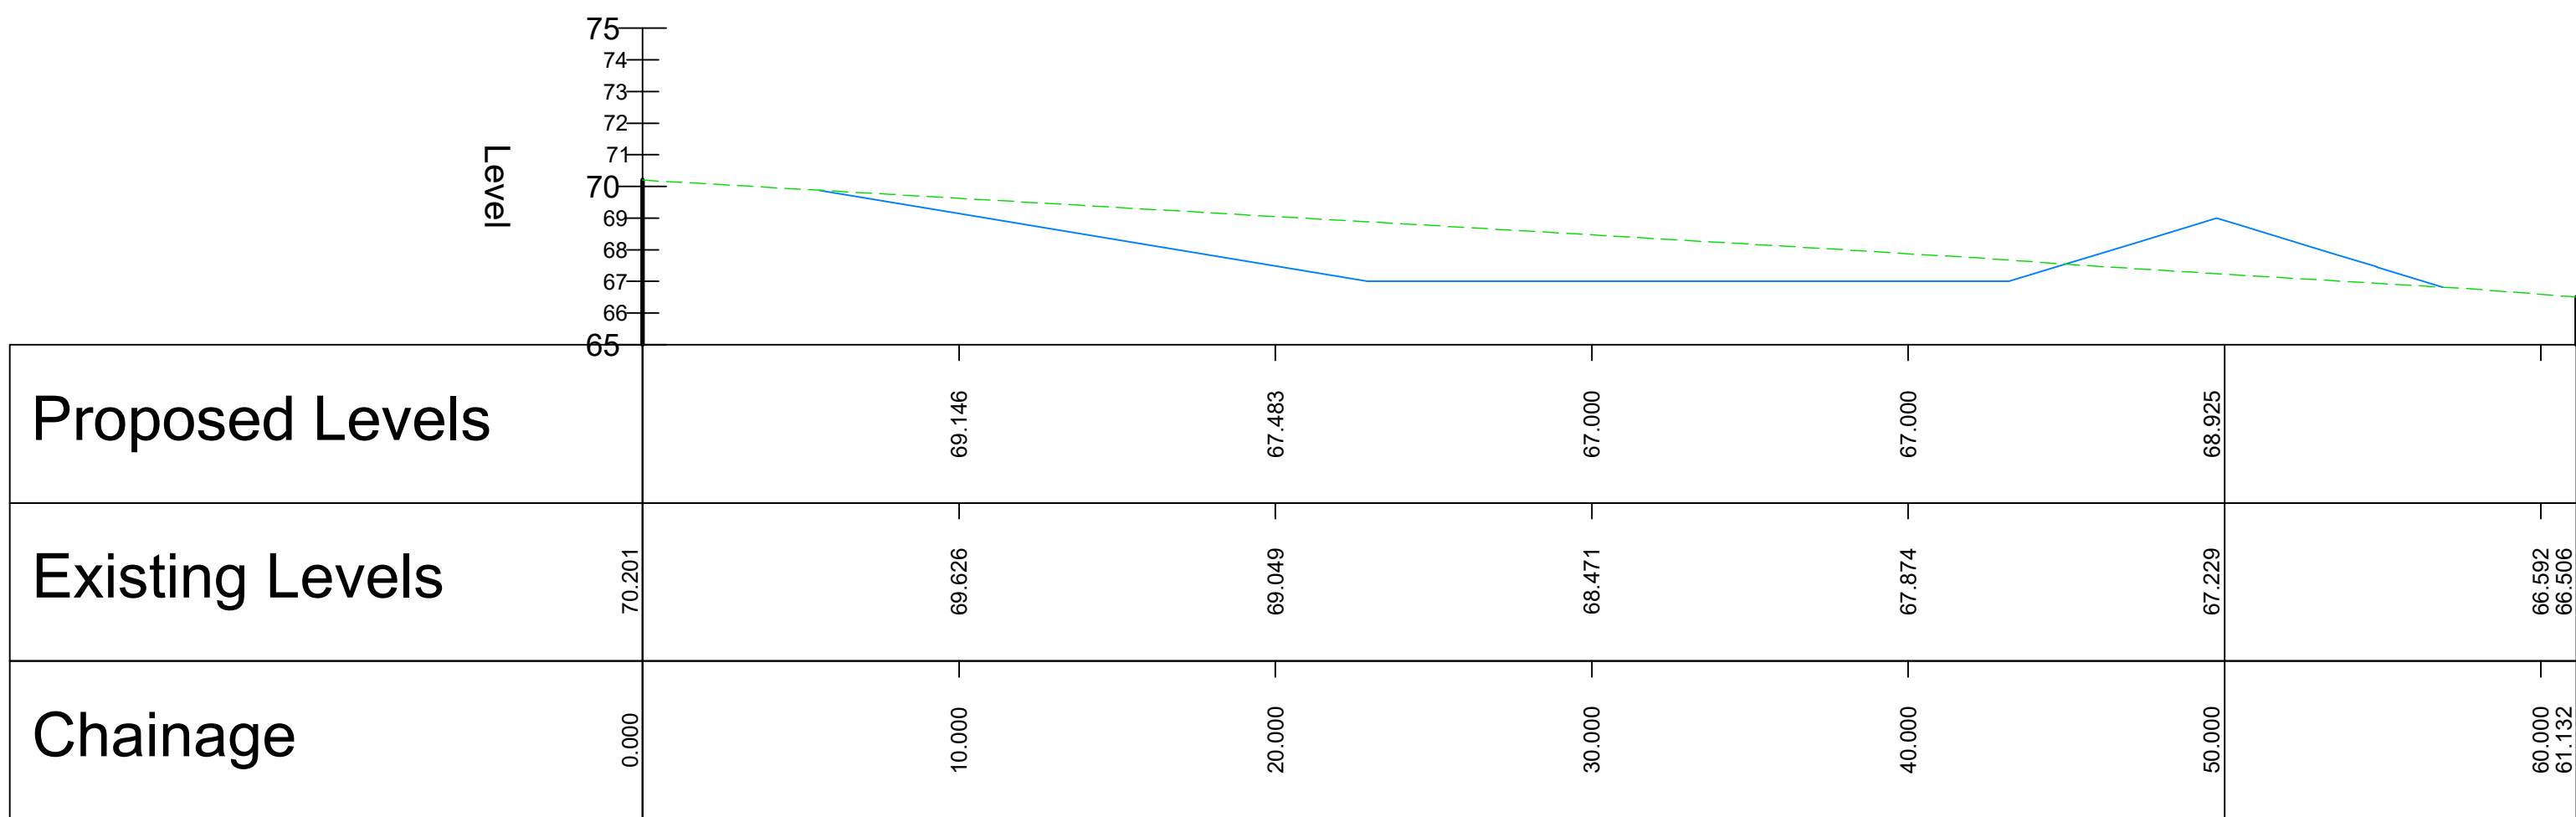

- Notes
- Do not scale from this drawing. All dimensions shown are in metres unless noted otherwise.
 - This drawing has been based upon topographical survey information produced by WSP and Milestone Transport. Planning cannot be held responsible for any discrepancies which may arise because of it.

Key

- Existing Ground Profile
- Proposed Alignment

FOR APPROVAL

Ordnance Survey Licence number: 100057360

Drawing Revisions

Rev:	Dm:	Date:	Details:	Chk:	App:
P01	MB	17/06/2026	First issue	BM	PK

Client
Barratt Redrow Southern Counties

Project
Hurst Farm, Hurstwood Lane

Title
Phase 4
Sections Through Proposed SuDS Features
Sheet 2 of 2 - Sections

MILESTONE
TRANSPORT PLANNING
7 Ancells Court, Rye Close, Fleet, Hampshire, GU51 2UY
Tel: 01483 397888
Gateshead IBC, Mulgrave Terrace, Gateshead, NE8 1AN
Tel: 0191 338 7220
Runway East, Arca, Temple Row, Birmingham, B2 5LS
Tel: 0121 661 9881
web: www.milestonetp.co.uk

Scale
1:200 @ A1

Revision
P01

Drawing Number
25-058-04-0520-02

