



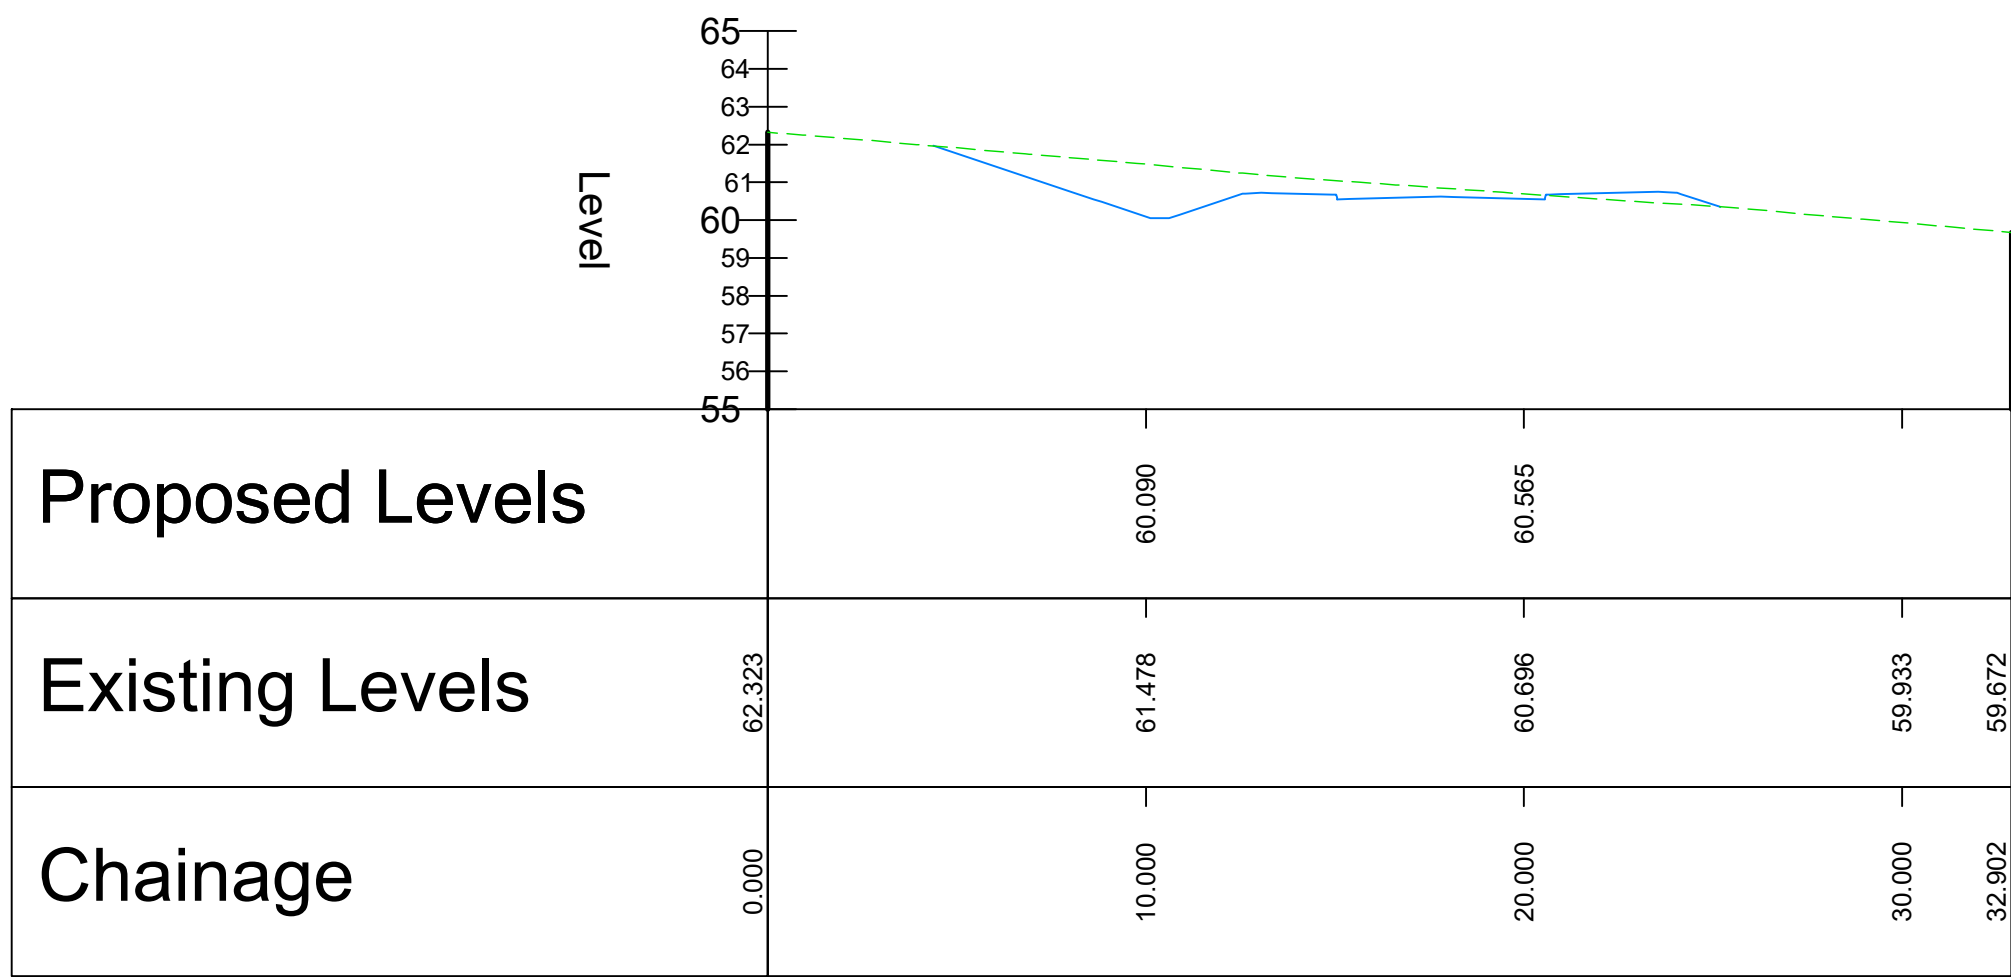



PHASE 4 SWALE 2 SECTION ALIGNMENT - LONGSECTION
SCALE: H 1:200,V 1:200. DATUM: 55.000

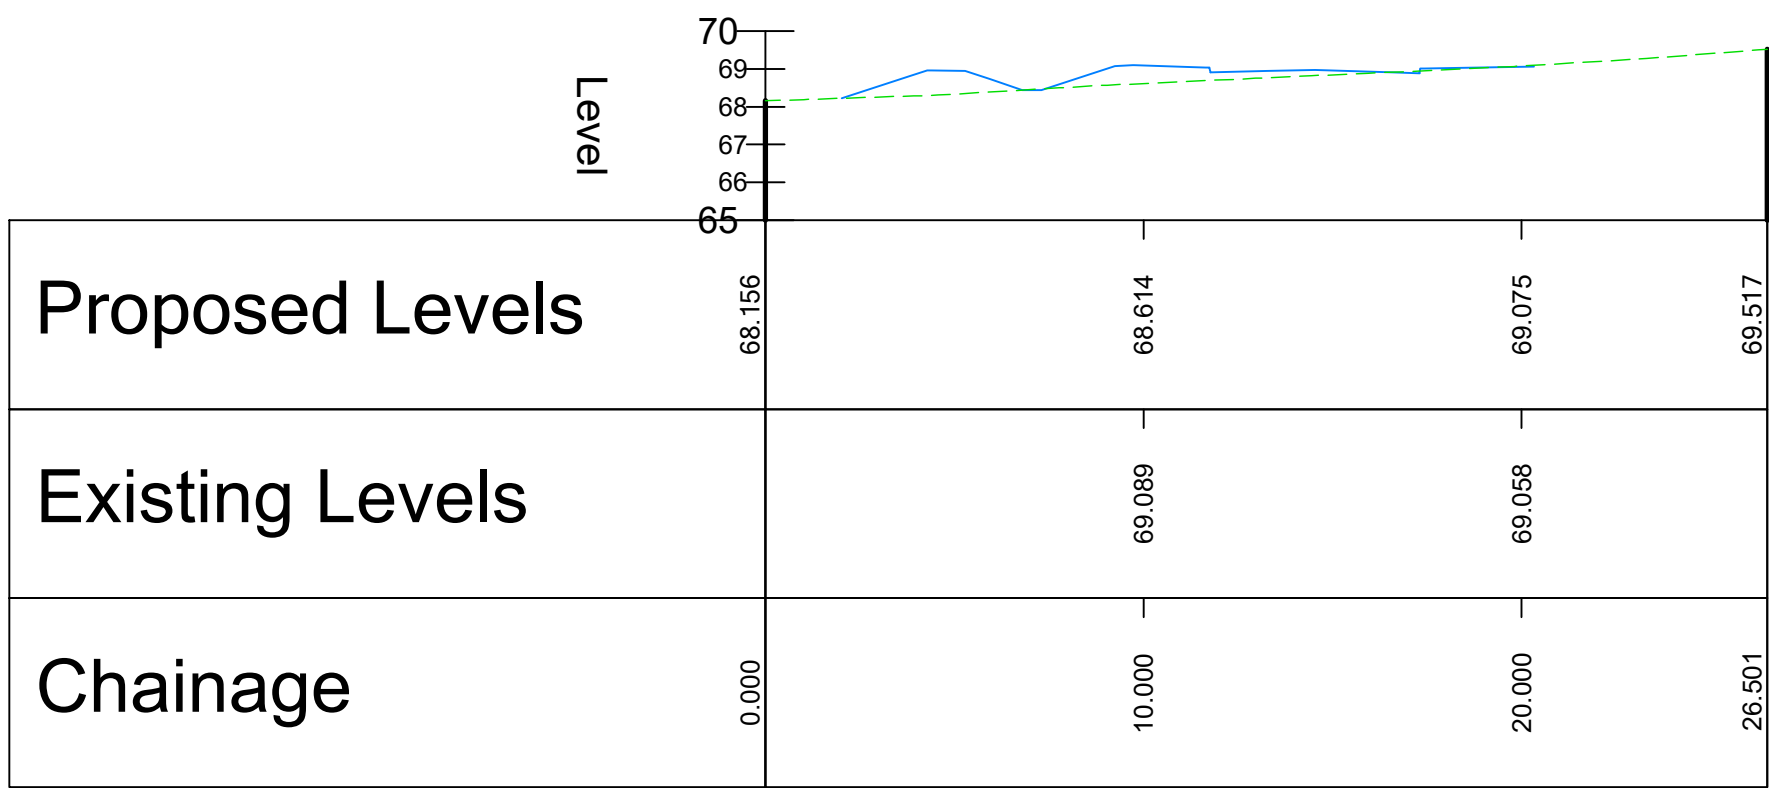

PHASE 4 SWALE 1 SECTION ALIGNMENT - LONGSECTION
SCALE: H 1:200,V 1:200. DATUM: 65.000



PHASE 4 POND 1 ALIGNMENT - LONGSECTION
SCALE: H 1:200,V 1:200. DATUM: 65.000

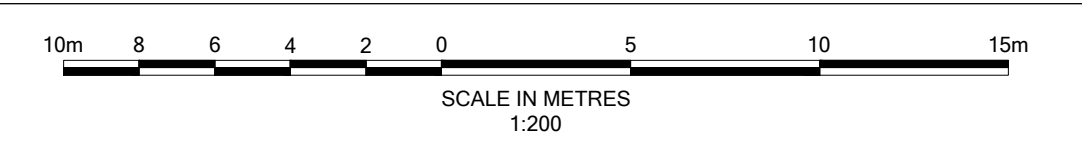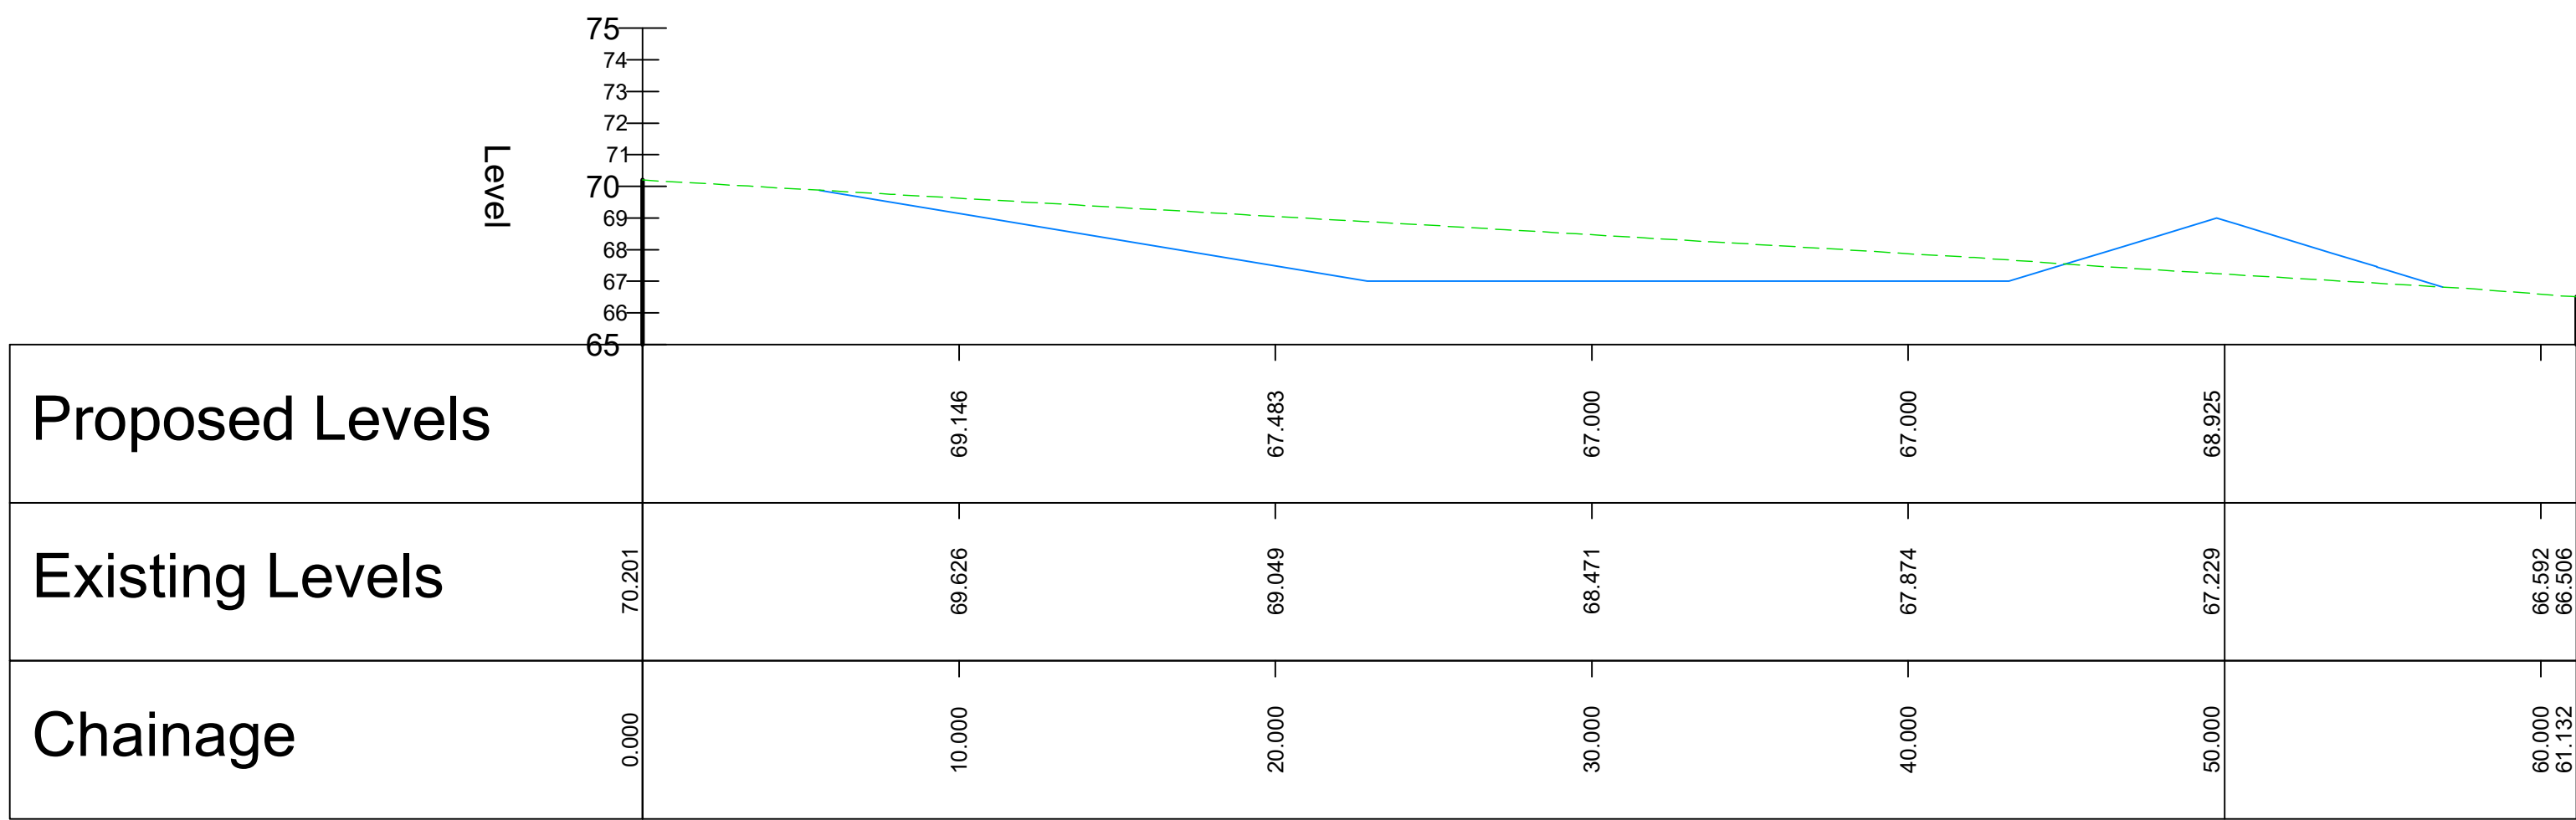

- Notes
- Do not scale from this drawing. All dimensions shown are in metres unless noted otherwise.
 - This drawing has been based upon topographical survey information produced by WSP and Milestone Transport. Planning cannot be held responsible for any discrepancies which may arise because of it.

Key

- Existing Ground Profile
- Proposed Alignment

FOR APPROVAL

Ordinance Survey Licence number: 100057360					
Drawing Revisions					
Rev:	Dm:	Date:	Details:	Chk:	App:
P01	MB	17/06/2026	First issue	BM	PK