



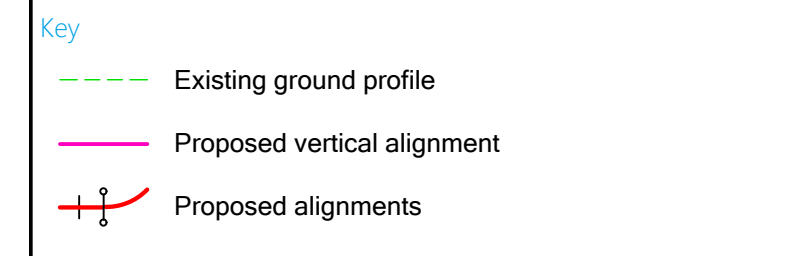


Notes:
1. Do not scale from this drawing. All dimensions shown are in metres unless noted otherwise.
2. This drawing has been based upon topographical survey information produced by WSP and Milestone Transport. Planning cannot be held responsible for any discrepancies which may arise because of it.

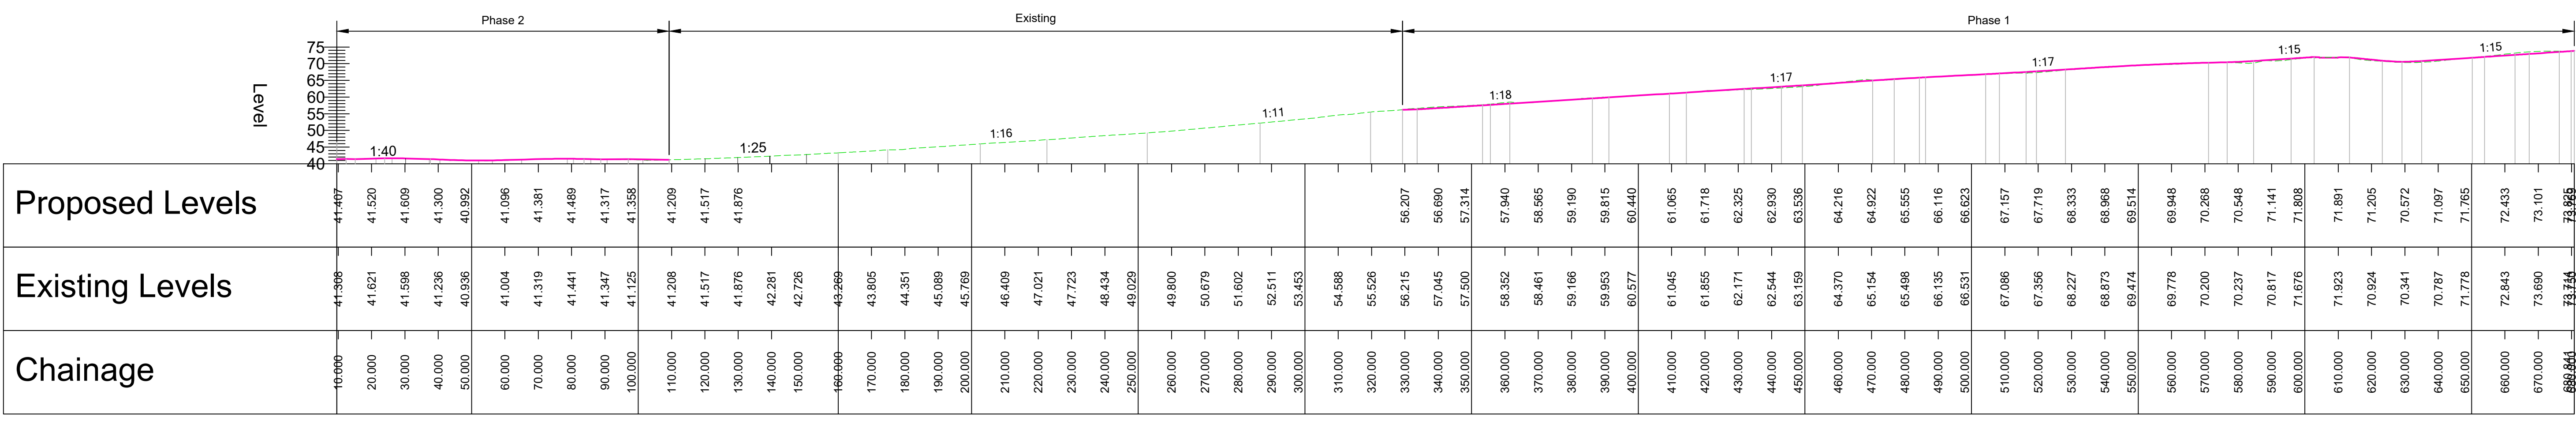

CYCLEWAY ALIGNMENT - LONGSECTION
SCALE: H 1:1000,V 1:1000. DATUM: 40.000



PHASE 3 CYCLEWAY ALIGNMENT - LONGSECTION
SCALE: H 1:1000,V 1:1000. DATUM: 40.000

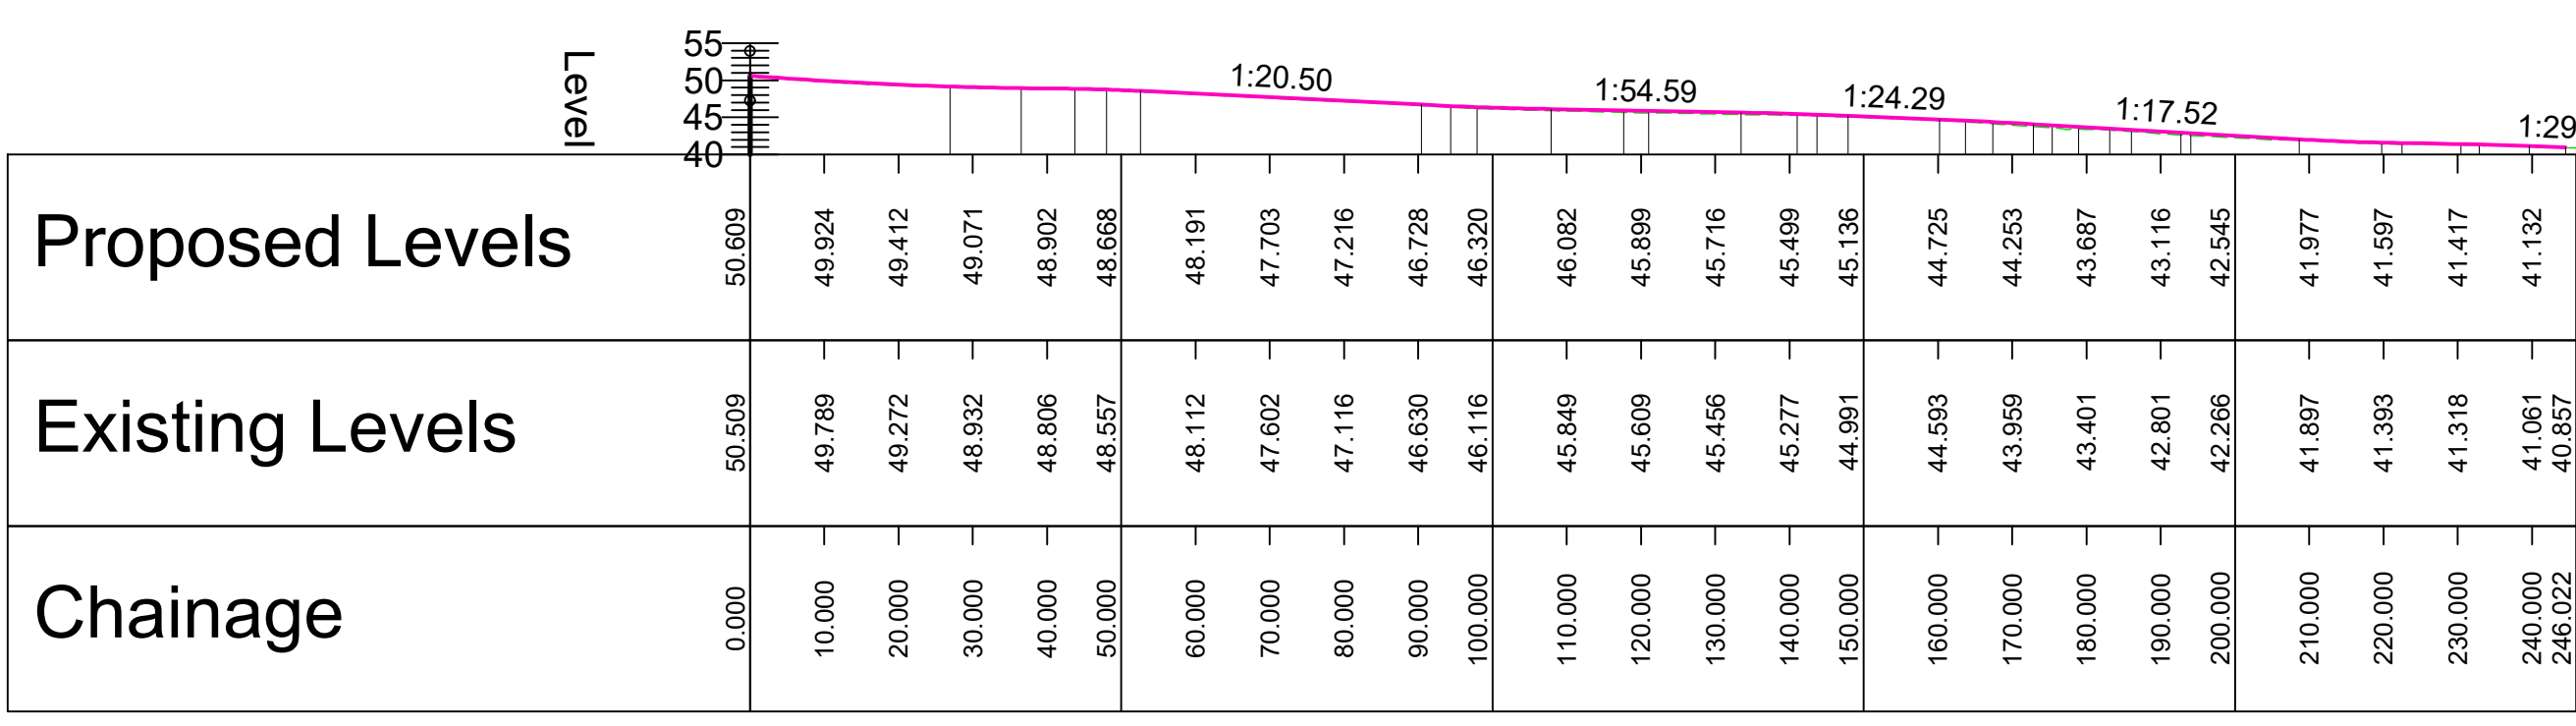

FOR APPROVAL

Ordnance Survey Licence number: 100057360

Rev	Dim	Date	Details	Chk	App
P01	MB	15/12/2025	First issue	BM	LP
P02	MB	05/02/2026	Site layout updated	BM	LP
P03	MB	05/02/2026	Site layout updated	BM	LP
P04	MB	25/05/2026	Site layout updated	BM	LP

Client
Barratt Redrow Southern Counties

Project
Hurst Farm, Hurstwood Lane

Title
Cycleway Vertical Profile with Location Plan

MILESTONE
Transport Planning
7 Ancells Court, Rye Close, Fleet, Hampshire, GU51 2UY
Tel: 01482 301886
Gateshead BIC, Mulgrave Terrace, Gateshead, NE8 1AN
Tel: 0191 538 7220
Edmund House, 12-22 Neutral Street, Birmingham, B3 3AS
Tel: 0121 661 9881
www.milestonetp.co.uk

Scale
1:1,000 @ A0

Revision
P04

Drawing Number
25-058-0130

