


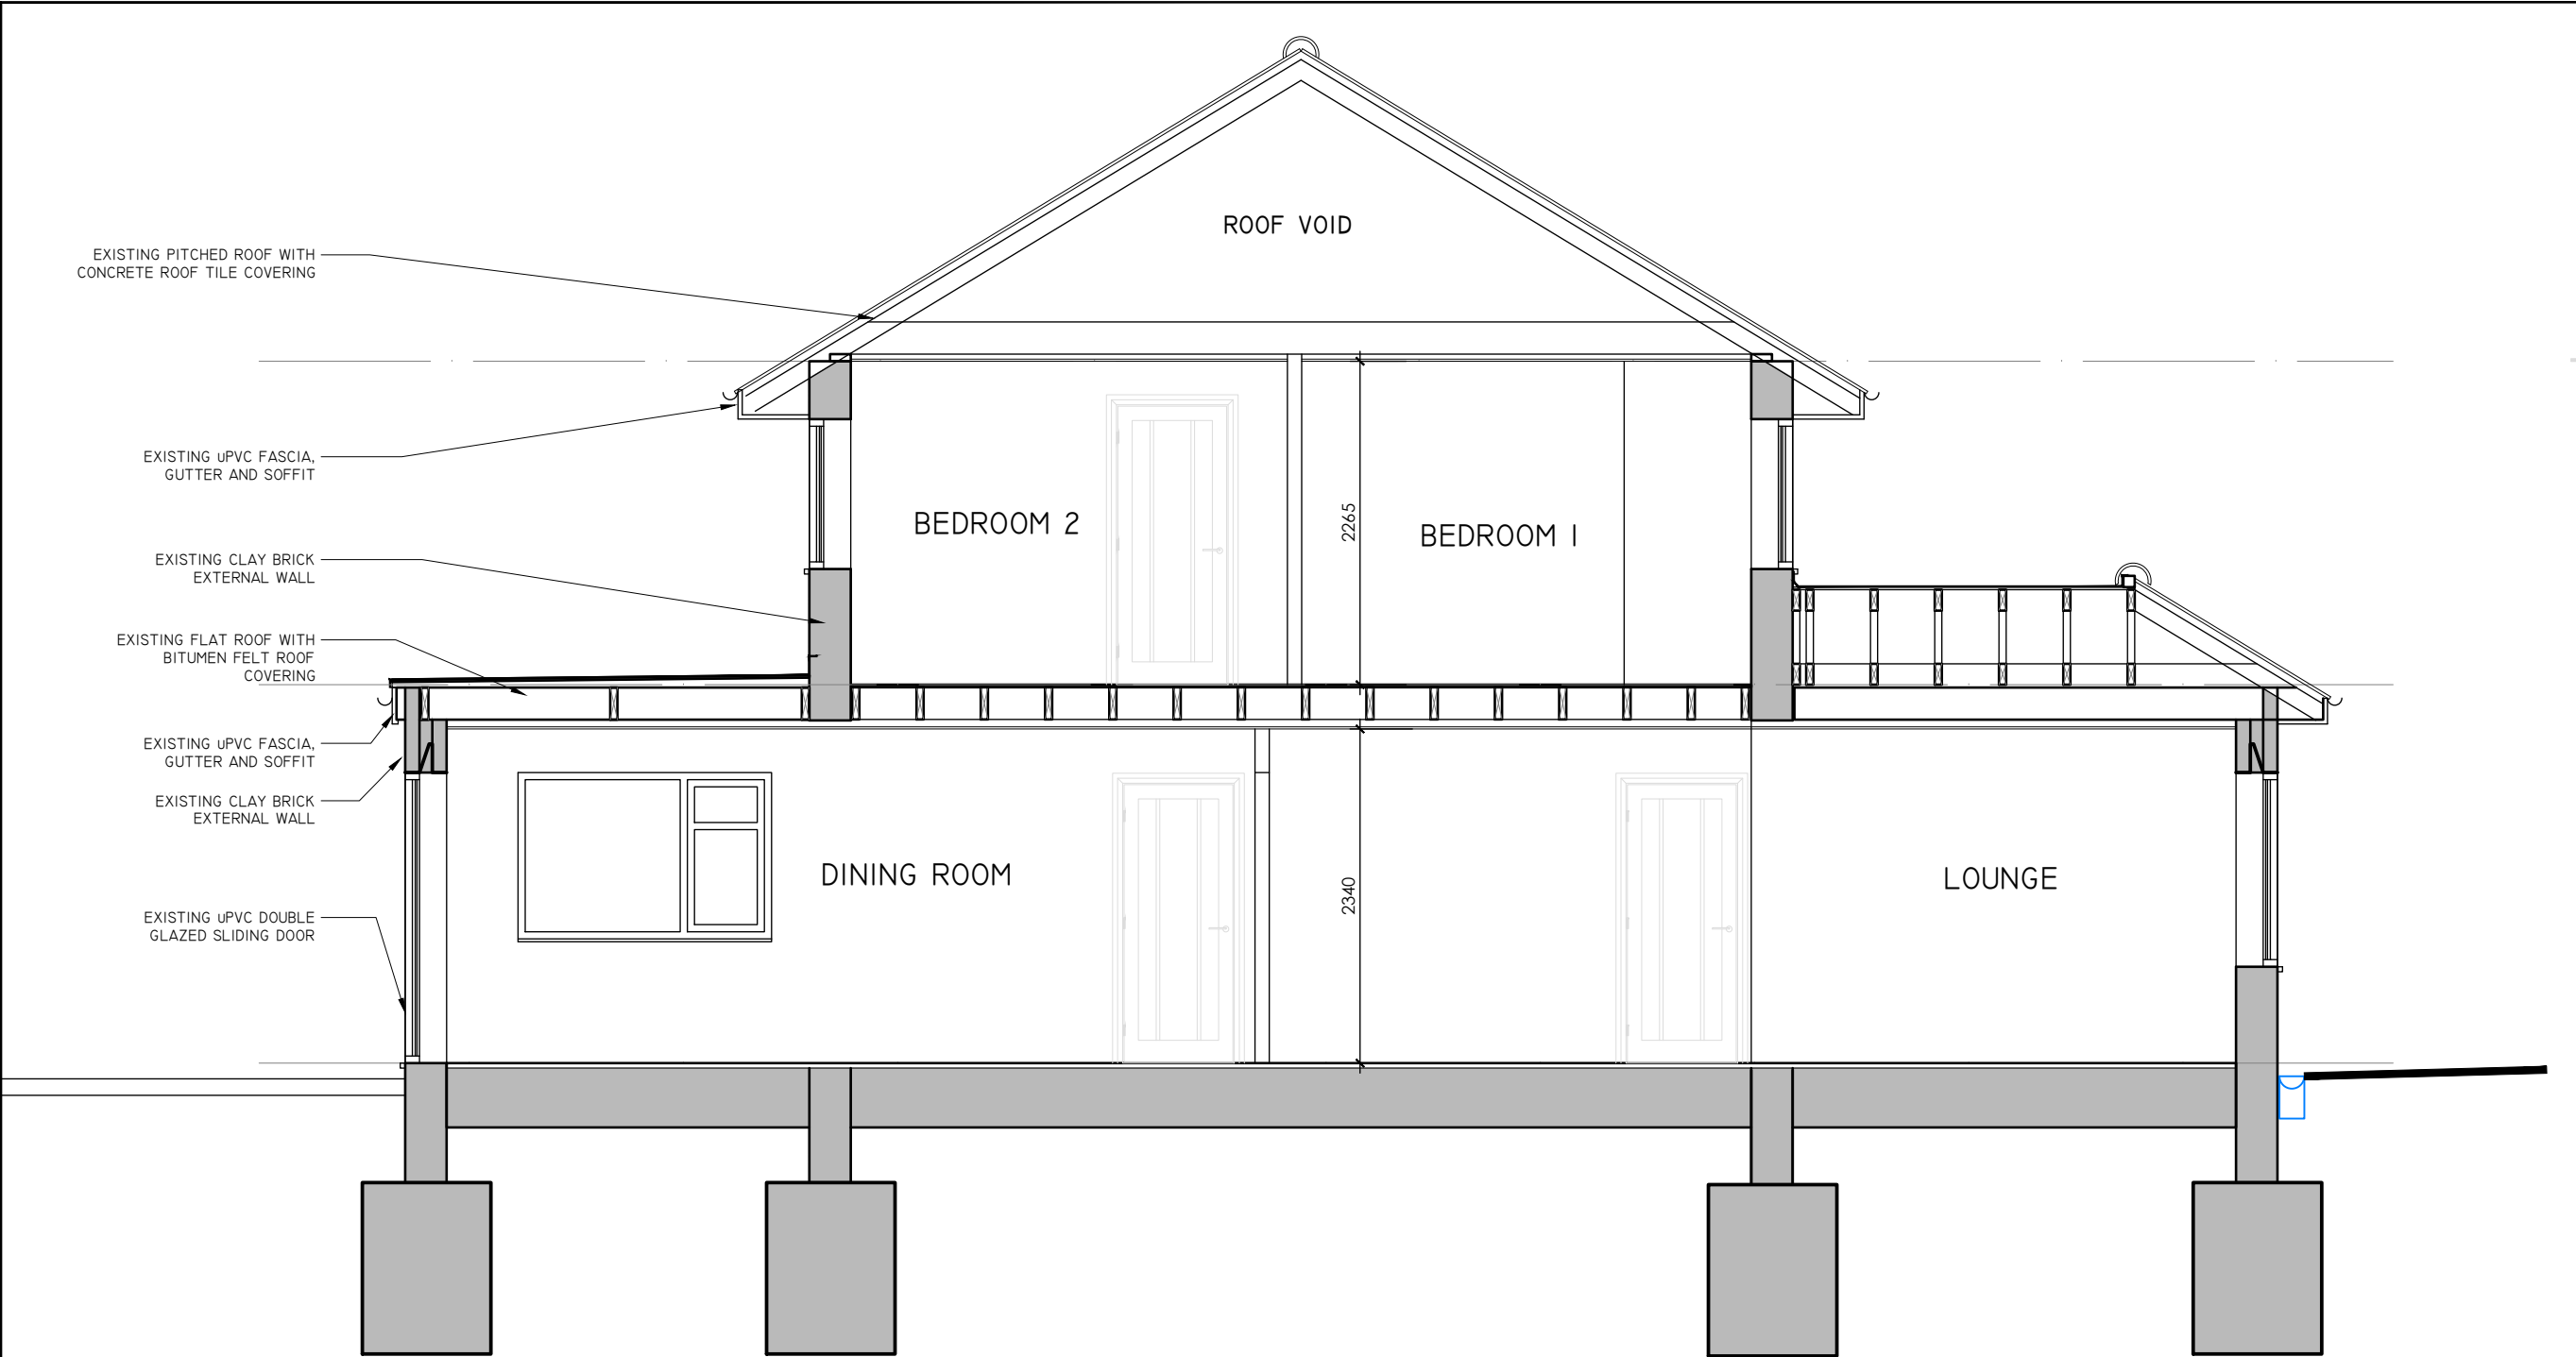

SECTION AA

0 1 2 3m

SCALE 1:50 @ A3

THIS DRAWING IS COPYRIGHT AND MUST NOT BE REISSUED, LOANED OR COPIED WITHOUT THE WRITTEN CONSENT OF PAUL WILLIAMS.		
ALL DIMENSIONS MUST BE CHECKED ON SITE BEFORE PROCEEDING AND ANY DISCREPANCIES NOTIFIED IMMEDIATELY.		
ALL SETTING OUT ON SITE IS THE RESPONSIBILITY OF THE CONTRACTOR		
Notes:		
AS BUILT CONSTRUCTION TENDER BUILDING CONTROL PLANNING DESIGN		
Rev:	Date:	Amendment:
PRW PAUL RICHARD WILLIAMS DESIGN AND BUILD CONSULTANCY 42 Mill Green Road Haywards Heath West Sussex RH16 1XQ 0773 245 1708		
Client George Couchman		
Project Address: 3 Sheppards Walk Hassocks WEST SUSSEX BN6 8EA		
Project Title: HSE Couchman Alterations and extention		
Drawing Title: EXISTING SECTION A-A		
Drawing Ref: D003		
Scale	: AS SHOWN @ A3	
Date	: Oct 2025	
Rev	:	
Drawn By	: PRW	