

Notes


Do not scale off this drawing except for planning purposes

Check all dimensions on site before any work commences

All goods, materials and workmanship must conform to current building regulations, british standards and codes of practice.

Copyright of this drawing is to be retained by Ecotecture Ltd and must not be reproduced without written consent from the practice.

Drawing to be printed A3

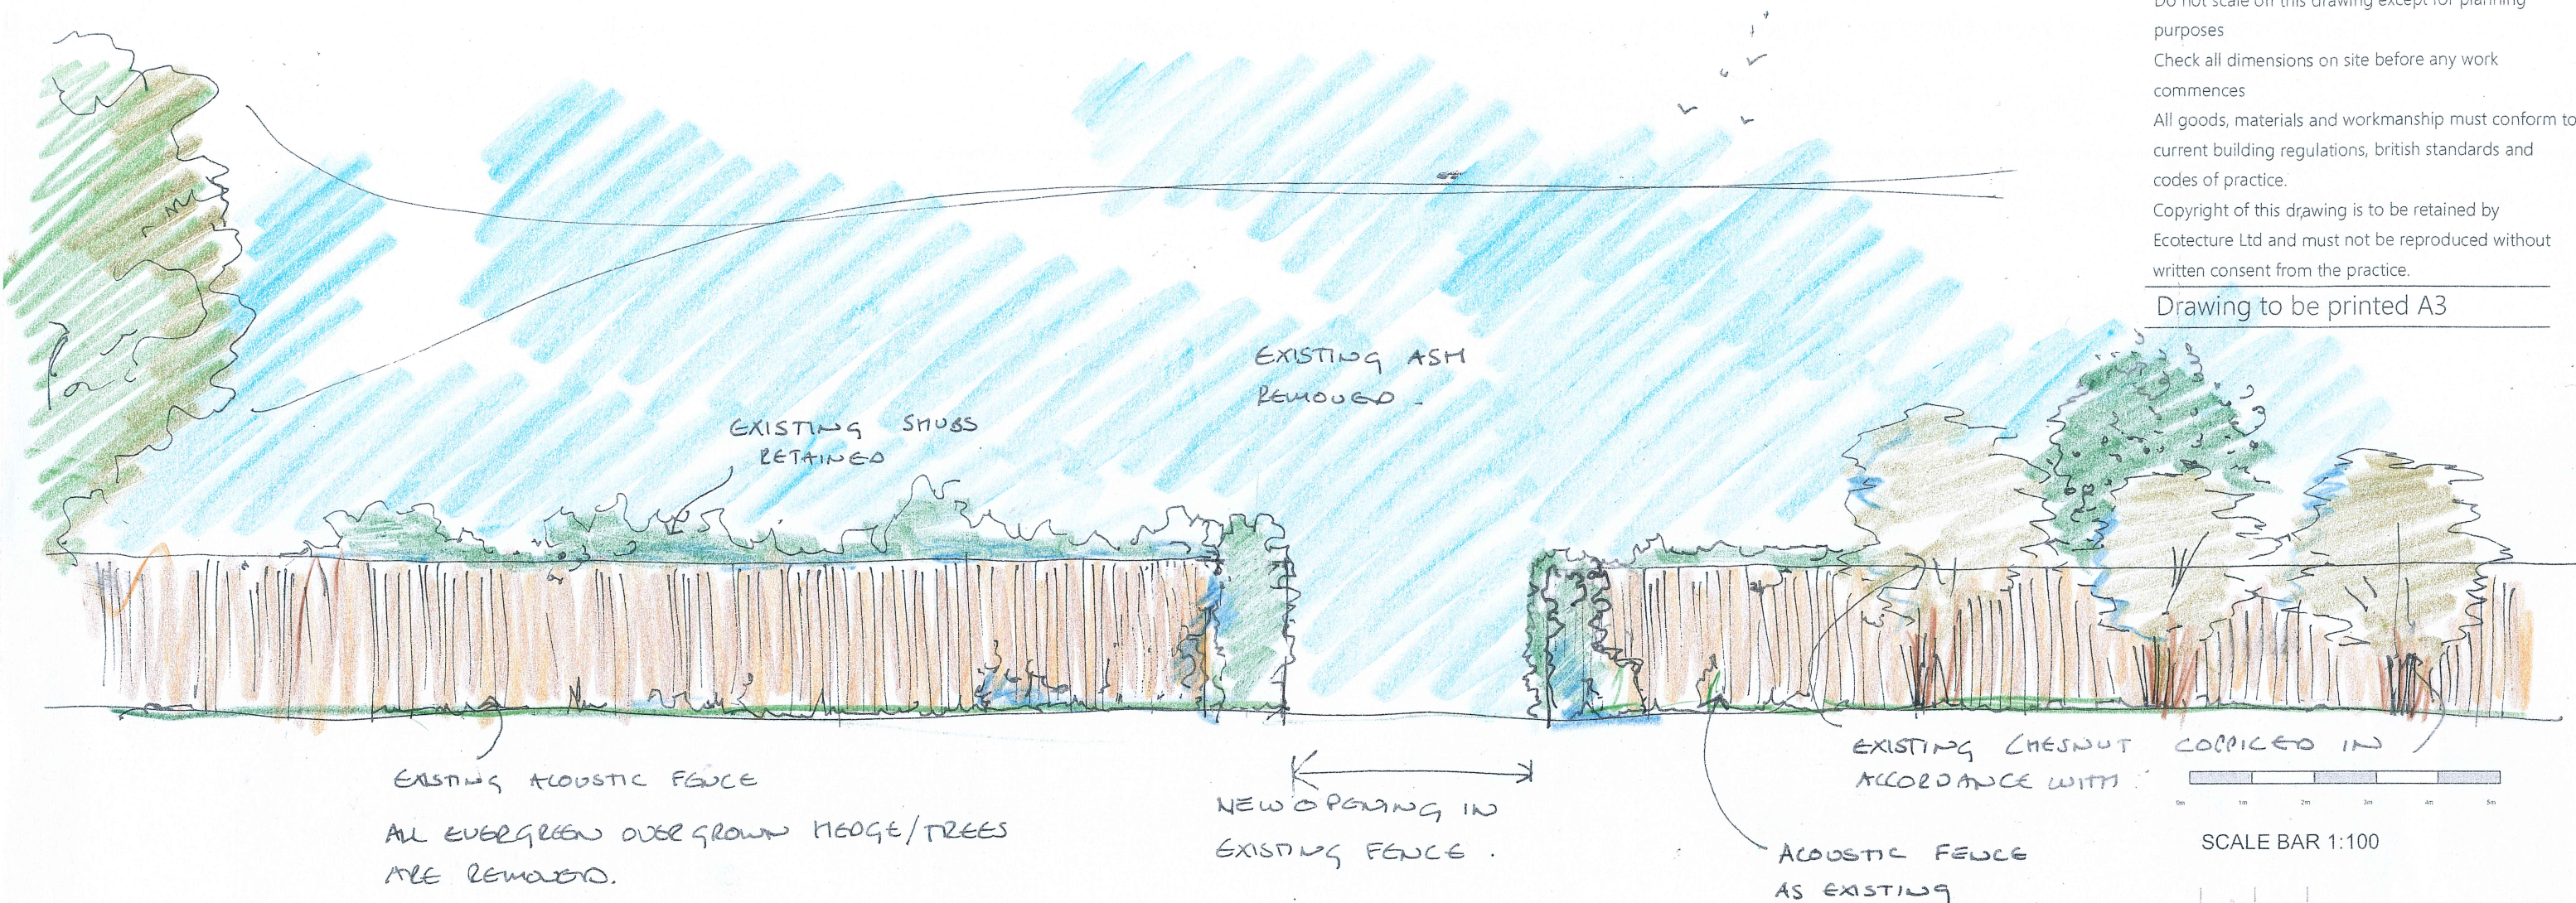

Revised	Transmitted By	Transmitted Set Date	Layout Comment

ecotecture
ecological design

01444 416745 info@ecotecture.co.uk
www.ecotecture.co.uk

31 Sussex Road Haywards Heath
West Sussex RH16 4DZ

Client: JOHN BEUGER
BSW BUILDING SERVICES

Address: BOK LODGE VINEYARD
SCAYNES HILL
RH17 7NS

Description: ELEVATION TO
ROAD SIDE - PROPOSED

Scale: 1:100 Date: OCT 25
Drawn: JS Checked: JS
Drawing No: 834/399B