



1. ROOF FINISH TO MATCH EXISTING
2. THRU COLOR RENDER WHITE FINISH
3. U-PVC WINDOWS WITH WHITE FINISH
4. CONSERVATION ROOFLIGHT
5. U-PVC BI-FOLD DOOR SET WITH ANTHRACITE GRAY FINISH

THE PROPOSALS ARE TO EXTEND AN EXISTING SEMI DETACHED FAMILY HOME WITH A SINGLE STOREY GROUND FLOOR EXTENSION TO THE REAR OF THE PROPERTY, SINGLE STOREY GROUND FLOOR EXTENSION TO THE SIDE OF THE PROPERTY AND NEW DORMER TO THE REAR .

GREAT CARE HAS BEEN TAKEN TO ENSURE THE PRINCIPLE ELEVATION HAS BEEN RETAINED TO BE IN KEEPING WITH THE SURROUNDING PROPERTIES.

ALL DEMOLITION ITEMS ARE TO BE REMOVED BY A SPECIALIST WASTE CONTRACTOR WHO IS TO DIVERT A MIN OF 90% FROM LANDFILL BY SEGREGATING THE WASTE.

THE PRINCIPLE CONTRACTOR IS TO CHECK FOR EVIDENCE OF ASBESTOS PRIOR TO DEMOLITION

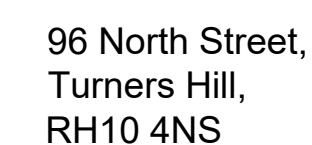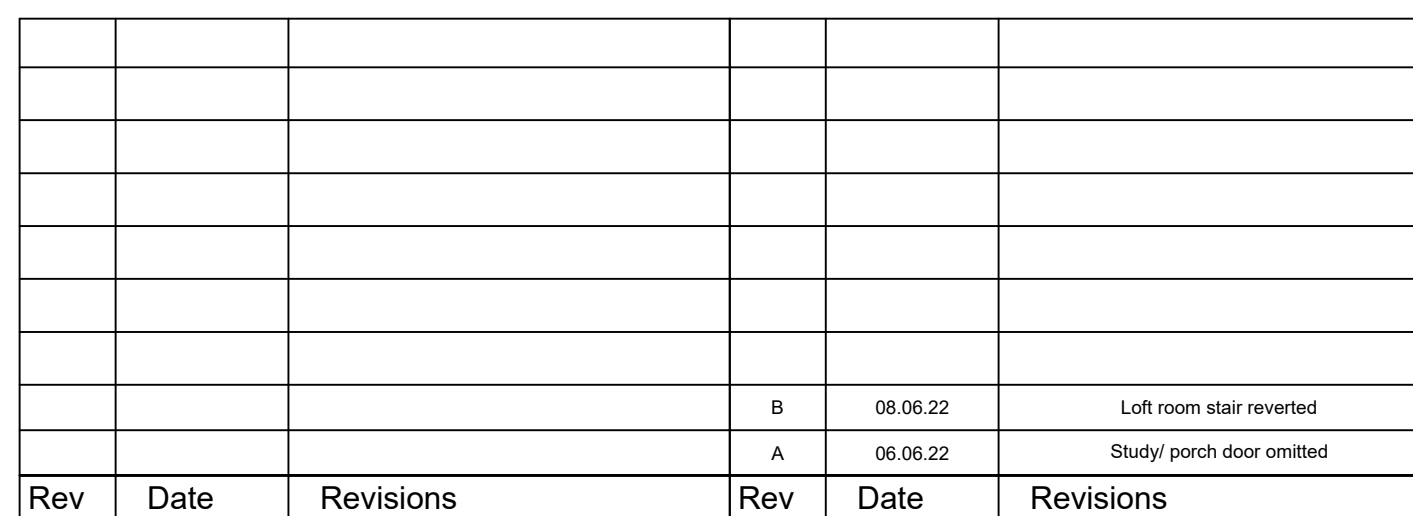

PROPOSED PROPERTY

21-062-P-01-B