




ORIGINAL STREET ELEVATION 1:50

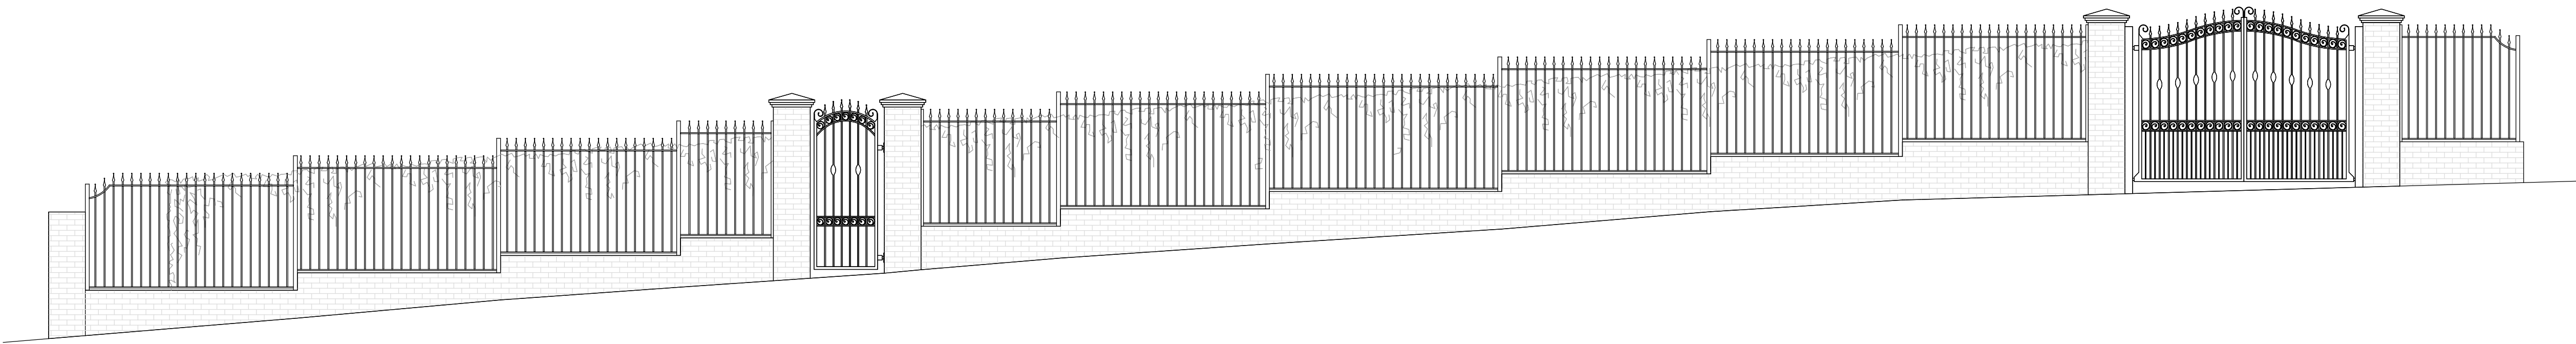

EXISTING STREET ELEVATION 1:50

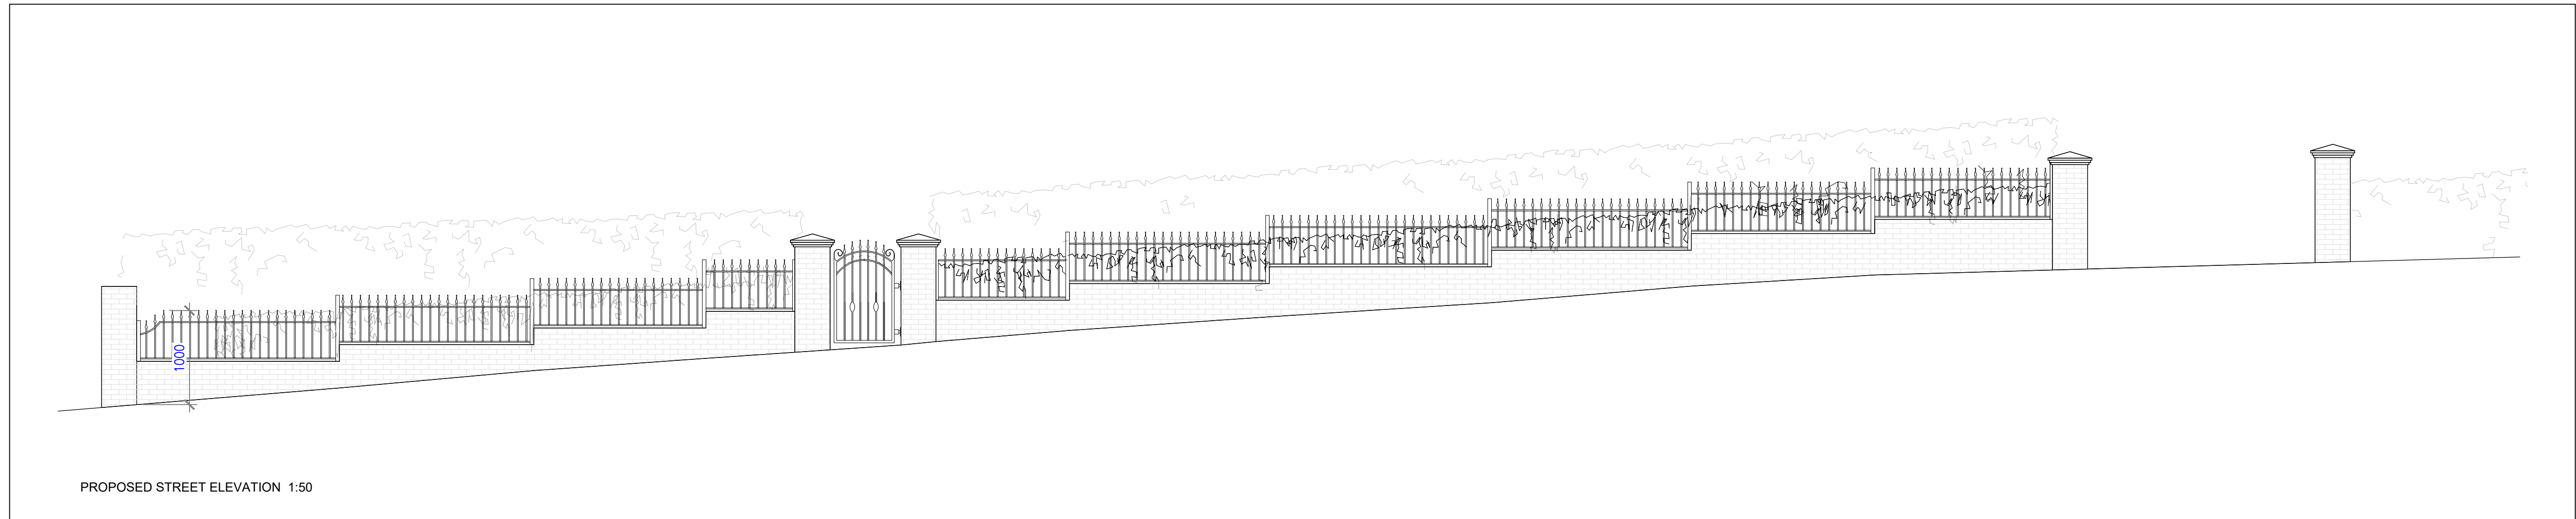

PROPOSED STREET ELEVATION 1:50

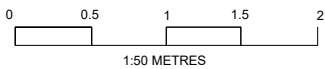

SURVEY
DRAWING

NOTES:

- Copyright of this drawing remains the property of Buchanan Rum Architects Ltd and should not be reproduced in full or parts or re-used without written permission from Buchanan Rum Architects Ltd.
- These drawings must be read in conjunction with the structural engineers drawings & details, and with all other consultants, sub-contractor and specialist drawings & details.
- All dimensions are in millimetres, unless stated otherwise.
- All goods materials workmanship to conform with current building regulations BSS and CQP's.
- All dimensions must be checked on site, and any discrepancies verified with the architect.
- Do not scale from the drawing.
- Any discrepancies between the drawings, details and specification must be reported to the architect immediately before work is put in hand.
- All works to be carried out in full accordance with current Building Regulations, British Standards and all Health & Safety Regulations.
- If in doubt please ask.

rev	date	comment

Client

Site address

47 Lucastes Avenue
Haywards Heath

Job Title

47 LUCASTES AVENUE

Drawing Title

Existing & Proposed Street
Elevations

9 SAVILL ROAD
LINDFIELD
WEST SUSSEX RH162NY
E : info@buchanrumarchitects.co.uk

Scale 1:50	Size A1
Date 05/2023	Drawn By BRA
Drawing number PL_500_00	Rev. 04