

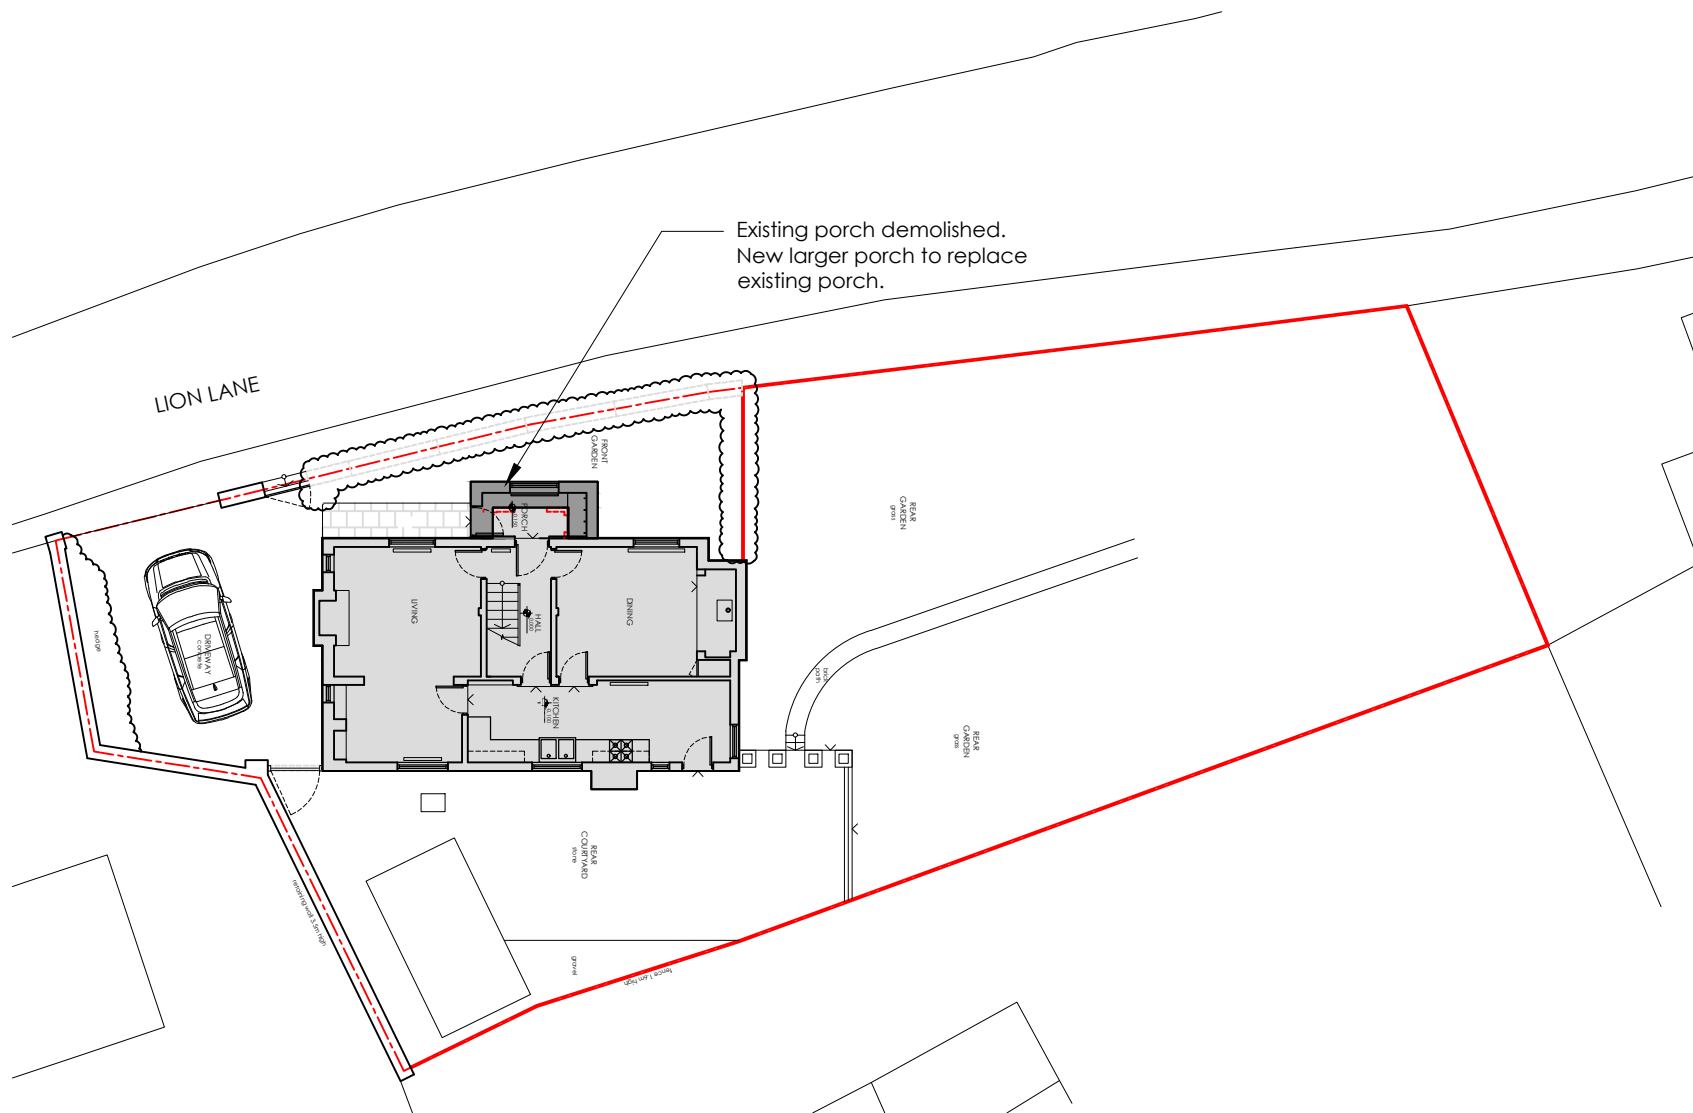


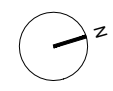

1 PROPOSED SITE BLOCK PLAN
SCALE 1:200

EXISTING
PROPOSED

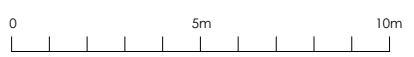

REVISIONS

STATUS		PROJECT	
PROPOSED		THE ROSARY, 104 LION LANE	
		TITLE	
		PROPOSED SITE BLOCK PLAN	
SCALE	DATE	DRAWING NUMBER	REV
1:100	2025.08.11	200	*

VICTORIA MUSTARD ARCHITECT
135 Crawley Down Road, Felbridge, East Grinstead RH19 2PS
Mob 07779 245 093 vicki@victoriarmustardarchitects.com