



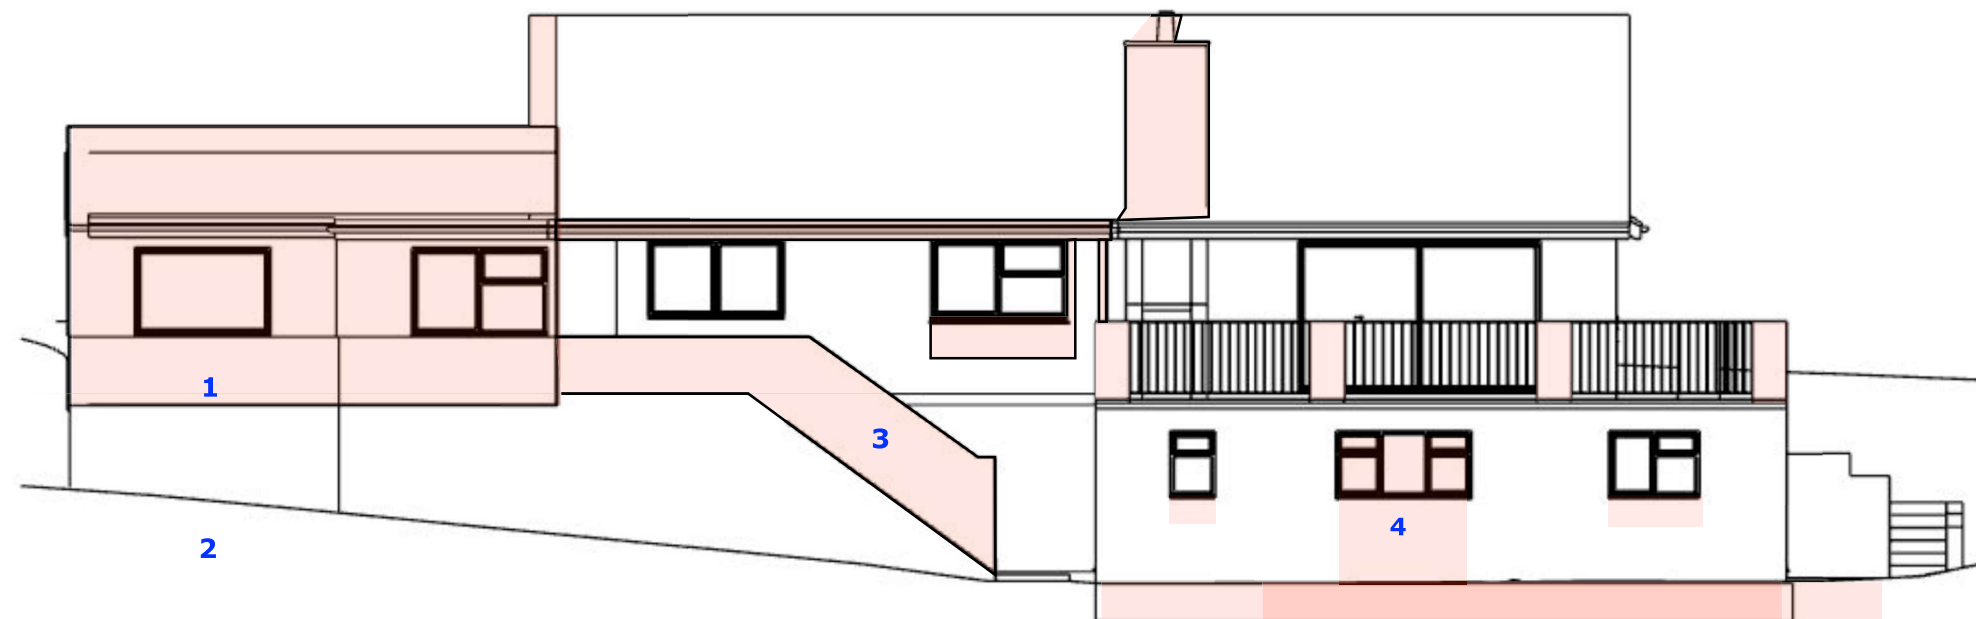

- 1. Remove existing garage and utility structure.**
retain existing foundations if suitable for conversion.
- 2. All excavation rubble to be used on site to build up ground level**
- 3. Remove brick balustrade,** outdoor stair and brick piers on balcony due to unsafe structures)
- 4. Remove window** - install outward opening French doors
- 5. Reduce level** for rear terrace to accommodate change of level in LG accommodation - all excavation to be reused on ground works on site. No need for disposal off site

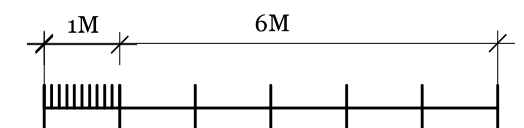

demolition back elevation 2

Magda Devaris - Interior Design

Laeony and Mike - Greenworld - Ashurst Wood

IMPORTANT: Check all measurements on site prior to construction or commencement of work. Measurements provided in this document are for information only and should not be relied upon for manufacture or installation. All appliance specifications should be taken from spec sheets provided directly by the clients.

SCALE: 1:100

TO SCALE @ A3

12

A