



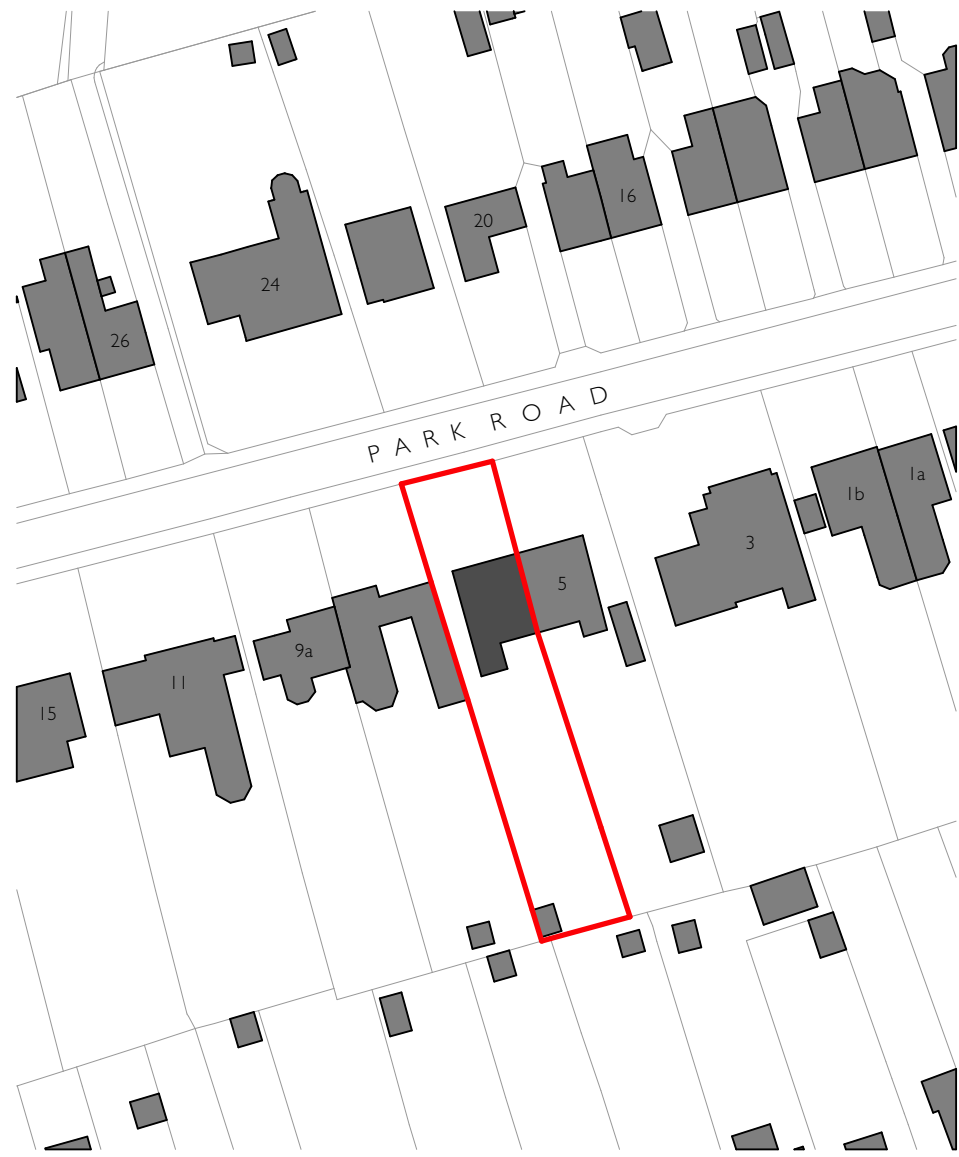


Ordnance Survey, (c) Crown Copyright 2025. All rights reserved. Licence number 100022432

— Site Boundary

Site Location Plan


Scale 1:1,000 @ A3

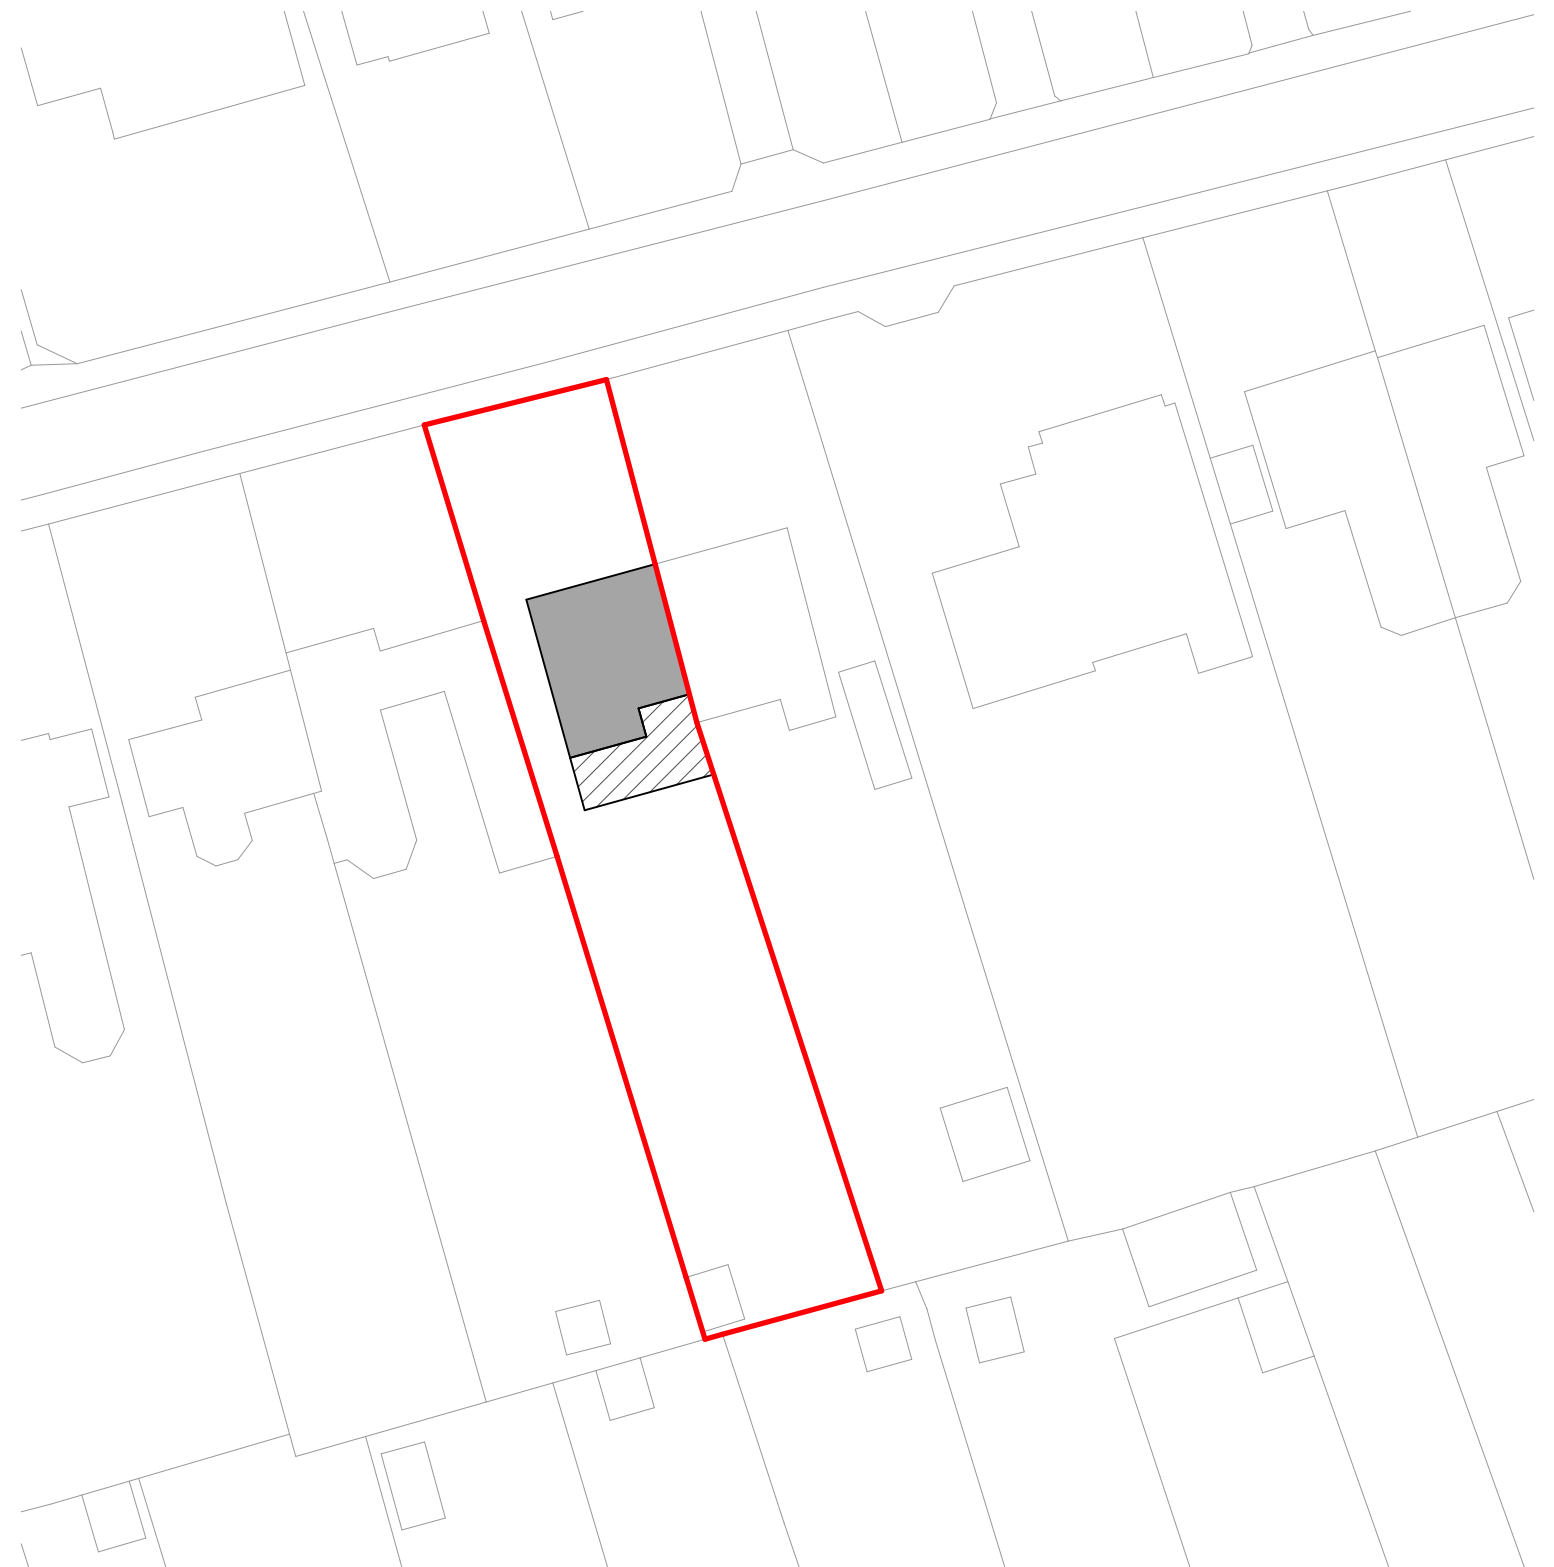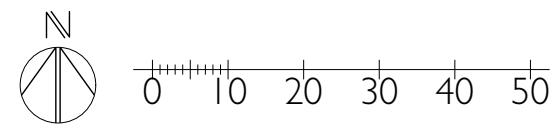

— Site Boundary

Block Plan

Scale 1:500 @ A3

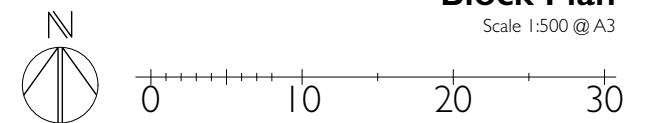

PMR
ARCHITECTURE

Sheridan House
112 - 116 Western Road
Hove, BN3 1DD

01273 980820

brighton@pmr-architecture.co.uk
www.pmr-architecture.co.uk

Client: Mr And Mrs Kiernan
Project: 7 Park Road, Burgess Hill, West Sussex, RH15 8EU
Drawing Title: Site Location and Block Plan
Drawing No: 25.07_PL_001
Revision:
Date: July 2025
Status: PLANNING
Scale: 1:500, 1:1000 @ A3