





**Site Location Plan**  
Scale 1:1250

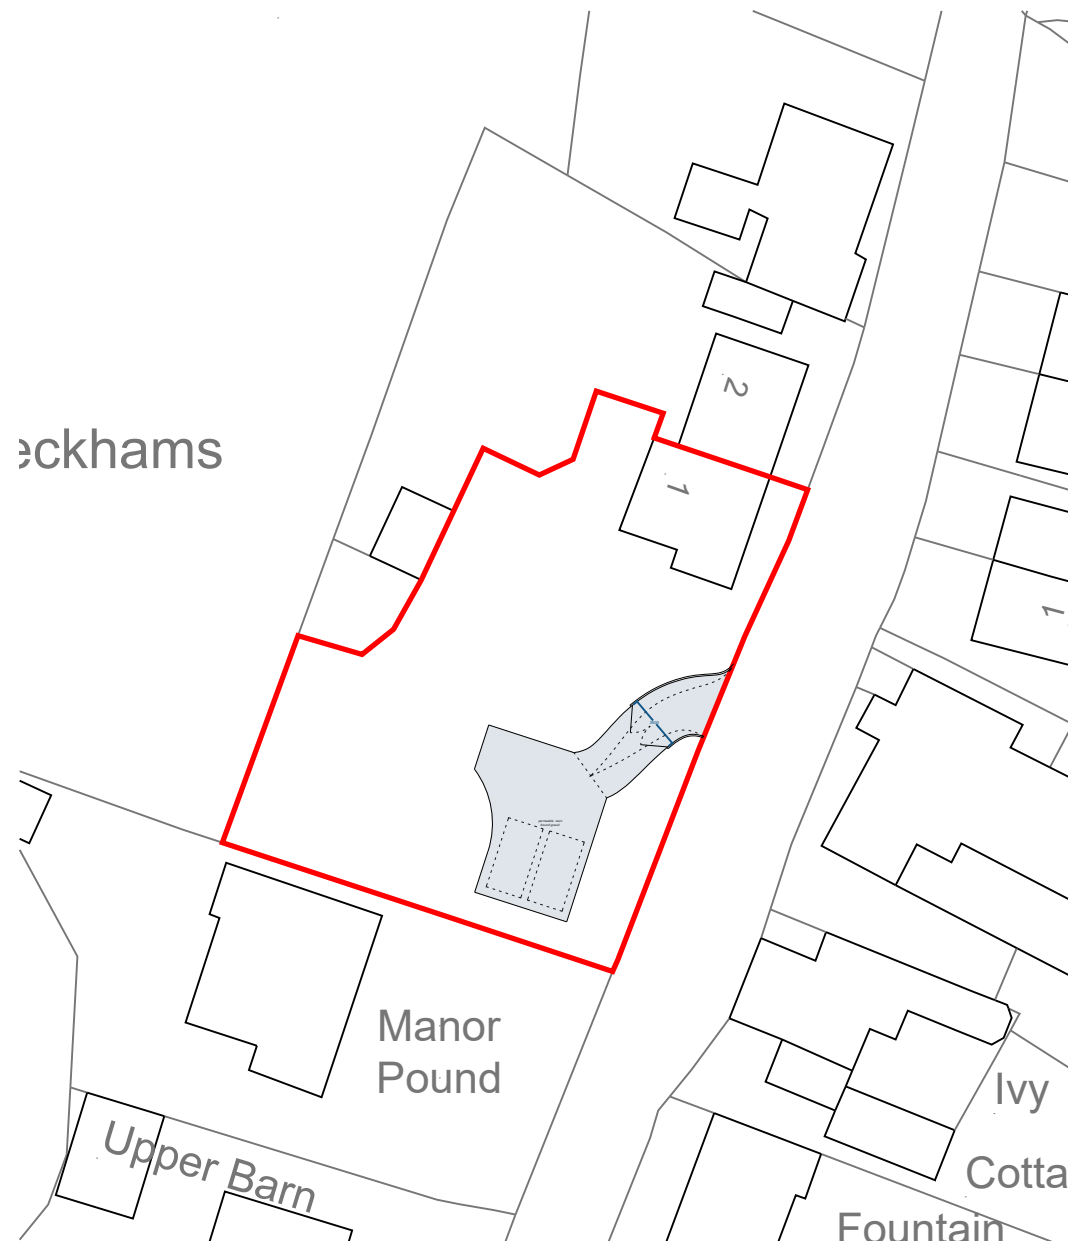

**Block Plan**  
Scale 1:500

For Construction: Do not scale from this drawing. Figured dimensions only to be taken. Check all dimensions prior to setting out. Report all discrepancies to the Architect.

#### Revisions

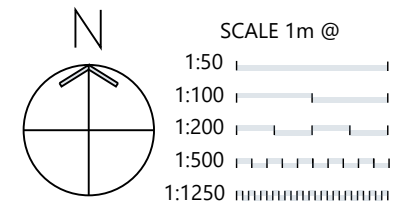

## CARTER DAVEY Architects LLP

**T.** 07525643101  
**E.** chelsey.cda@gmail.com  
davey.cda@gmail.com

**Client.**  
Mr & Mrs O'Leary

**Project.**  
1 Peckhams North Lane  
West Hoathly RH19 4QF

**Drawing Title.**  
Proposed Block Plan and Site  
Location Plan

**Scale.**  
1:1250 and 1:500 @ A3

**Date.**  
Aug 26

**Drawing No.**  
26057400

**Revision:**  
--

< Original size 60mm - A3 at full size >