


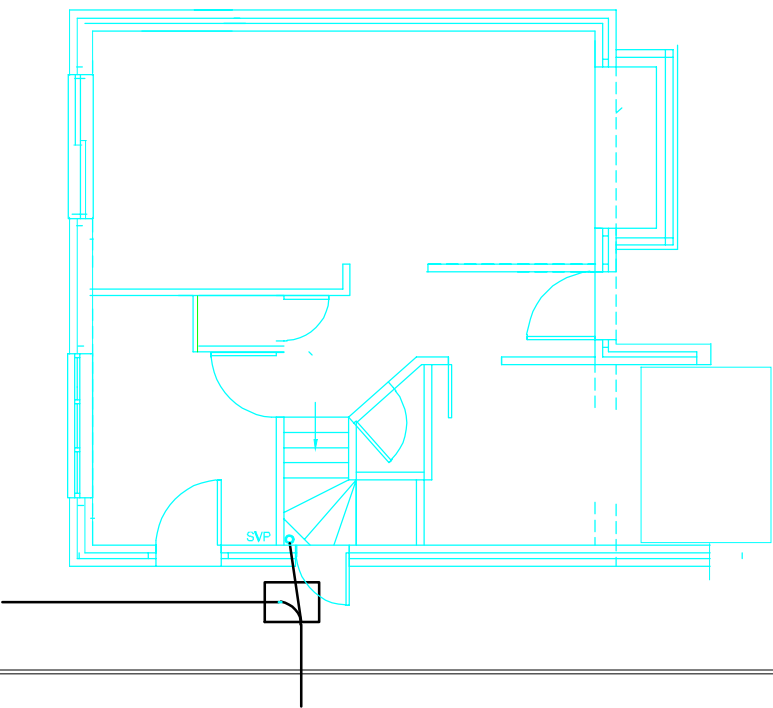
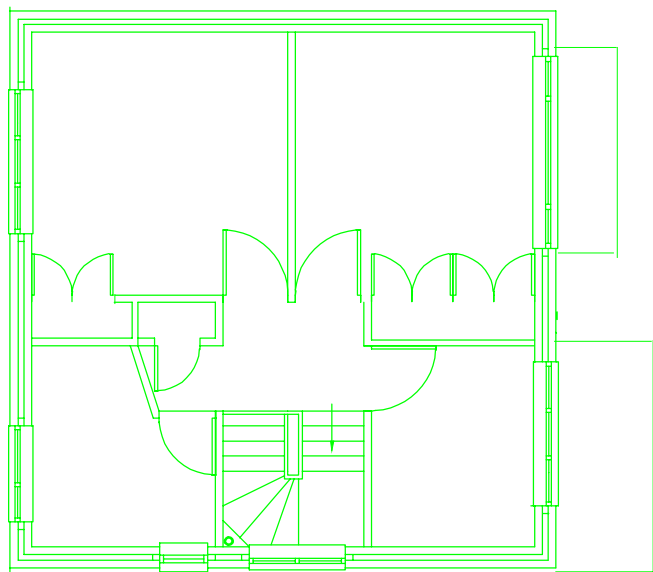


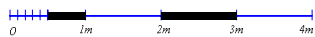


GROUND FLOOR

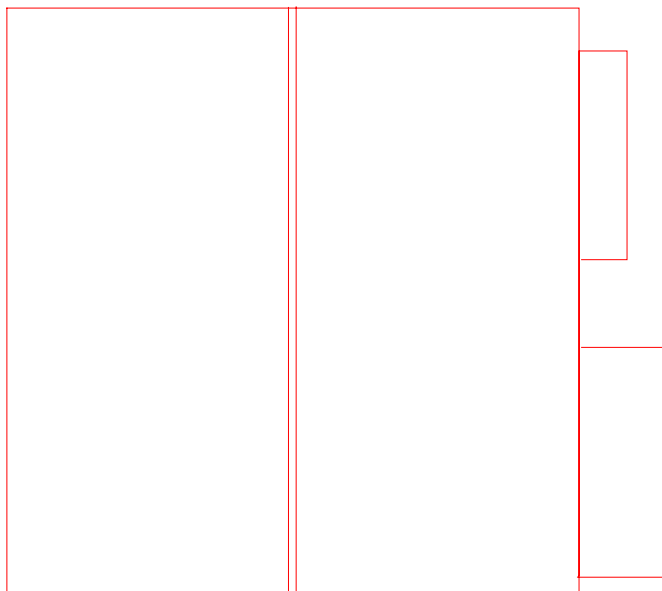

FIRST FLOOR

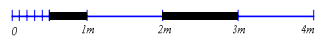

ROOF

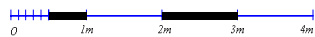

DO NOT SCALE DRAWINGS, USE DIMENSIONS IF IN DOUBT ASK DRAWINGS ARE PRODUCED ON THE BASIS THAT THEY ARE SUFFICIENT FOR COMPETENT PROFESSIONALS AND CONTRACTORS				REV		DATE	DESCRIPTION
THE CONTRACTOR IS RESPONSIBLE FOR ALL TEMPORARY WORKS AND THE STABILITY OF THE NEW AND EXISTING BUILDINGS WHILE THE WORKS ARE PROCEEDING. THE CONTRACTOR MUST ENSURE THAT ADEQUATE RISK ASSESSMENTS AND SAFETY MEASURES HAVE BEEN TAKEN.				Do not scale dimensions off drawings (except for planning application purposes). If they could not be shown calculate from others. For critical requirements and in existing buildings take site dimensions. Refer to ADS if there are discrepancies.			
CDM REGULATIONS 2015 & PARTY WALL ETC. ACT 1996. CLIENTS AND CONTRACTORS ARE REMINDED THAT THE PROJECT IS WITHIN THE SCOPE OF THEIR REGULATIONS. ADS LTD. ARE ENGAGED AS DESIGNER ONLY AND WILL NOT ACCEPT ANY LIABILITY FOR FAILURE OF THOSE PARTIES TO CARRY OUT THEIR DUTIES AS REQUIRED BY THESE STATUTES.				CLIENT		PROJECT	DRAWING
Mr & Mrs Caiger 6 Bramble Close Cophorne RH10 3QB		6 Bramble close Rear extension		EXISTING PLANS		DATE AUG 26	DRAWING NO. PLN 01
				SCALE 1:100		REV	