




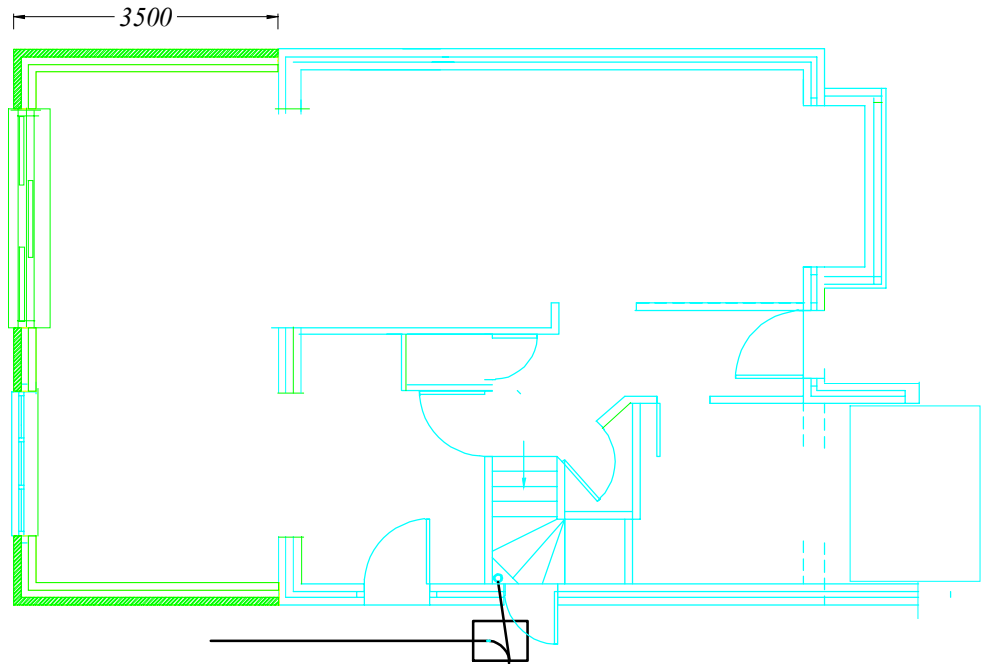



GROUND FLOOR

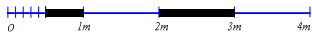


1

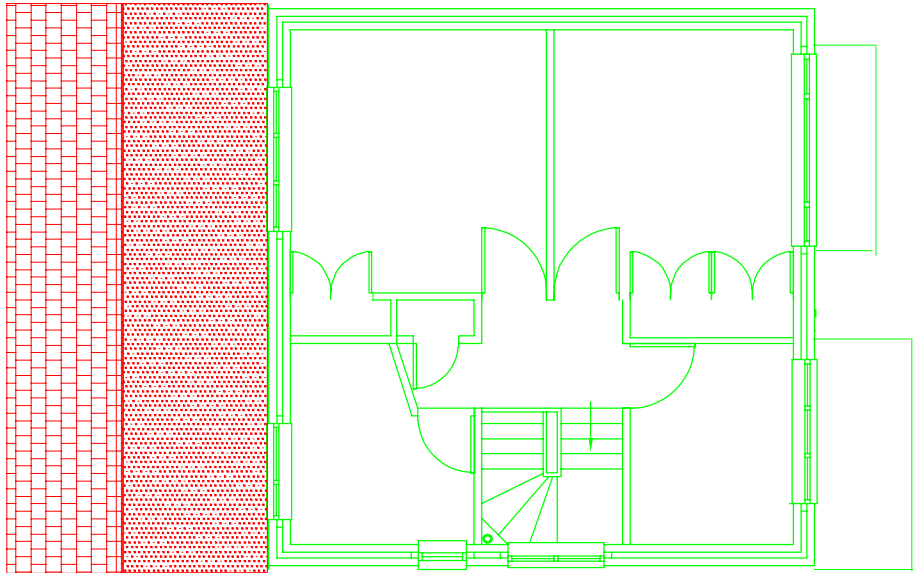

FIRST FLOOR

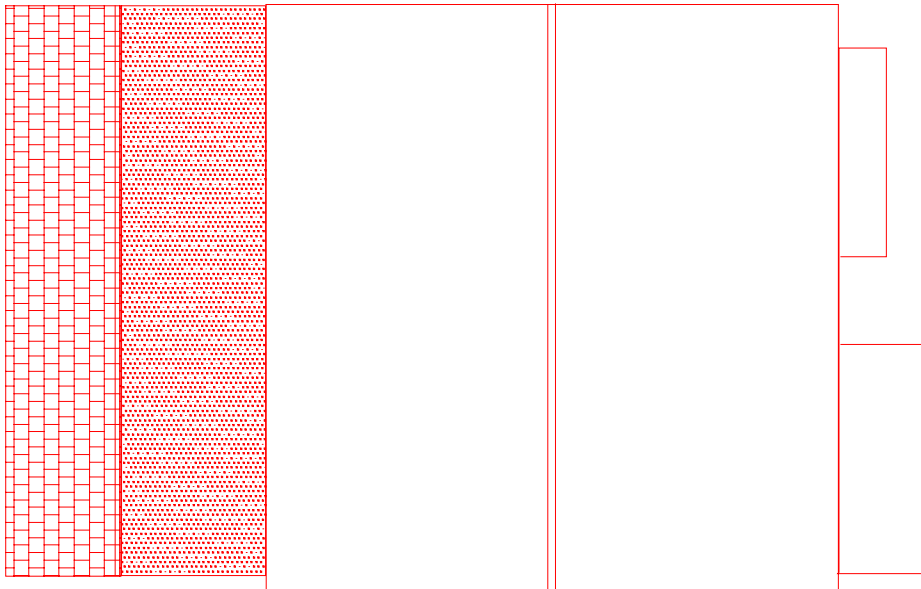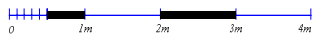

ROOF

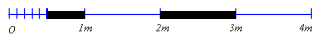

DO NOT SCALE DRAWINGS, USE DIMENSIONS IF IN DOUBT ASK DRAWINGS ARE PRODUCED ON THE BASIS THAT THEY ARE SUFFICIENT FOR COMPETENT PROFESSIONALS AND CONTRACTORS				REV		DATE	DESCRIPTION
THE CONTRACTOR IS RESPONSIBLE FOR ALL TEMPORARY WORKS AND THE STABILITY OF THE NEW AND EXISTING BUILDINGS WHILE THE WORKS ARE PROCEEDING. THE CONTRACTOR MUST ENSURE THAT ADEQUATE RISK ASSESSMENTS AND SAFETY MEASURES HAVE BEEN TAKEN. REFER TO ADS IF THERE ARE DISCREPANCIES.				Do not scale dimensions off drawings (except for planning application purposes). Line dimensions Brown. If they could not be shown calculate from others. For critical requirements and in existing buildings take site dimensions.		This drawing is the sole copyright of ADS Ltd. Do not reproduce without written authority.	
CDM REGULATIONS 2015 & PARTY WALL ETC. ACT 1996. CLIENTS AND CONTRACTORS ARE REMINDED THAT THE PROJECT IS WITHIN THE SCOPE OF THESE REGULATIONS. ADS LTD. ARE ENGAGED AS DESIGNERS ONLY AND WILL NOT ACCEPT ANY LIABILITY FOR FAILURE OF THOSE PARTIES TO CARRY OUT THEIR DUTIES AS REQUIRED BY THESE STATUTES.				CLIENT Mr & Mrs Caiger 6 Bramble Close Cophorne RH10 3QB		PROJECT 6 Bramble close Rear extension	DRAWING PROPOSED PLANS
				DATE AUG 26		DRAWING NO. PLN 02	A3
				SCALE 1:100		REV	