




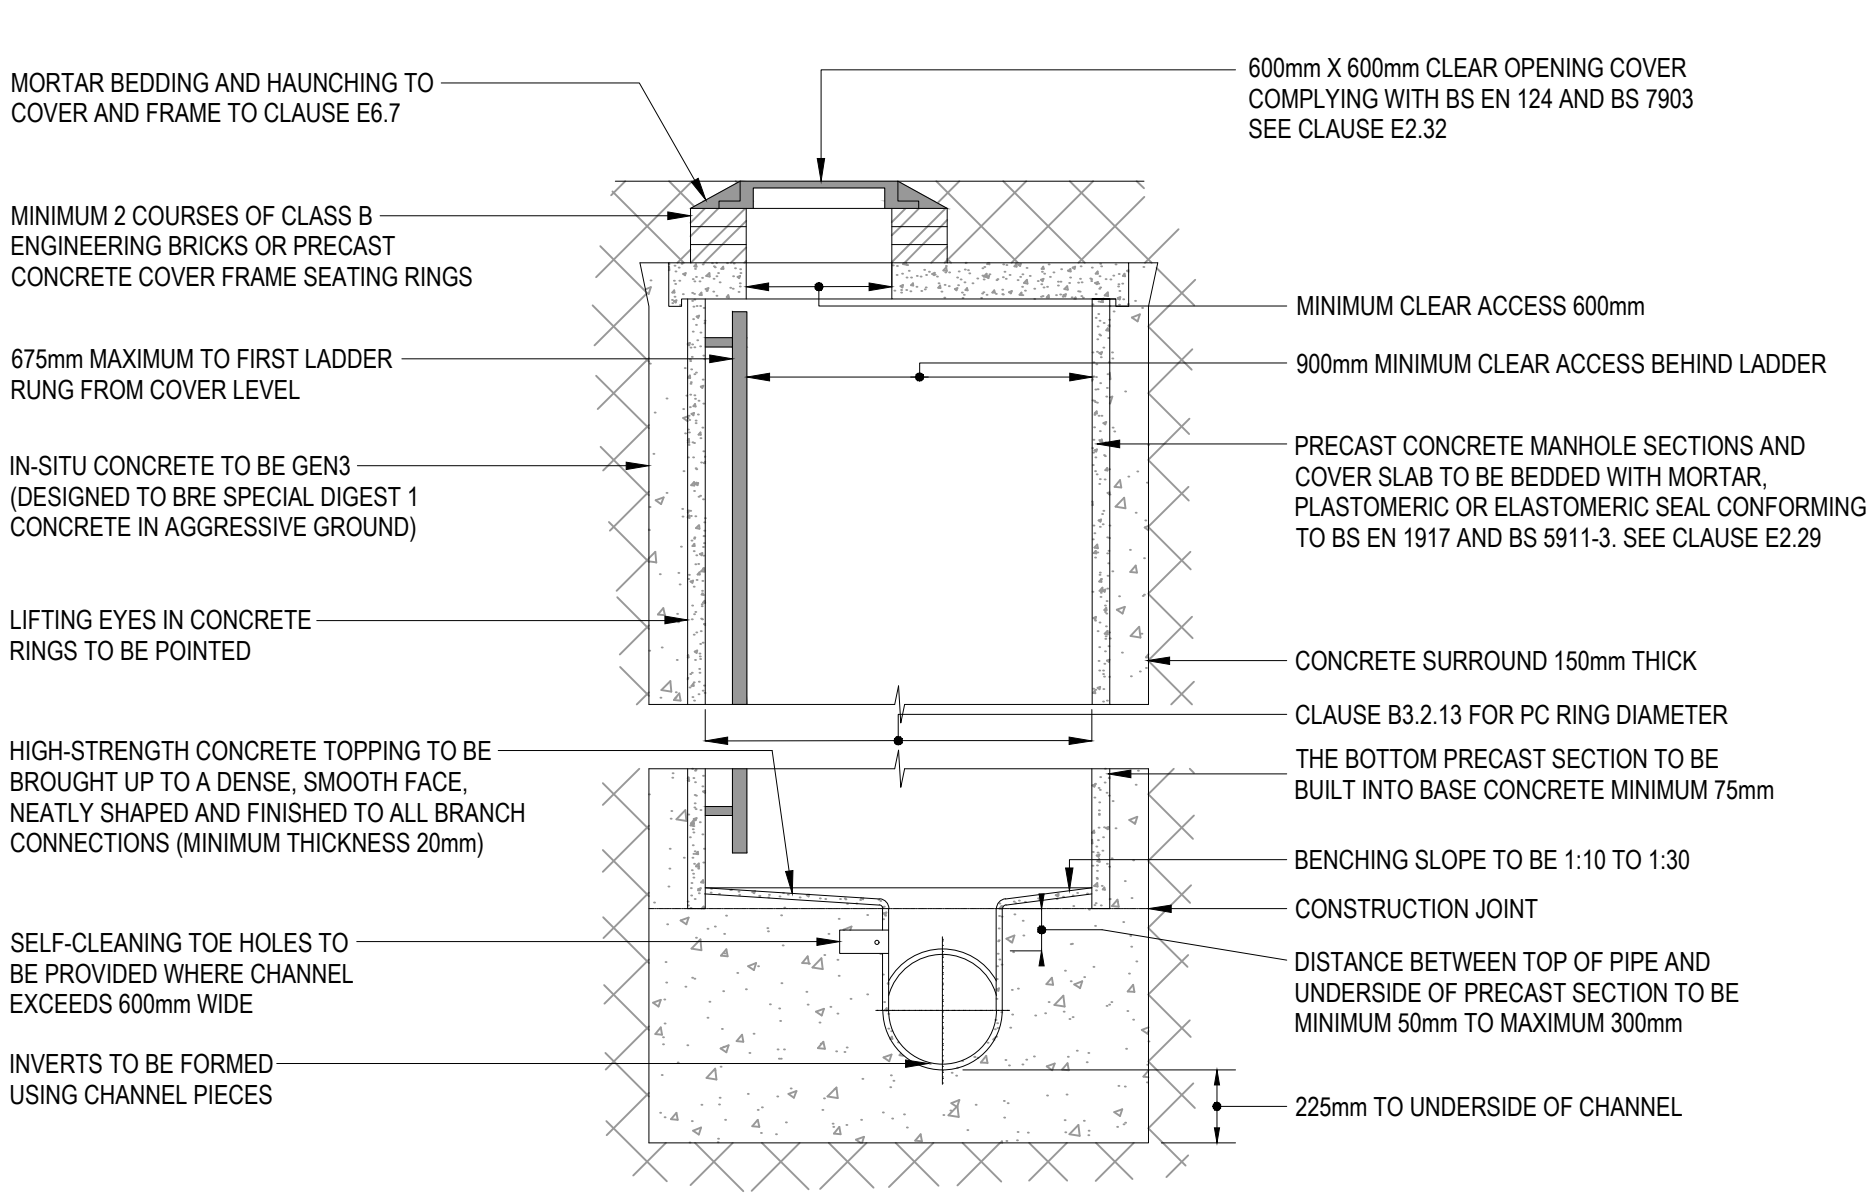


TYPICAL MANHOLE DETAIL - TYPE 1B
(DEPTH FROM COVER TO SOFFIT OF PIPE 3m TO 6m)

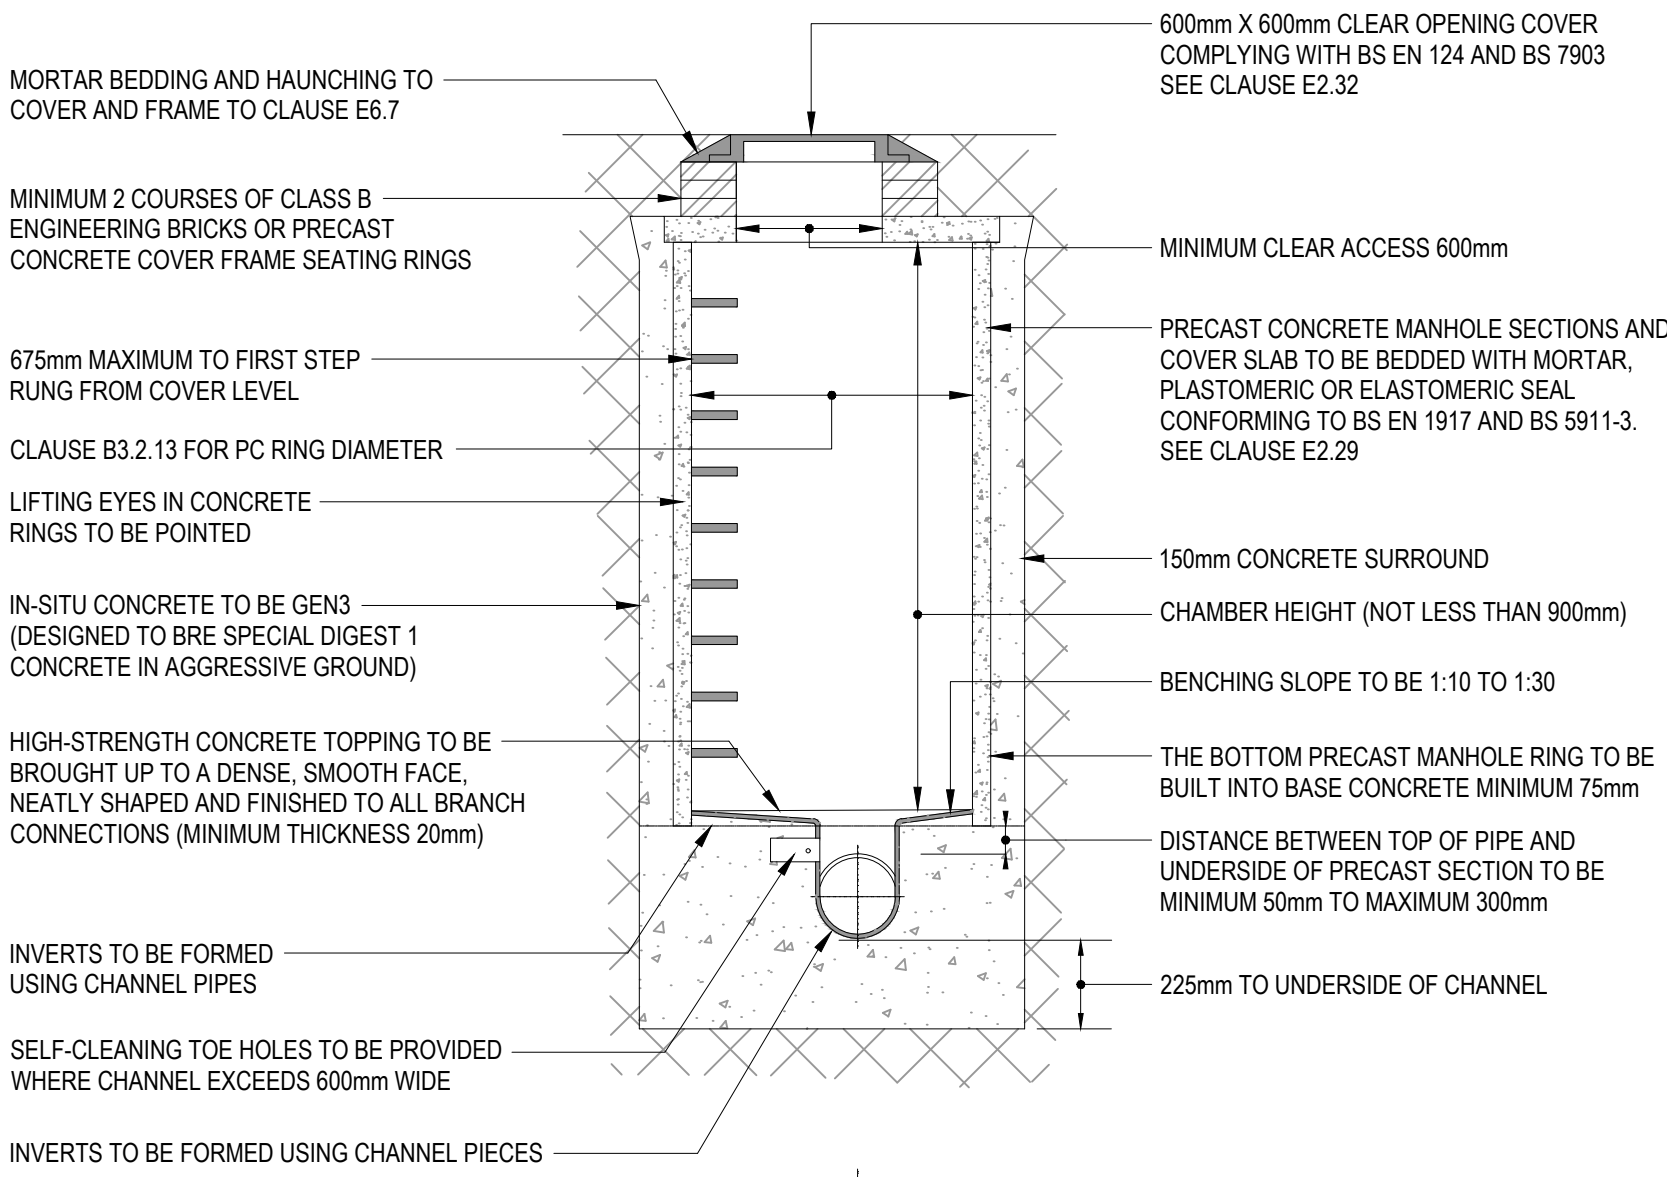


TYPICAL MANHOLE DETAIL - TYPE 2
(MAXIMUM DEPTH FROM COVER TO SOFFIT OF PIPE 3.0 m)

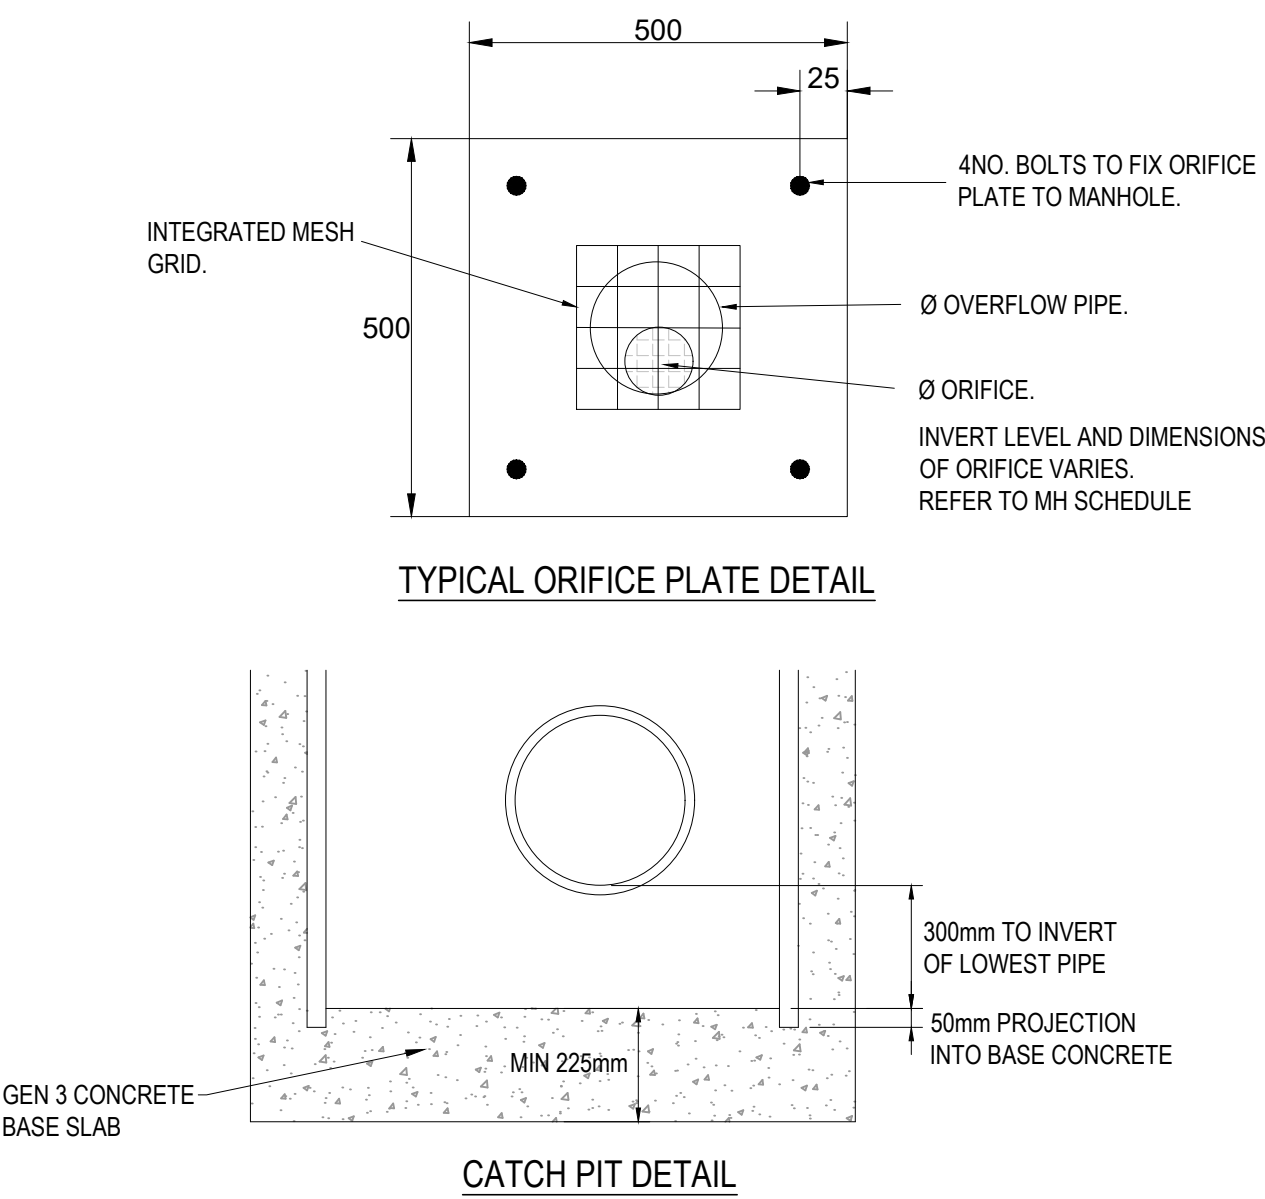


CATCH PIT DETAIL

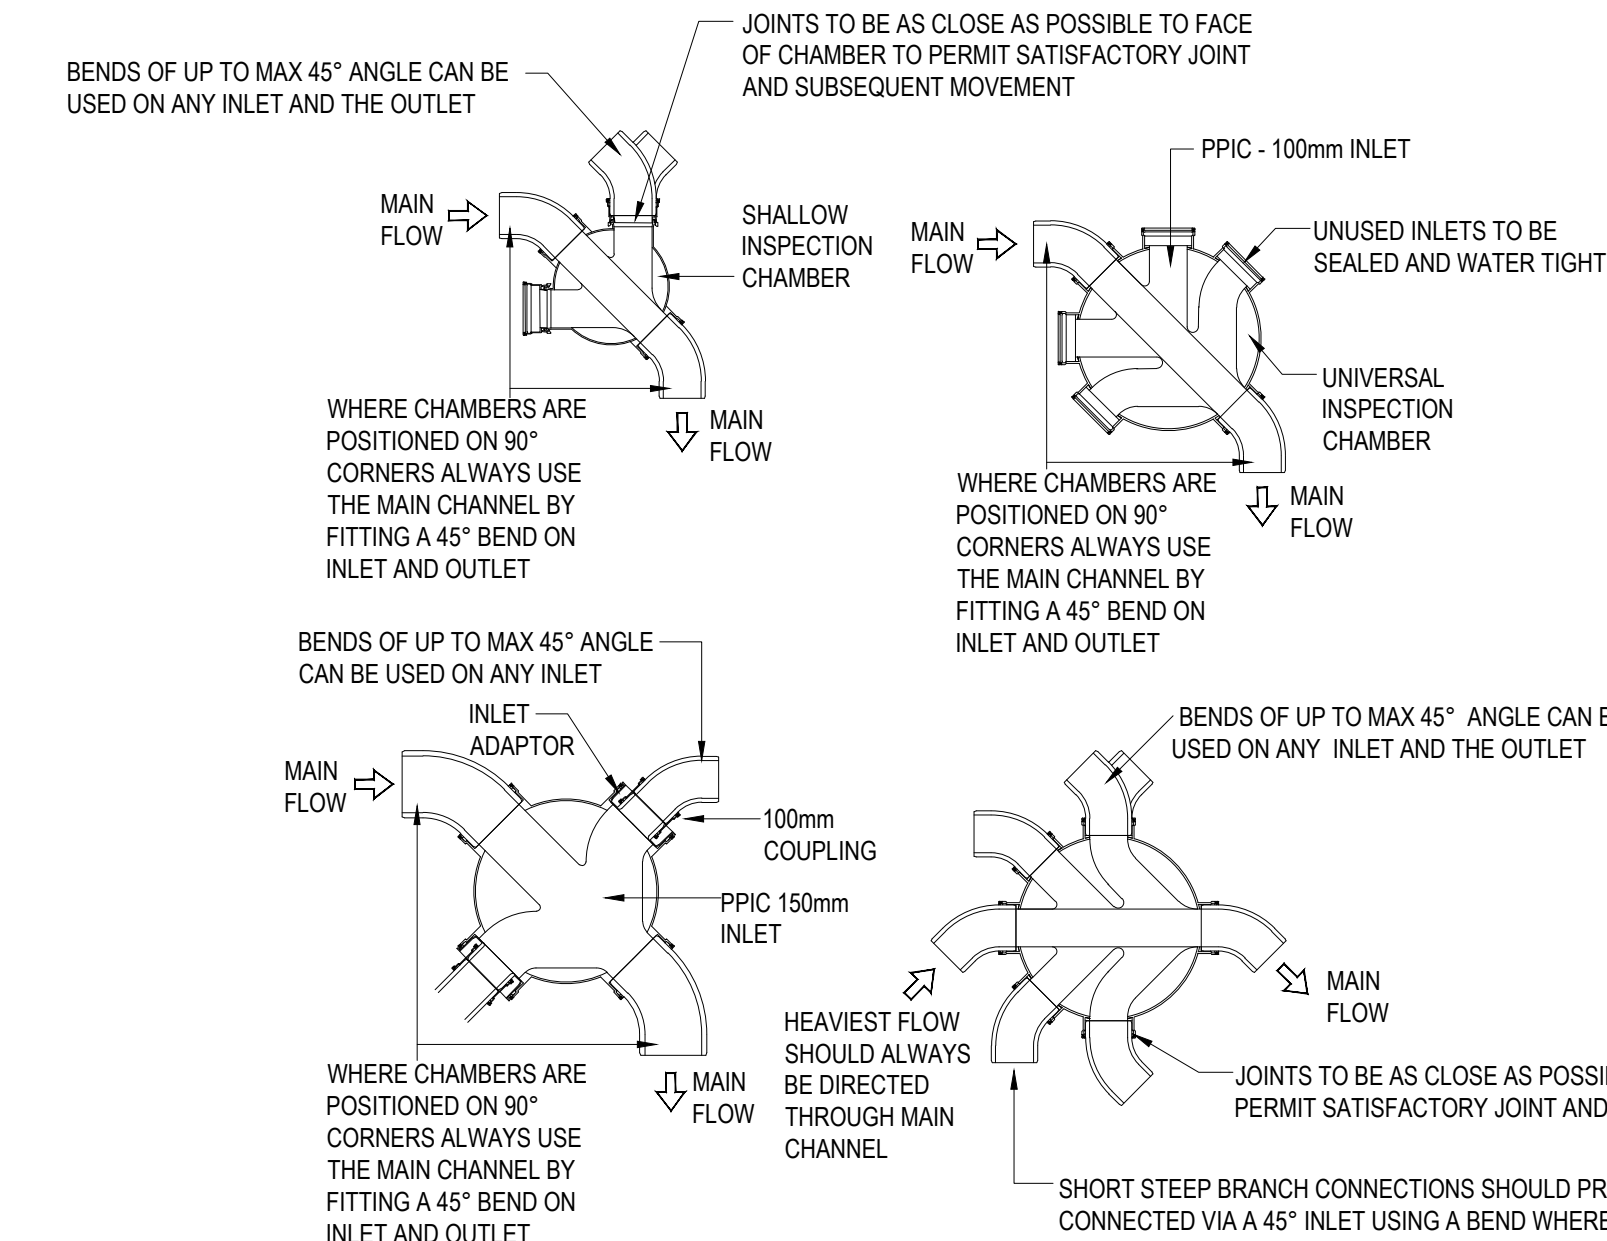


INSPECTION CHAMBER BASE DETAILS

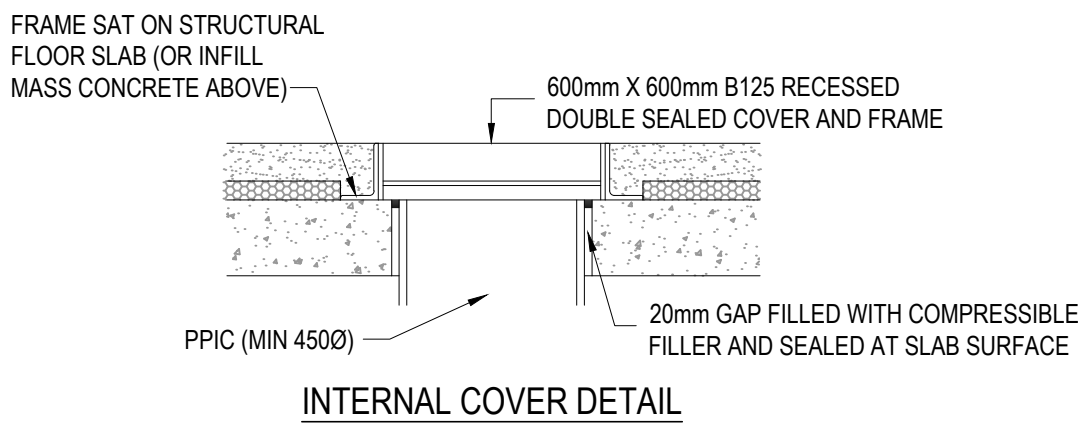


INTERNAL COVER DETAIL

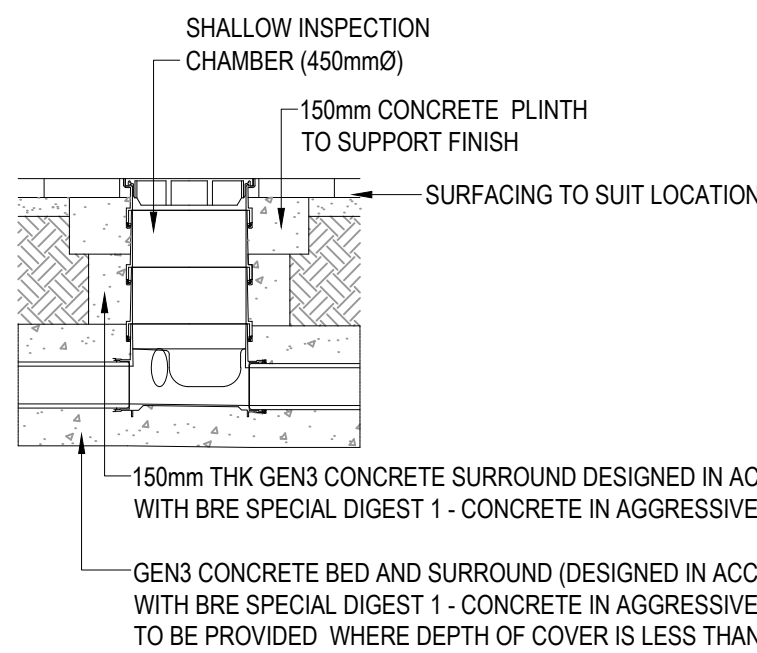


SHALLOW INSPECTION CHAMBER
MIN DEPTH 0.6m

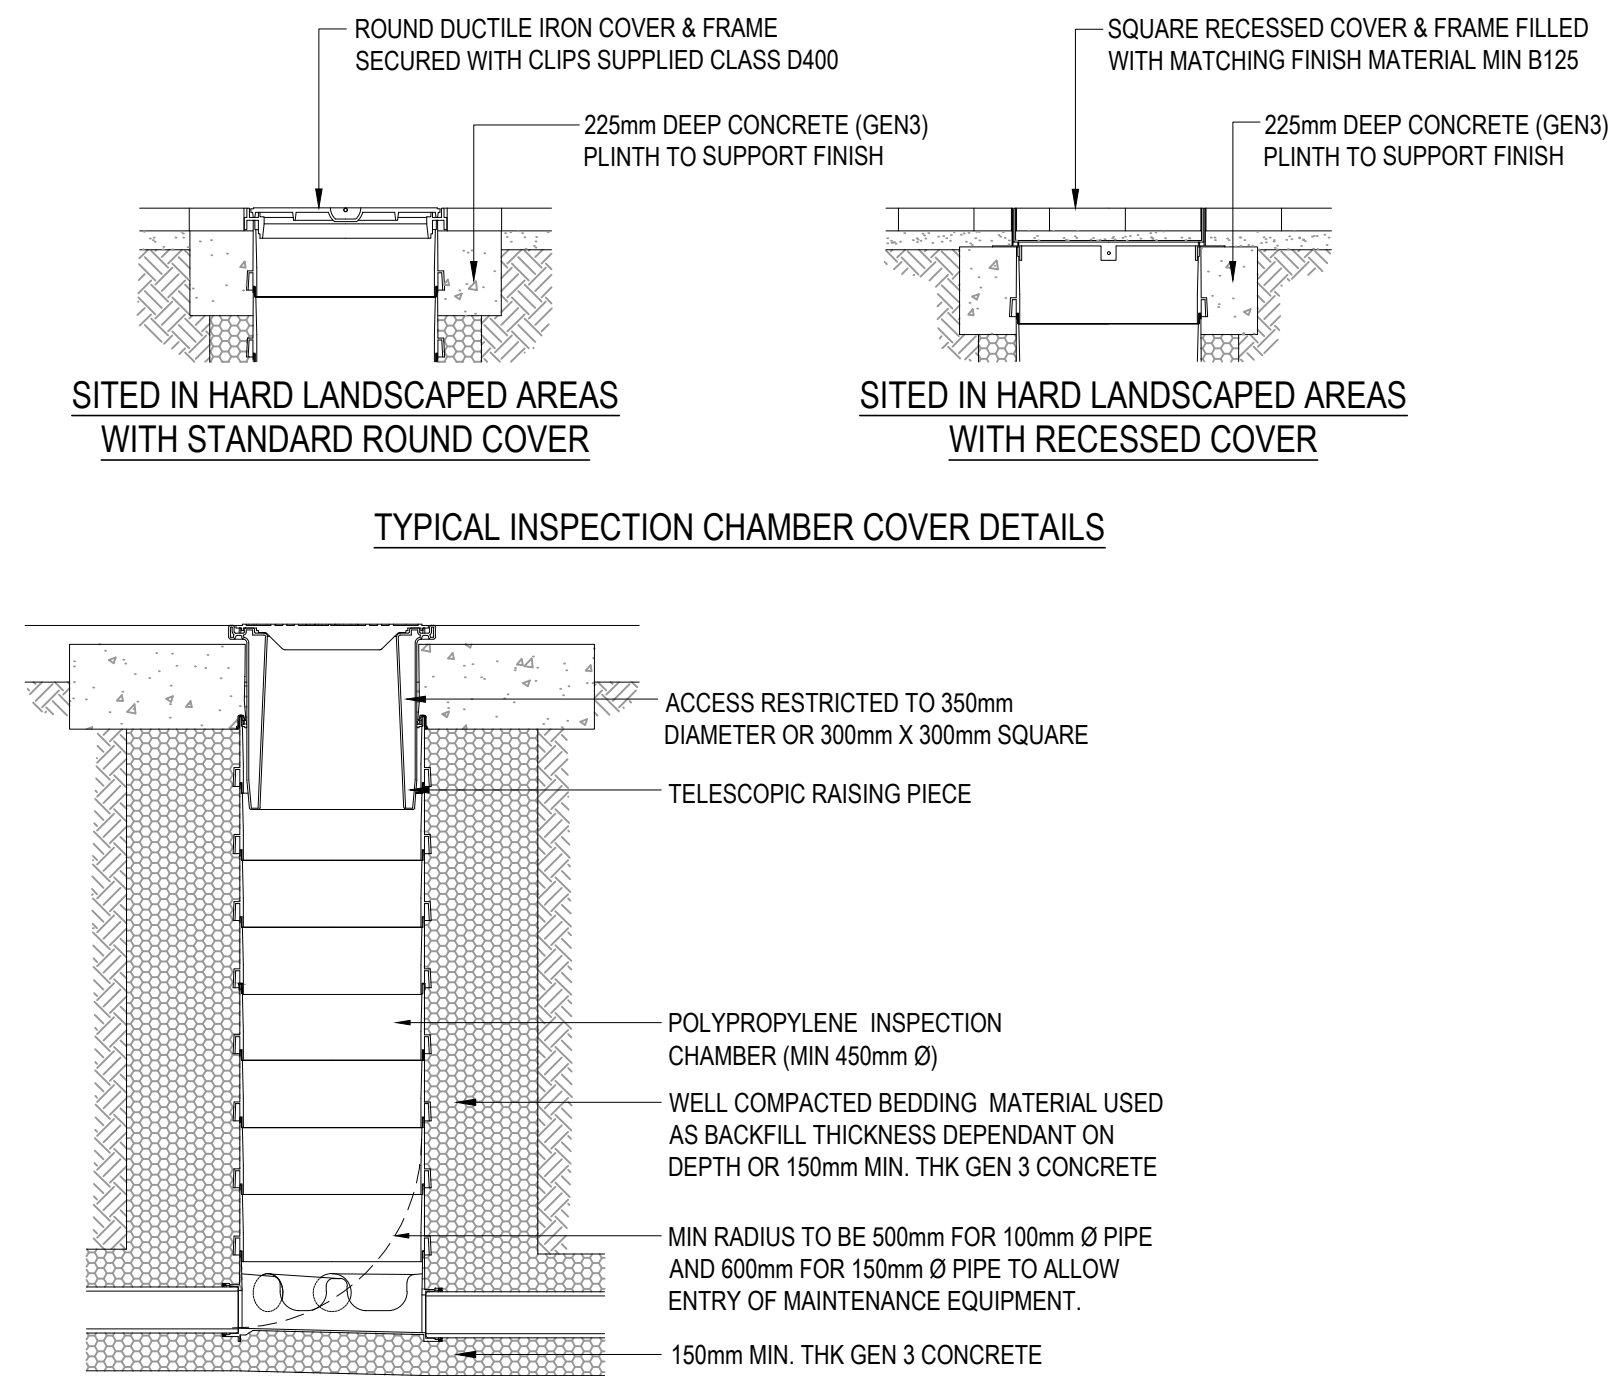

TYPICAL INSPECTION CHAMBER DETAILS - PPIC

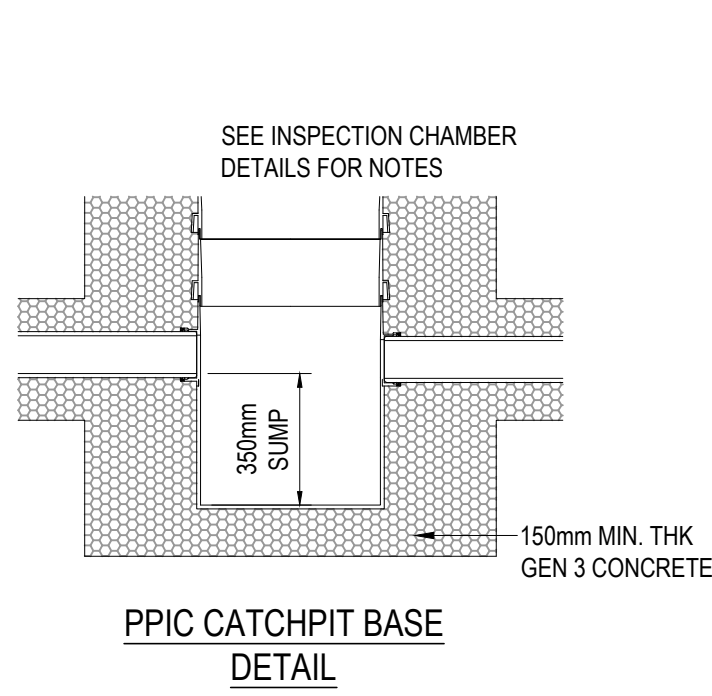

PPIC CATCHPIT BASE
DETAIL

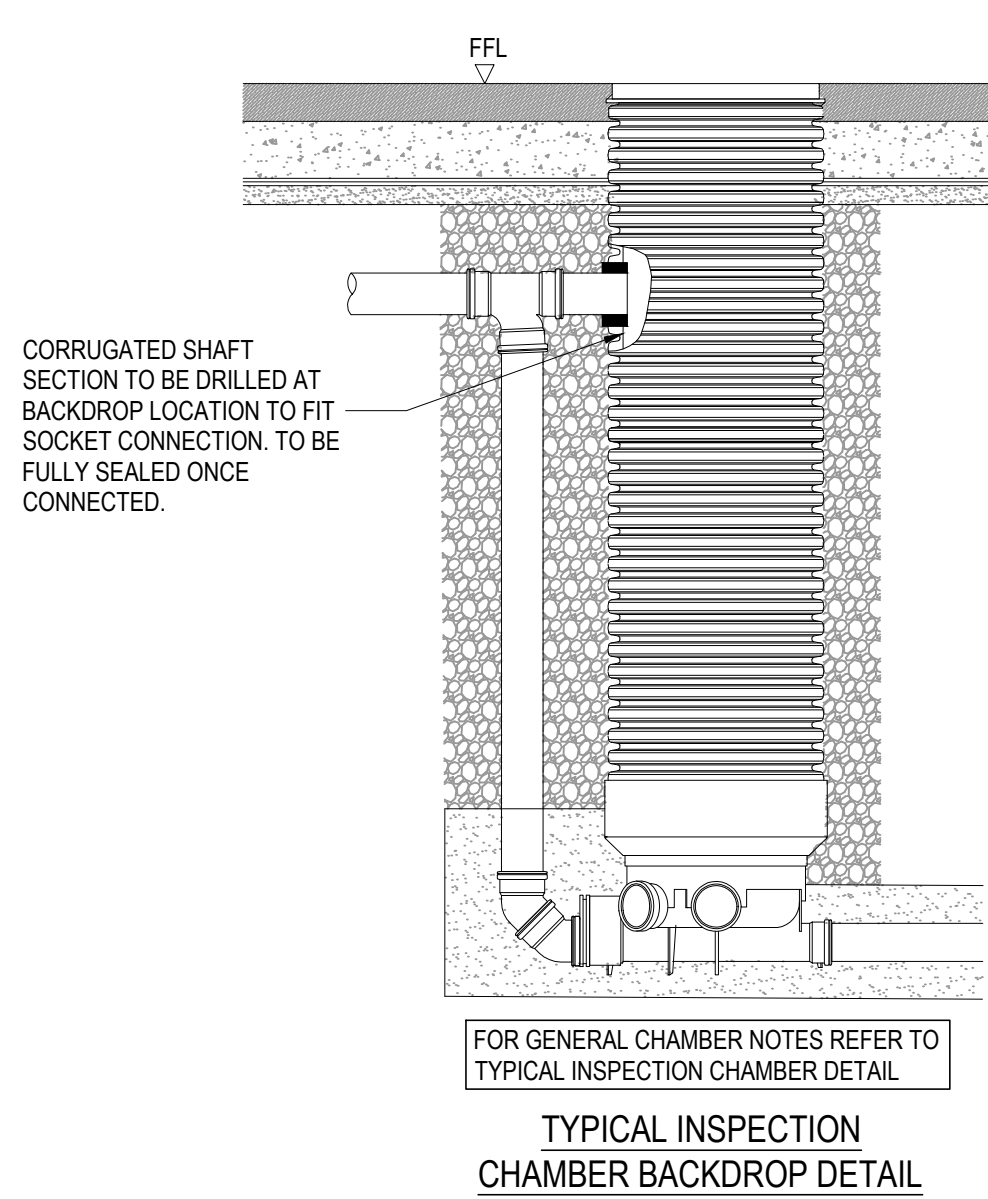

TYPICAL INSPECTION
CHAMBER BACKDROP DETAIL

GENERAL NOTES:

- THIS DRAWING IS TO BE READ IN CONJUNCTION WITH ALL RELEVANT ARCHITECTS AND ENGINEERS DRAWINGS AND SPECIFICATIONS.
- DO NOT SCALE THIS DRAWING. ANY AMBIGUITIES, OMISSIONS AND ERRORS ON DRAWINGS SHALL BE BROUGHT TO THE ENGINEERS ATTENTION IMMEDIATELY. ALL DIMENSIONS MUST BE CHECKED / VERIFIED ON SITE.
- ALL DIMENSIONS ARE IN METRES UNLESS NOTED OTHERWISE.
- FOR FULL DRAINAGE NOTES REFER TO 076038-CUR-XX-00-DR-D-92020

P02	REFERENCES UPDATED	18/08/26	ATL	ATL
P01	STAGE 4 ISSUE	23/07/26	ATL	PB
Rev:	Description:	Date:	By:	Chkd:

Curtins

Merchant Exchange, 17-19 Whitworth Street West, Manchester, M1 5WG
0161 238 2394
manchester@curtins.com
www.curtins.com

Civils & Structures - Transport Planning - Environmental - Infrastructure - Geotechnical - Conservation & Heritage - Principal Designer
Birmingham - Bristol - Cardiff - Douglas - Dublin - Edinburgh - Glasgow - Kendal - Leeds - Liverpool - London - Manchester - Nottingham

Status:	SUITABLE FOR INFORMATION	S2
---------	--------------------------	----

Project:	HASSOCKS - RESIDENTIAL HOME
----------	-----------------------------

Orig Title:	DRAINAGE DETAILS SHEET 1
-------------	-----------------------------

DRAINAGE DETAILS

SHEET 1

Drawn By ATL	Designed By ATL	Checked By PB
Date 23/07/26	Scales @ A1 NTS	
Project NoOriginatorFunctionSpatialFormDisciplineNumber 076038- CUR - XX - 00 - DR - D -92010 P02		