




(c) Crown Copyright and Database Rights 2026 OS 100060020

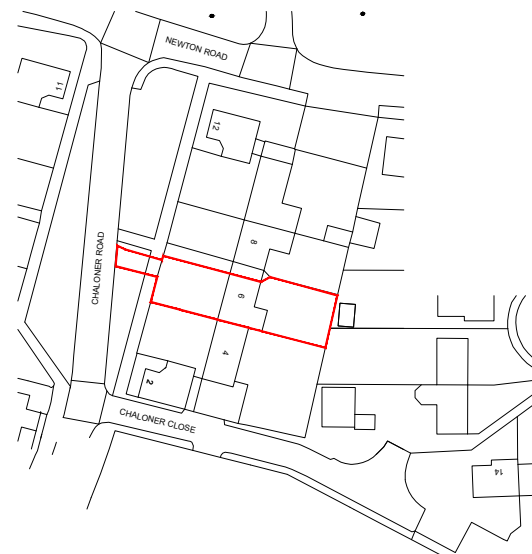


Location Plan 1:1250

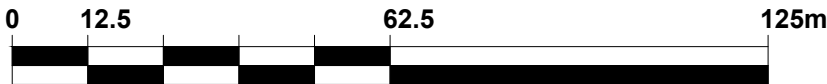

Scale 1:1250

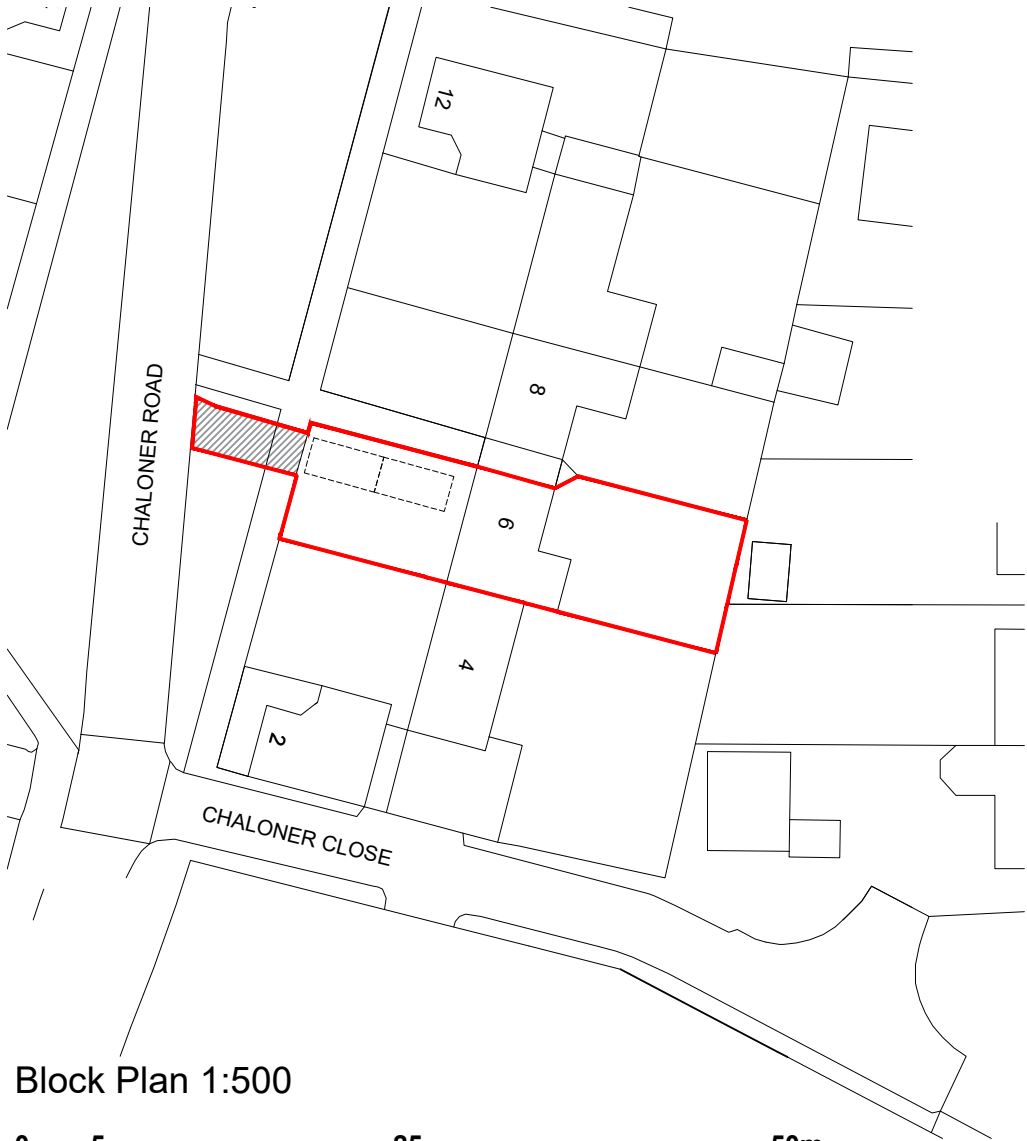

Block Plan 1:500

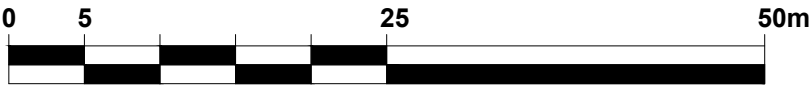

Scale 1:500

- NOTES**
1. This drawing is copyright of: REYNOLDS DESIGN LTD. Reproduction is only to take place with our written authority.
 2. These Plans are subject to 'Planning and Building Regulation Approval' or any other statute in law before building commences.
 3. Any structural work where mentioned on the drawing is subject to a qualified structural and civil engineer calculations before building work commences.
 4. All drawings marked preliminary or planning are not to be built or manufactured from.
 5. If any discrepancies are found in the drawings these are to be brought to the attention of REYNOLDS DESIGN LTD for rectification.
 6. Boundary line indicative only. Exact location must be determined on site before building work commences.

Rev	Date	Description	Drm By
C	18.08.26	1m gap to pedestrian path	-
-	-	-	-

Planning				Site Address: 6 Chaloner Road, Lindfield, Haywards Heath RH16 2NQ	
Drawing Title: Location and Block Plan				REYNOLDS DESIGN ARCHITECT www.reynoldsdesign.co.uk emily@reynoldsdesign.co.uk T: 07825 021 352	
Project & Drawing Number: 26.6CR.P03					
Rev: C	Scale: varies	Sheet size: A3	Date: Feb 26		