
MH No.	MANHOLE DIMENSION (mm)	MANHOLE TYPE	COVER LEVEL (m)	INVERT LEVEL (m)	DEPTH TO SOFFIT (m)	EASTING (m)	NORTHING (m)
F30	1350Ø	Type C	88.587	87.070	1.367	536335.760	139322.807
F31	1350Ø	Type C	88.626	86.980	1.496	536329.263	139322.807
F33	1200Ø	Type B	88.122	86.222	1.750	536234.161	139274.457
F34	1200Ø	Type B	87.229	85.220	1.859	536274.596	139225.291
F35	1200Ø	Type B	86.543	84.123	2.270	536211.637	139193.332
F36	1200Ø	Type B	86.452	83.936	2.366	536224.955	139168.638
F37	1200Ø	Type B	86.391	83.430	2.811	536232.946	139150.830
F38	1200Ø	Type B	85.759	83.200	2.409	536235.221	139133.080
F40	1200Ø	Type B	87.768	85.893	1.725	536192.868	139253.221
F42	1200Ø	Type B	87.534	85.809	1.575	536189.437	139241.061
F43	1200Ø	Type B	87.444	85.757	1.537	536189.979	139236.383
F44	1350Ø	Type C	88.120	86.719	1.250	536384.106	139268.464
F45	1200Ø	Type B	87.724	85.683	1.890	536410.774	139280.453
F46	1200Ø	Type B	87.395	85.560	1.684	536419.710	139264.342
F47	1350Ø	Type C	86.864	85.299	1.415	536435.193	139228.795
F48	1350Ø	Type C	86.717	85.160	1.407	536432.019	139221.444
F49	1350Ø	Type C	86.248	84.623	1.475	536400.504	139210.964
F50	1200Ø	Type B	86.368	84.534	1.684	536387.412	139208.026
F51	1200Ø	Type B	86.572	84.396	2.026	536366.839	139205.723
F52	1200Ø	Type B	86.515	84.320	2.045	536356.005	139202.443
F53	1200Ø	Type B	86.431	84.184	2.098	536337.134	139194.565
F54	1200Ø	Type B	86.662	84.053	2.460	536318.793	139187.384
F55	1200Ø	Type B	86.443	83.561	2.732	536251.568	139157.161
F56	1200Ø	Type B	88.477	86.830	1.497	536343.688	139255.620
F57	1200Ø	Type B	88.196	86.350	1.696	536323.119	139250.053
F59	1200Ø	Type B	87.244	85.500	1.594	536328.770	139216.194
F61	1200Ø	Type B	88.250	86.242	1.858	536385.195	139345.857
F62	1200Ø	Type B	88.073	86.149	1.773	536392.190	139334.221
F64	1200Ø	Type B	87.683	85.751	1.782	536414.304	139290.020
F65	1200Ø	Type B	86.814	84.472	2.192	536258.332	139216.899
F68	1350Ø	Type C	89.542	88.192	1.200	536562.661	139507.323
F69	1200Ø	Type B	89.586	87.610	1.826	536551.569	139517.855
F70	1350Ø	Type C	87.839	86.556	1.133	536305.511	139398.959
F71	1200Ø	Type B	87.800	85.730	1.920	536293.642	139406.752
F72	1200Ø	Type B	88.501	86.582	1.769	536282.338	139298.823
F73	1200Ø	Type B	87.162	85.464	1.548	536424.826	139250.826

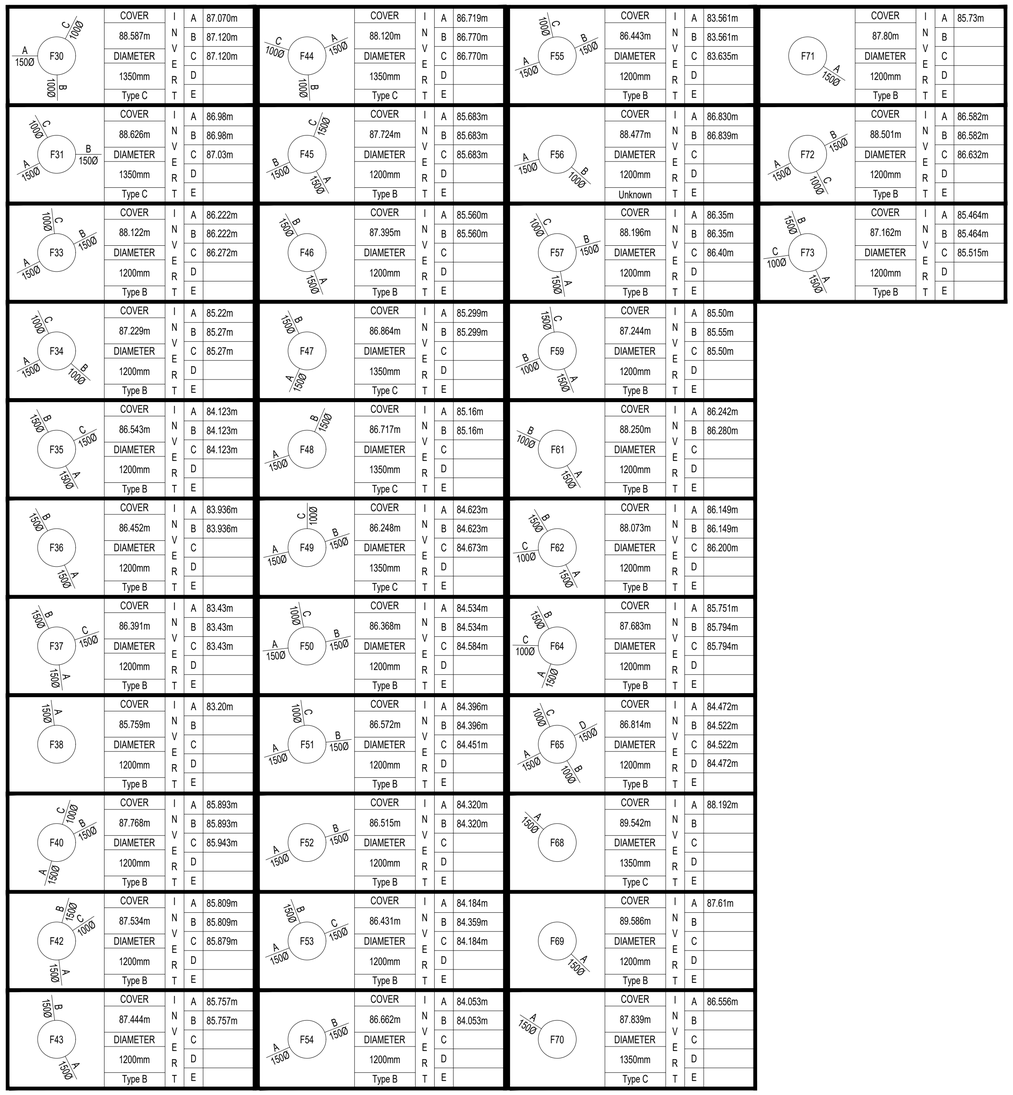

Rev	Note

INITIAL TENDER ISSUE

SUBJECT TO ADOPTING AUTHORITY APPROVAL

Scale @ A1:

0 5 10 15 20 25m

Scale 1:500

NORTH

Rev	Date	Drawn	Checked	Authorised

Project: Crawley Down Road, Felbridge

Title: Manhole Schedule Sheet 2

Client: BARRATT HOMES

Date: JUNE 2025 Drawn by : AD

Checked by : JC Authorised by : TRS

Drg No: CIV-4363 Rev:

INFRAENGINEERING PRACTICE

Infra Engineering Practice Limited - Connaught House, 24 Guildford Road, Bagshot, Surrey GU19 5JN - Telephone 01276 450039 - www.i-EP.co.uk

This drawing and the works depicted are the copyright of Infra Engineering Practice Limited, and may not be reproduced or amended except by written permission. No liability will be accepted for amendments made by other persons.