



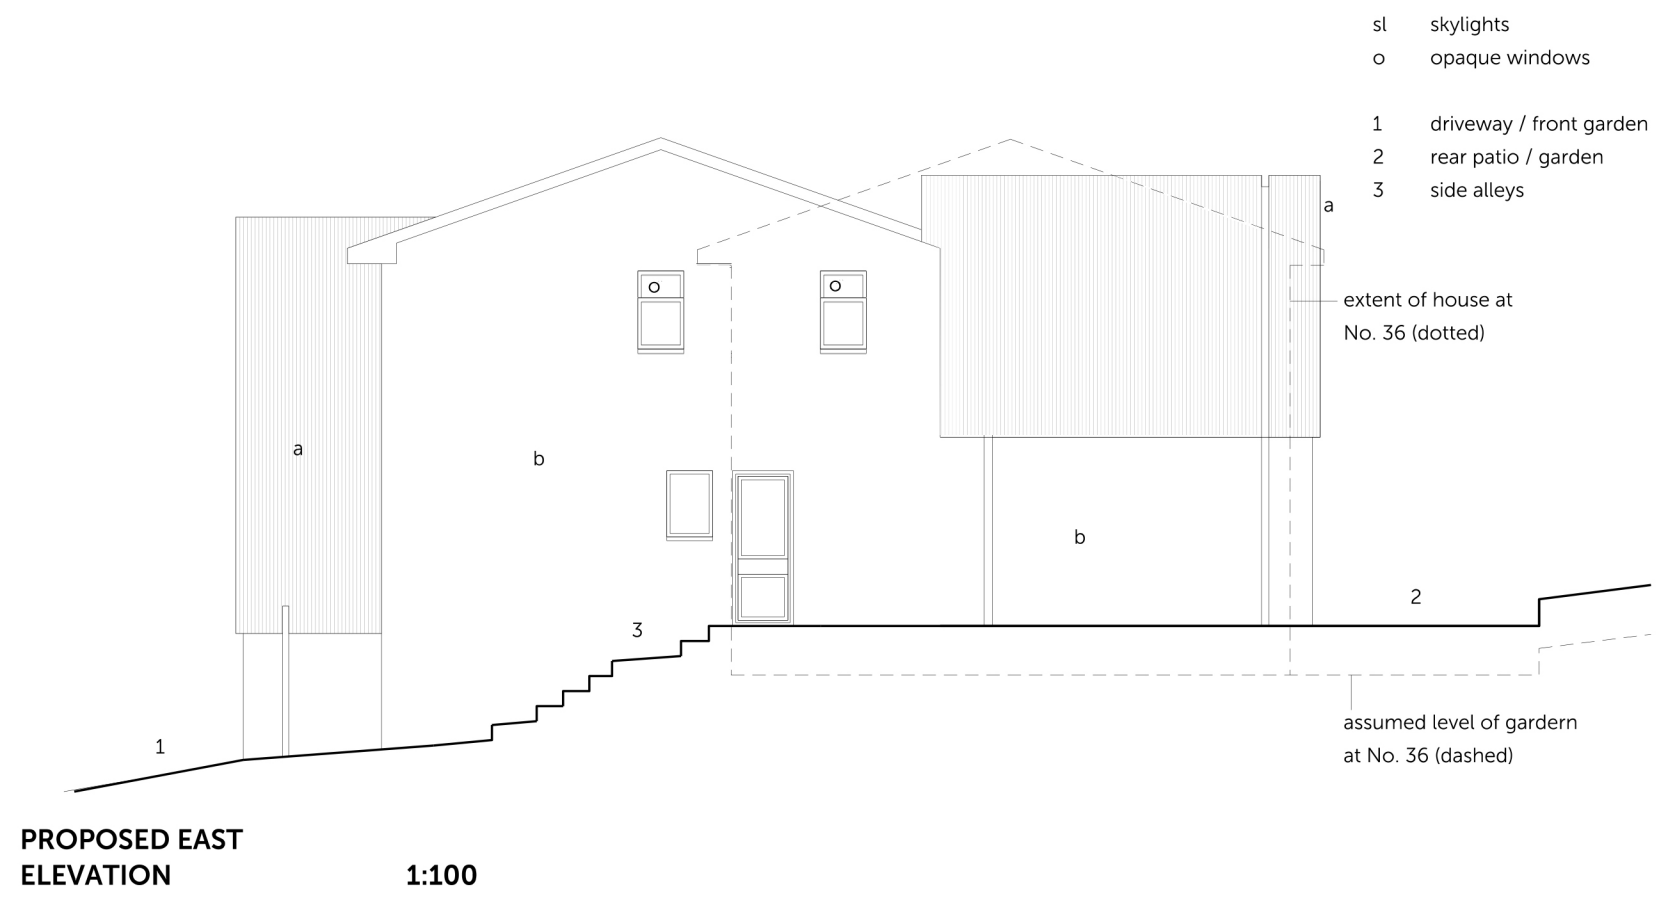

a timber cladding CTC cladding
b render
c tile
d aluminium windows and doors

sl skylights
o opaque windows

1 driveway / front garden
2 rear patio / garden
3 side alleys

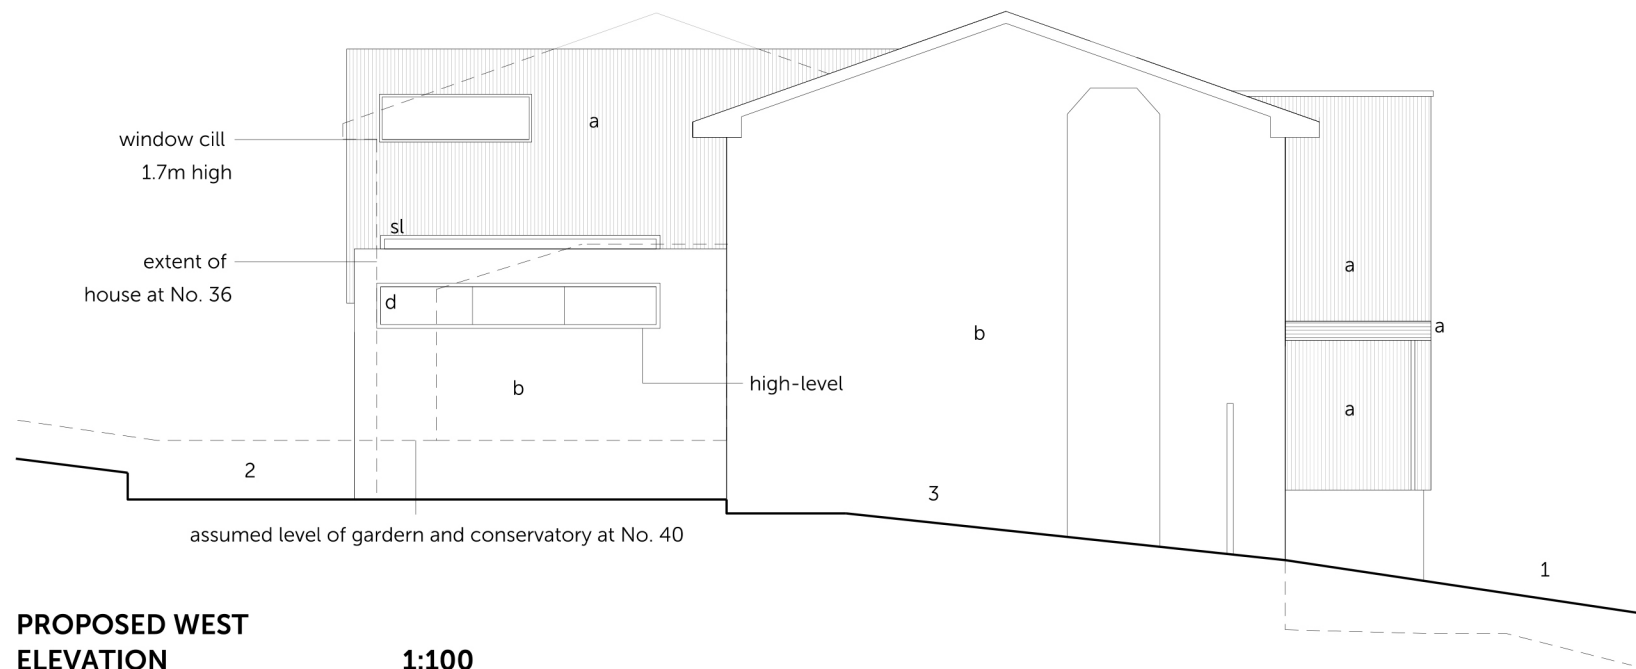

Status: Householder Planning

Scale: 1:100 @ A3

NOTE: This drawing is to be scaled for planning purposes only

Dwg No: 0854 PR 02 - REV A

Drawing: Proposed Elevations

Date: May 2026

Project: Extensions and Alterations

Address: 38 Savill Road, Haywards Heath RH16 2NX

Client: A & P Birley

CONTEXT
// Architecture

Studio 1, 5a Priory Grove, London SW8 2PD
info@context-architecture.co.uk www.context-architecture.co.uk