

FIGURE B.21
TYPICAL INSPECTION CHAMBER DETAIL - TYPE 4 (Flexible material detail)
Maximum depth from cover level to soffit of pipe 2 m, non-entry









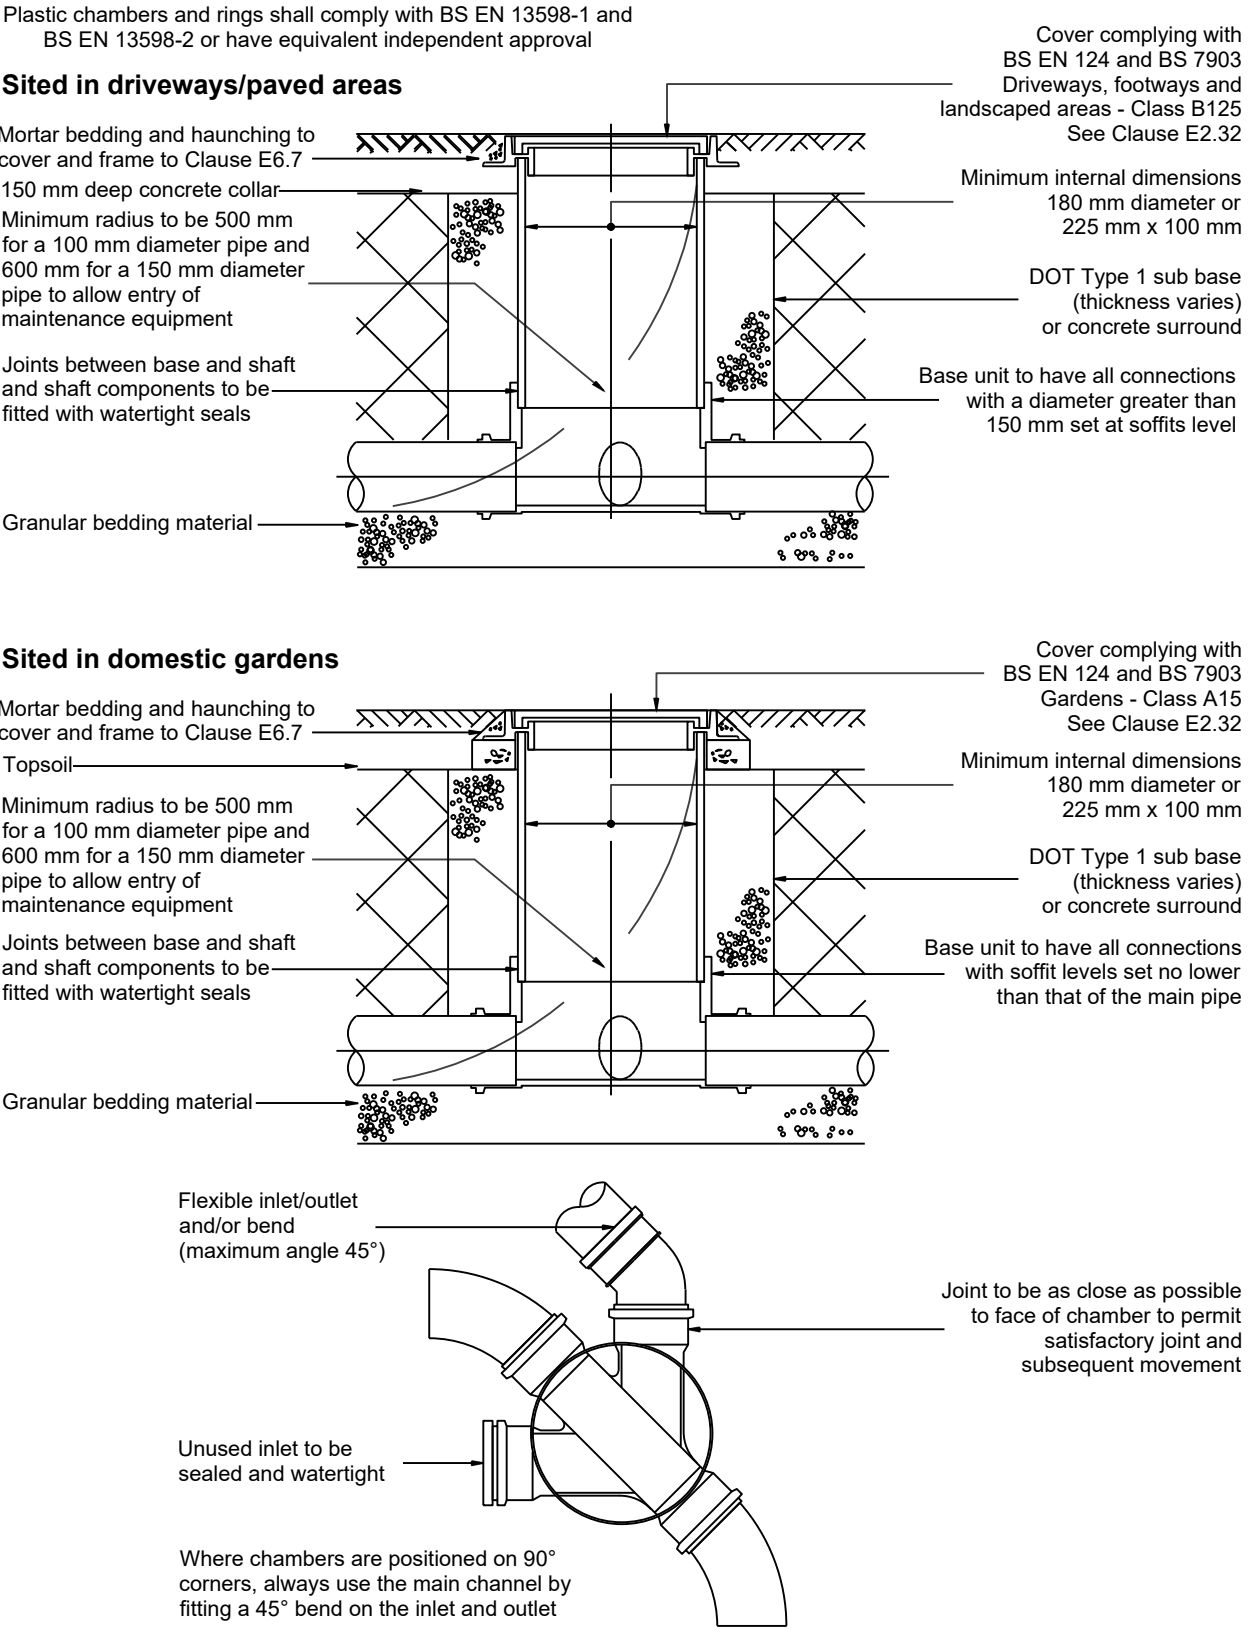


FIGURE B.20
ALTERNATIVE BASE LAYOUTS
FOR CHAMBERS

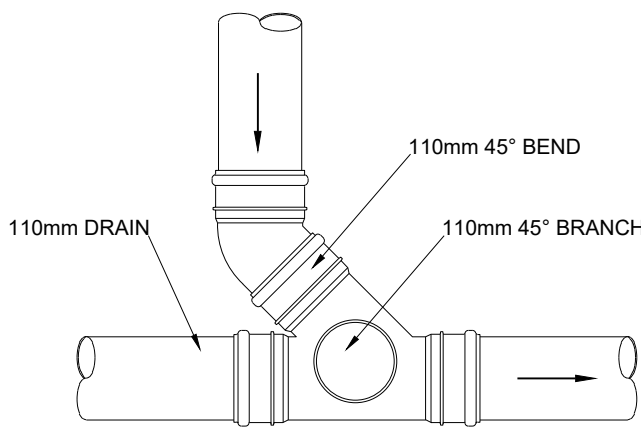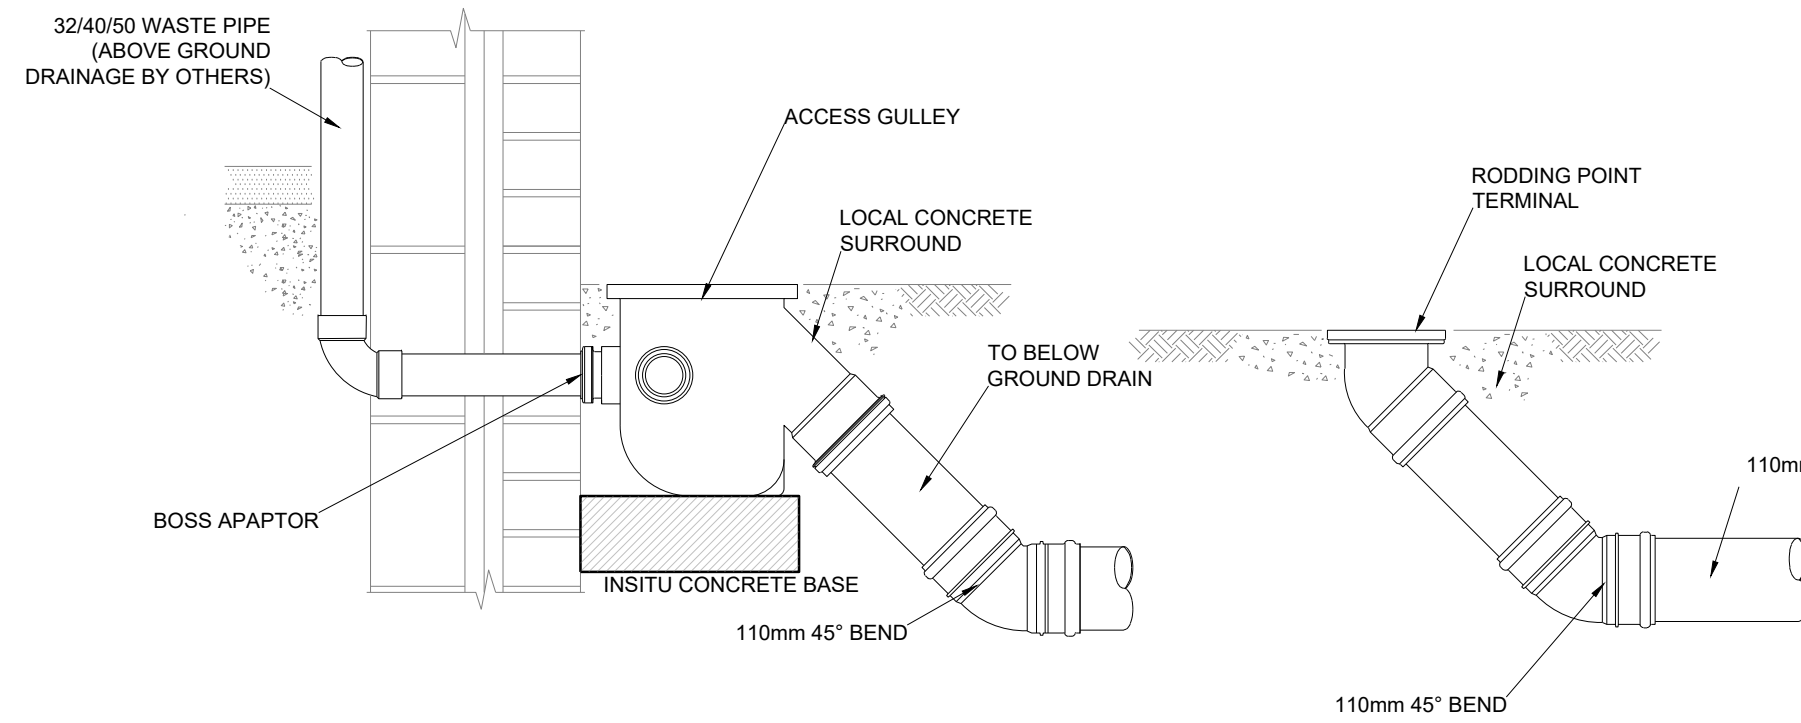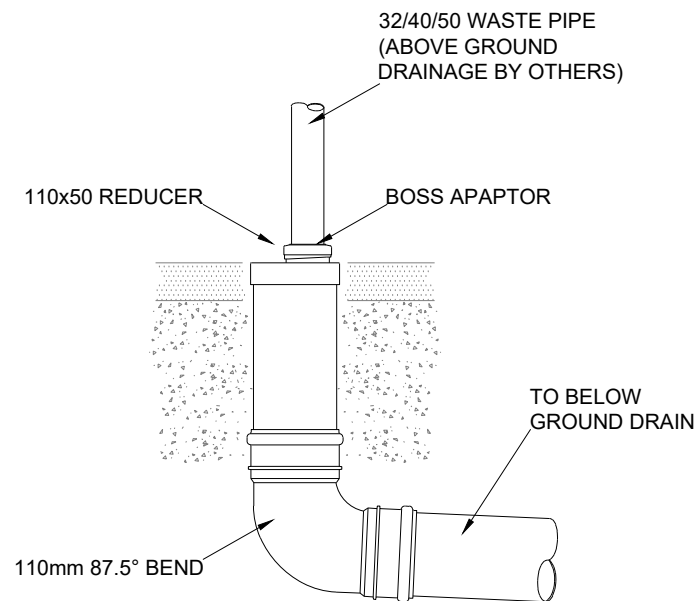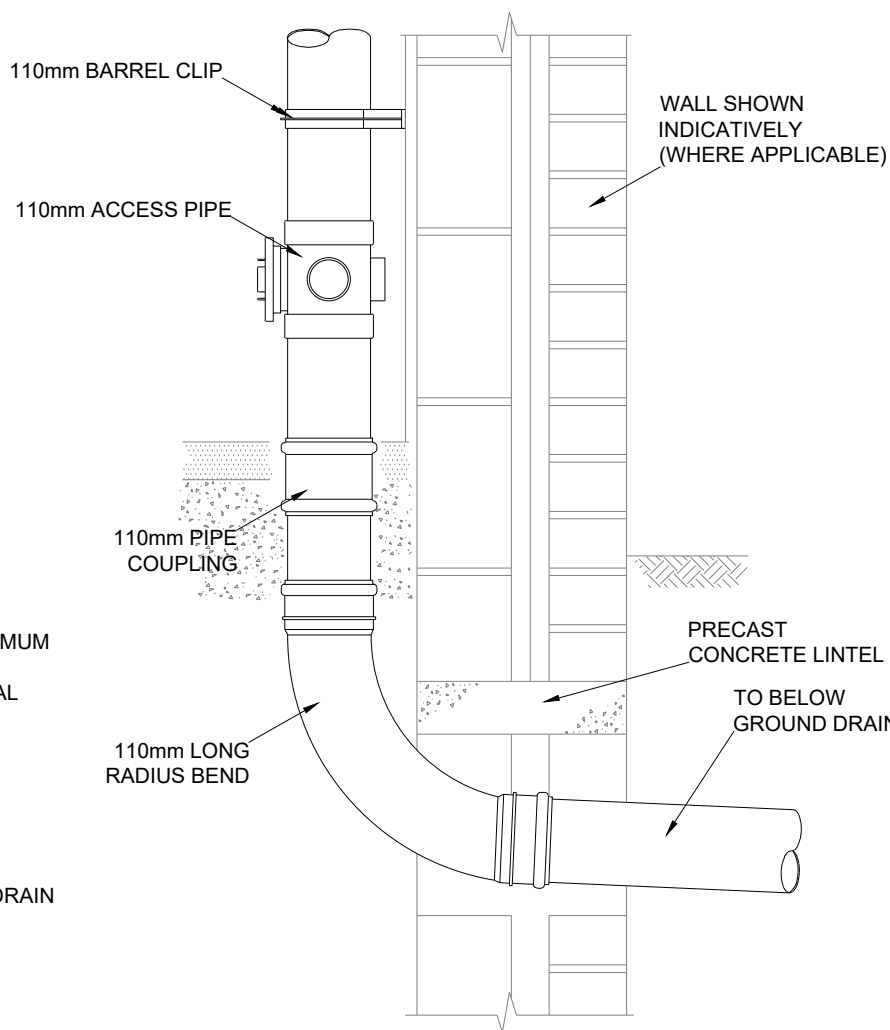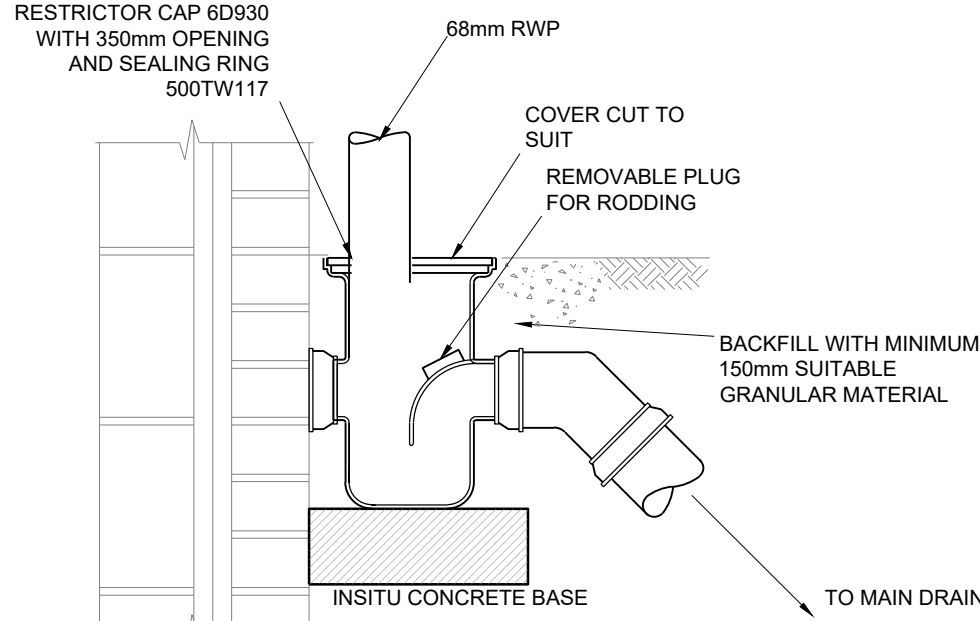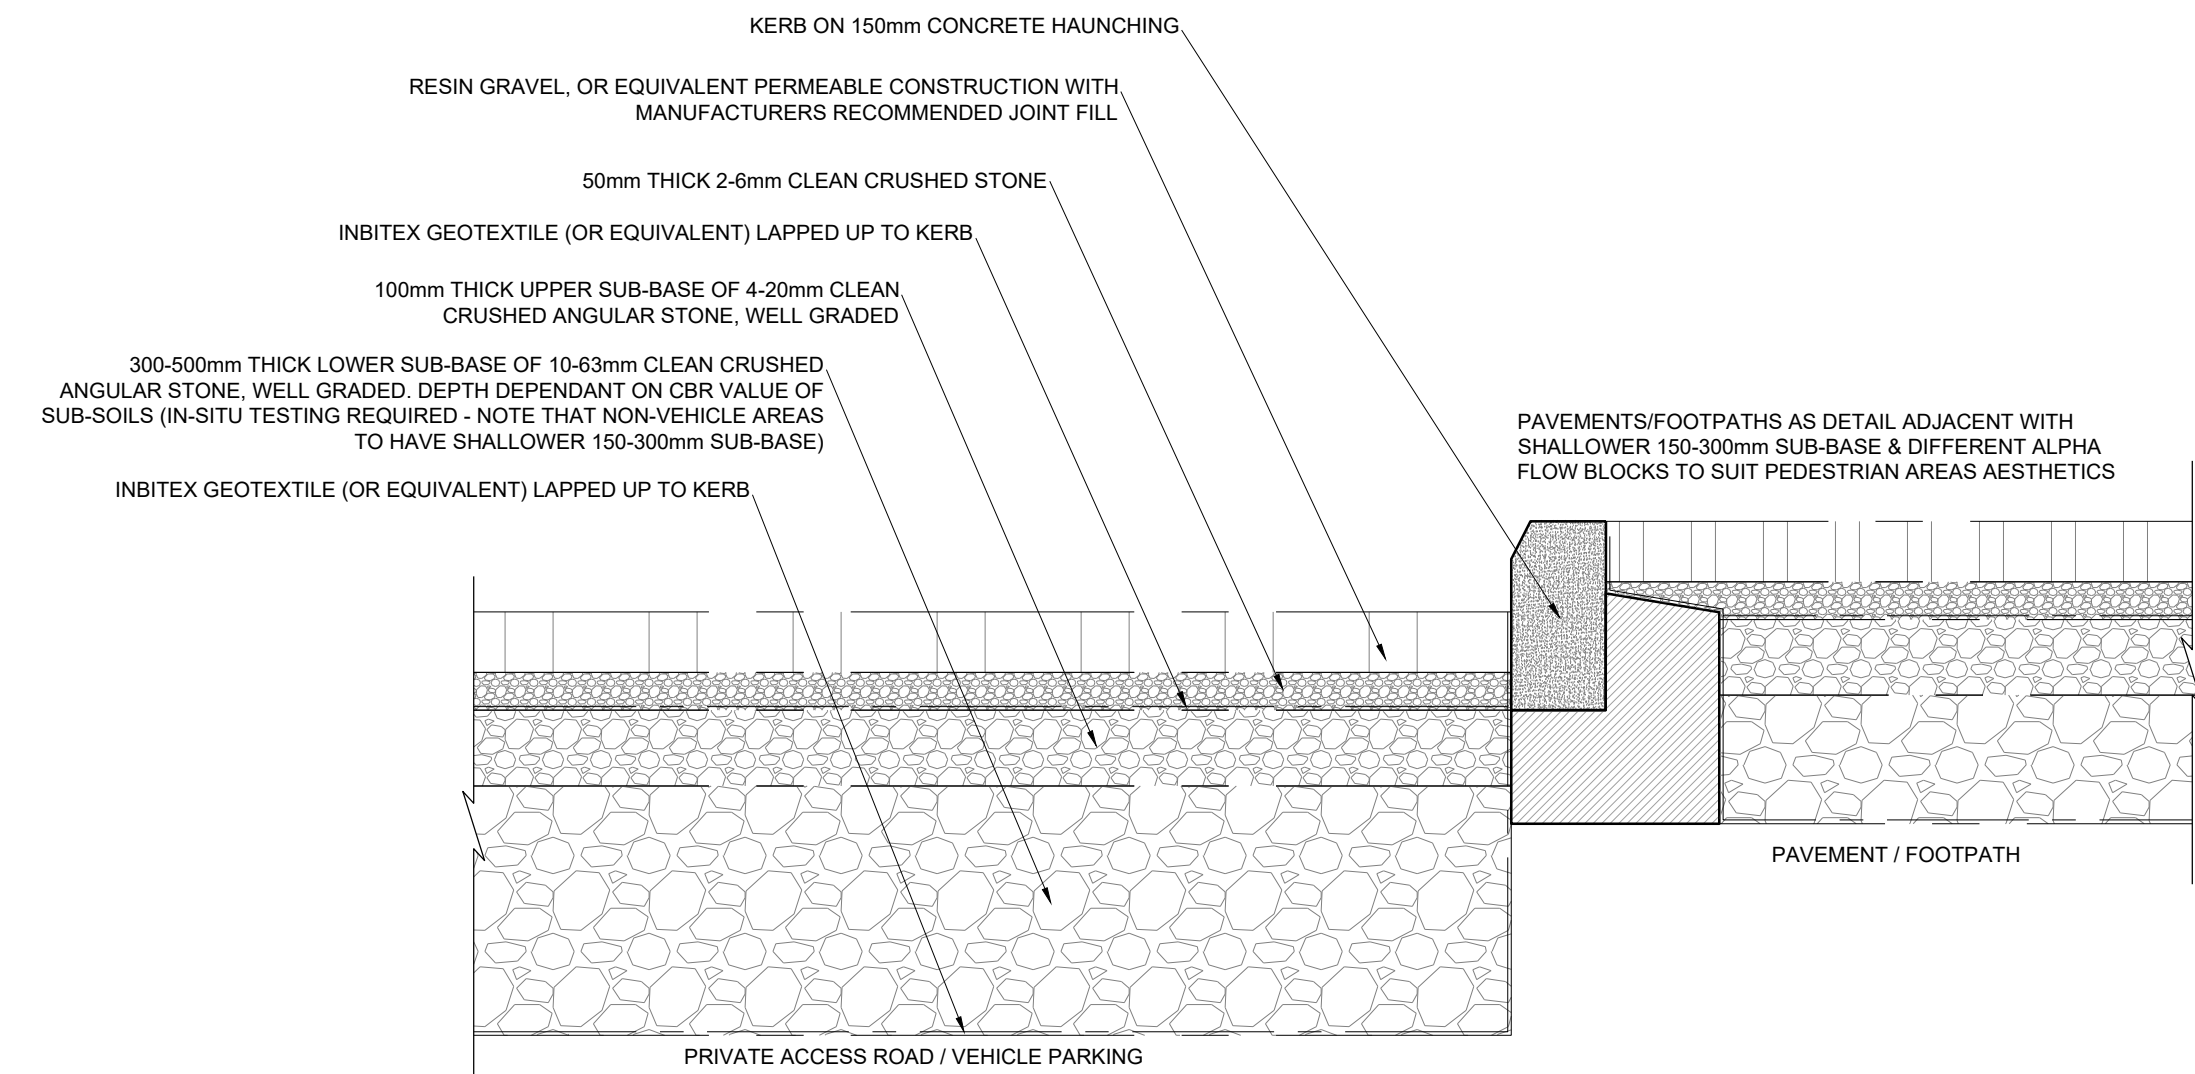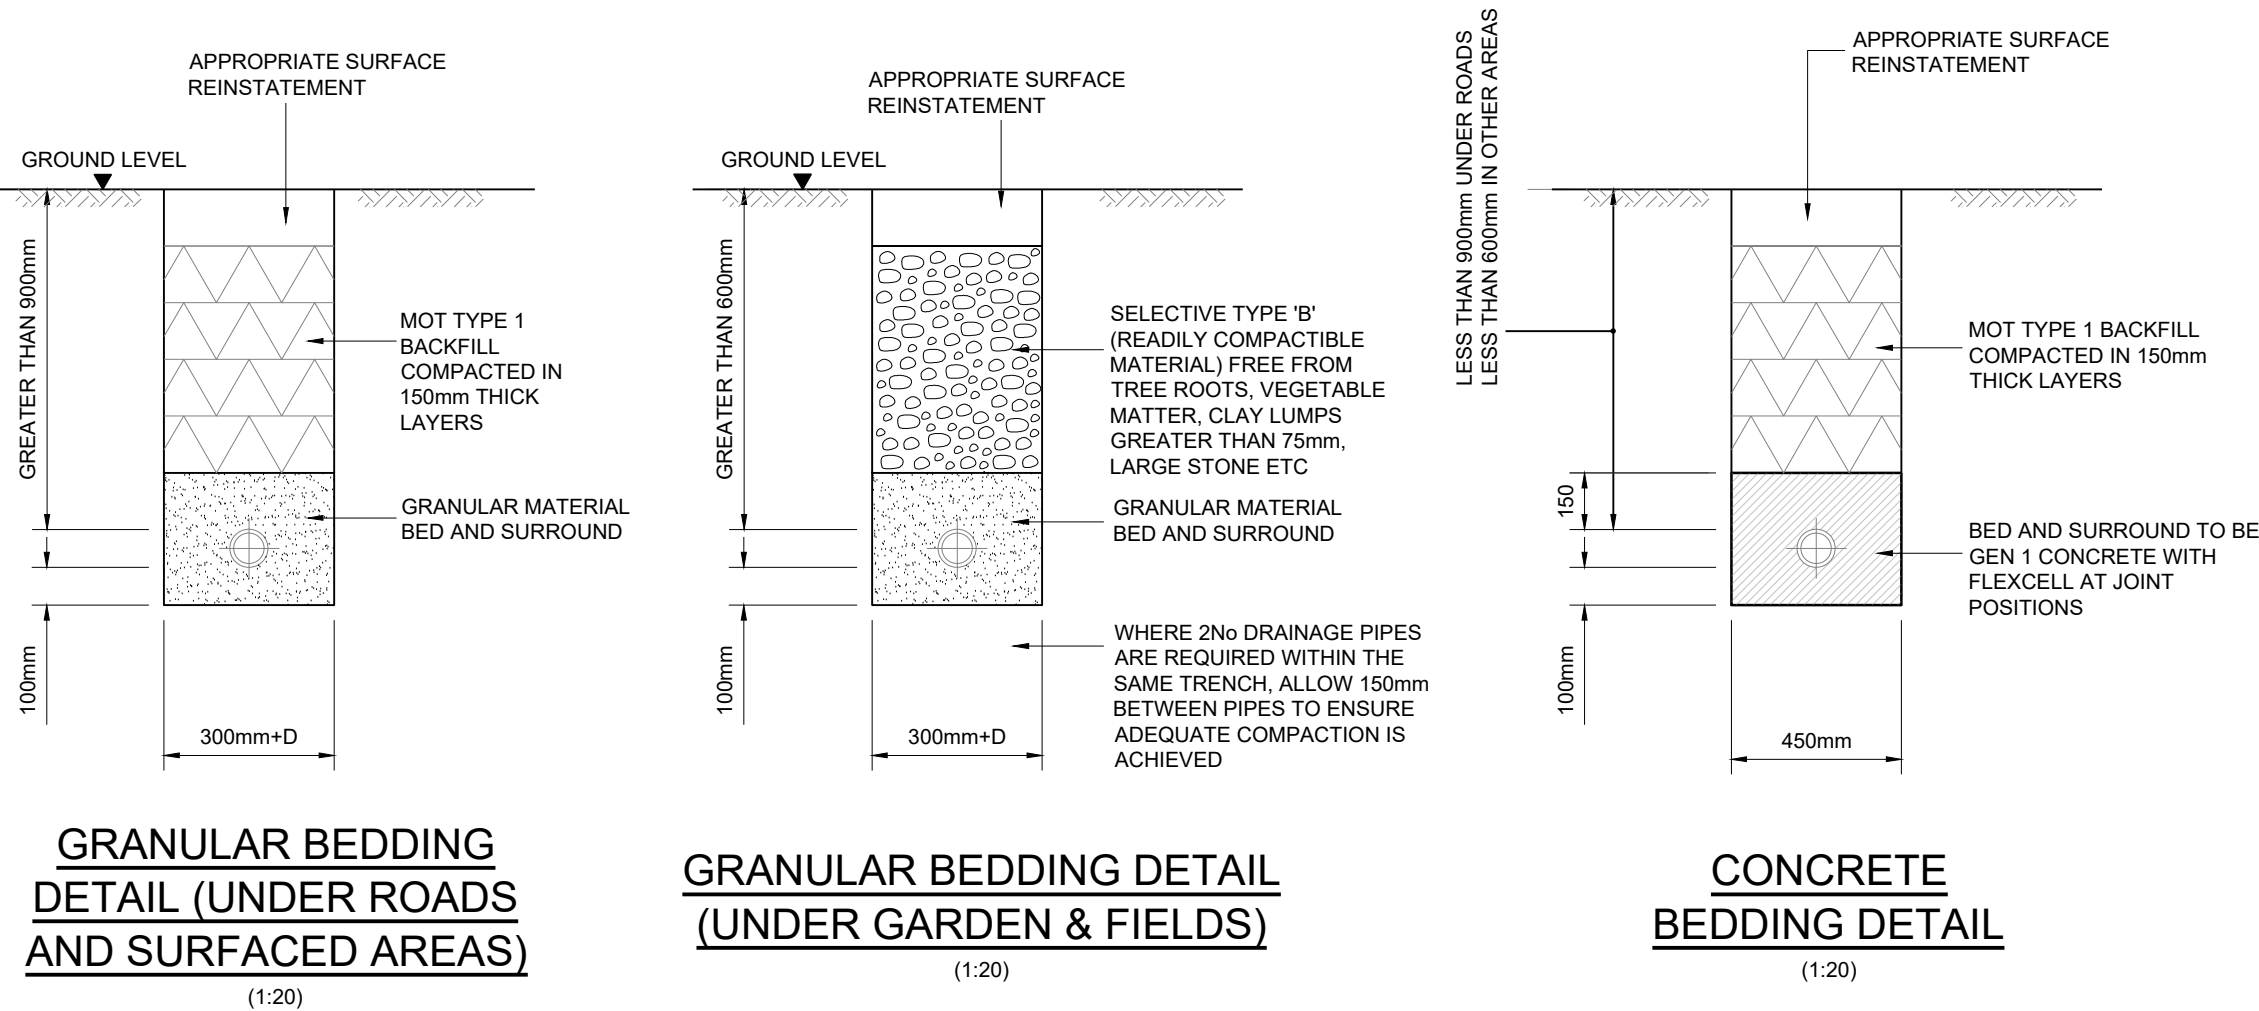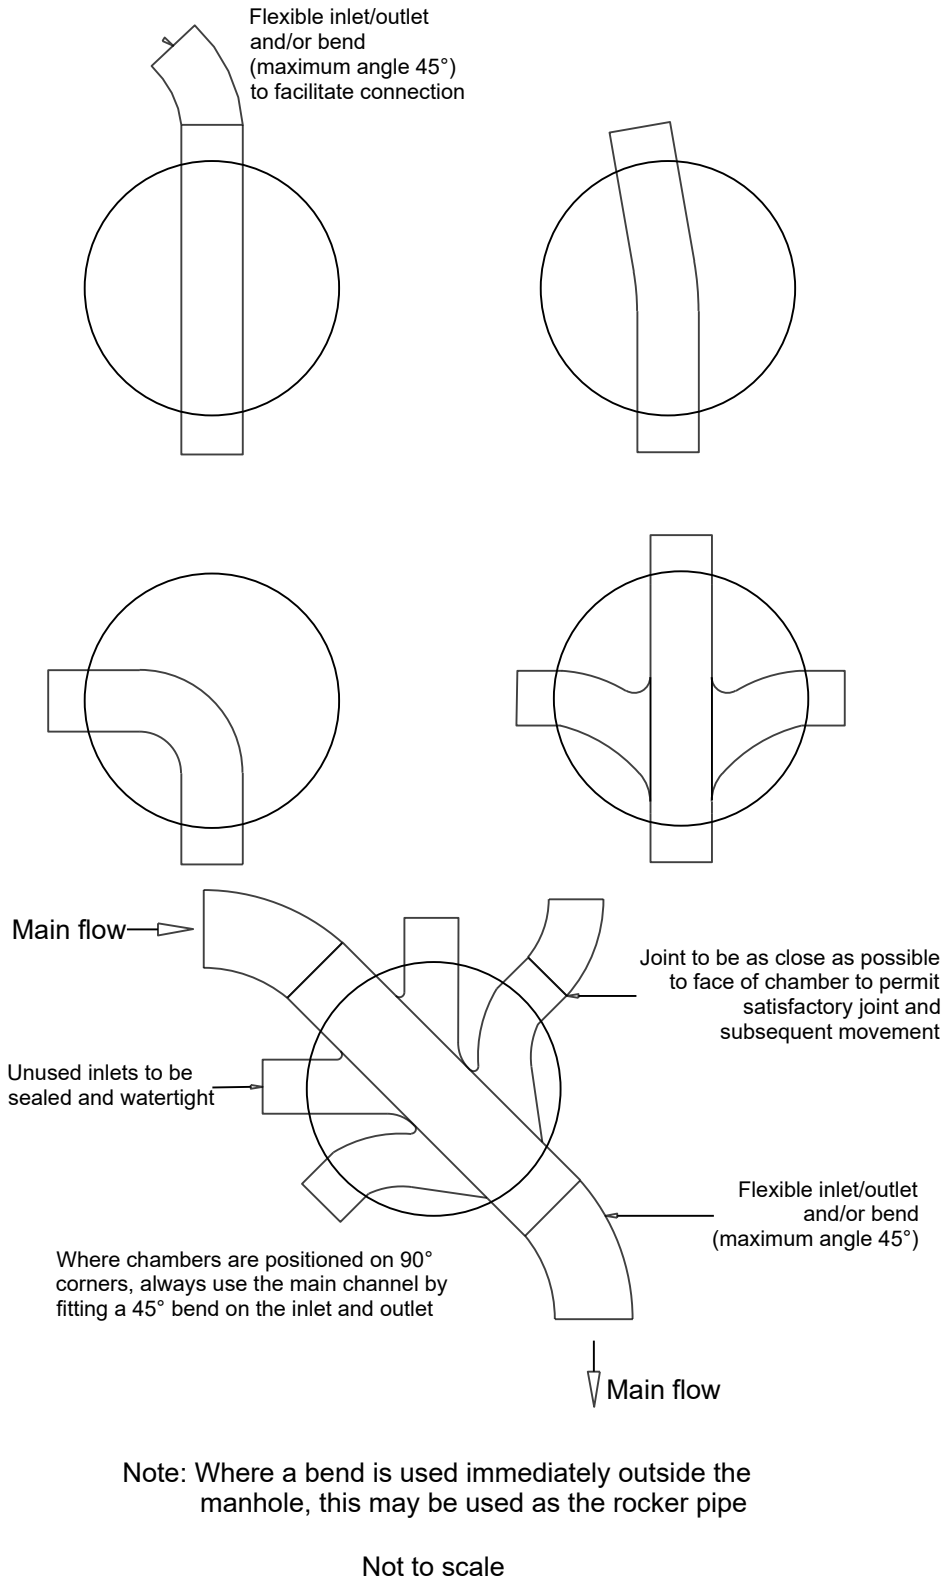

- NOTES:-**
- THIS DRAWING IS NOT TO BE SCALED, WORK FROM GIVEN DIMENSIONS ONLY.
 - THIS DRAWING IS TO BE READ IN CONJUNCTION WITH ALL RELEVANT ARCHITECTS, SERVICE ENGINEERS AND SPECIALISTS DRAWINGS..
 - ANY DISCREPANCIES OR VARIATIONS ARE TO BE REPORTED IMMEDIATELY TO ENGINEER FOR CLARIFICATION BEFORE THE AFFECTED WORK COMMENCES.
 - ALL DIMENSIONS ARE TO BE CHECKED ON SITE. ANY DISCREPANCIES TO BE REPORTED TO ENGINEER IMMEDIATELY BEFORE THE AFFECTED WORK COMMENCES.
 - ALL PROPRIETARY PRODUCTS ARE TO BE USED IN ACCORDANCE WITH THE MANUFACTURERS DETAILS AND SPECIFICATIONS.
 - THE CONTRACTOR IS TO ENSURE THAT TEMPORARY LOADS PLACED ONTO THE NEW STRUCTURES SHALL BE LESS THAN THE LOADS FOR WHICH IT HAS BEEN DESIGNED.
 - THE CONTRACTOR IS RESPONSIBLE FOR ALL TEMPORARY WORKS AND FOR THE STABILITY OF THE WORKS IN PROGRESS.
 - THESE DRAWINGS CONSTITUTE A FULL DESIGN FOR BUILDING CONTROL APPROVAL. THEY ARE NOT CONSTRUCTION STAGE DRAWINGS UNTIL BUILDING CONTROL HAVE APPROVED THE DESIGN(S).
 - FOR THE FULL COMPREHENSIVE GENERAL NOTES SEE GENERAL NOTES DRAWING 100.

WARNING IDENTIFICATION

⚠ PARTICULAR ATTENTION TO BE PAID WHERE THE HAZARD SYMBOL IS PLACED ON A DRAWING. THIS SYMBOL HIGHLIGHTS A PARTICULAR CONCERN IN RELATION TO THE DESIGN, SITE WORKING OR WHERE THE CONTRACTORS ATTENTION IS REQUIRED.

MEASURES TO MITIGATE RISK SHOULD BE CONSIDERED AT ALL STAGES OF DESIGN DEVELOPMENT AND CONSTRUCTION.

COORDINATION HIGHLIGHT


⚠ WHERE THE BLUE HIGHLIGHT SYMBOL IS PLACED ON A DRAWING PARTICULAR ATTENTION IS REQUIRED WITH REGARD TO COORDINATION.

STABILITY REQUIREMENT HIGHLIGHT

⚠ WHERE THE GREEN HIGHLIGHT SYMBOL IS PLACED ON A DRAWING THIS REFERS TO THIS ELEMENT OF THE DESIGN BEING CRITICAL TO THE STABILITY STRATEGY

REV	DESCRIPTION	DATE	BY
P1	FOR PLANNING DOC ONLY	17.12.2024	PW

FOR PLANNING DOC

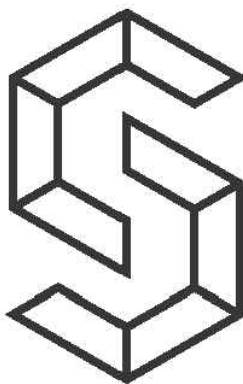

CREATIVE
STRUCTURES

t: 01273 359 990
e: info@csidestructures.co.uk
w: www.csidestructures.co.uk

Client
MR & MRS OHLSON

Project
PLOT 1, TOWNHOUSE FARM
CHURCH LN, ARDINGLY, RH17 6UR

Title
DRAINAGE DETAILS
SHEET 1 of 2

Date 15.12.2024 Checked 17.12.2024

Drawing Sheet Size A1

Scale 1:20, 1:10 Engineer PW

Status FOR PLANNING DOC ONLY

Project Number	Drawing Number	Revision
24-009	62	P1