

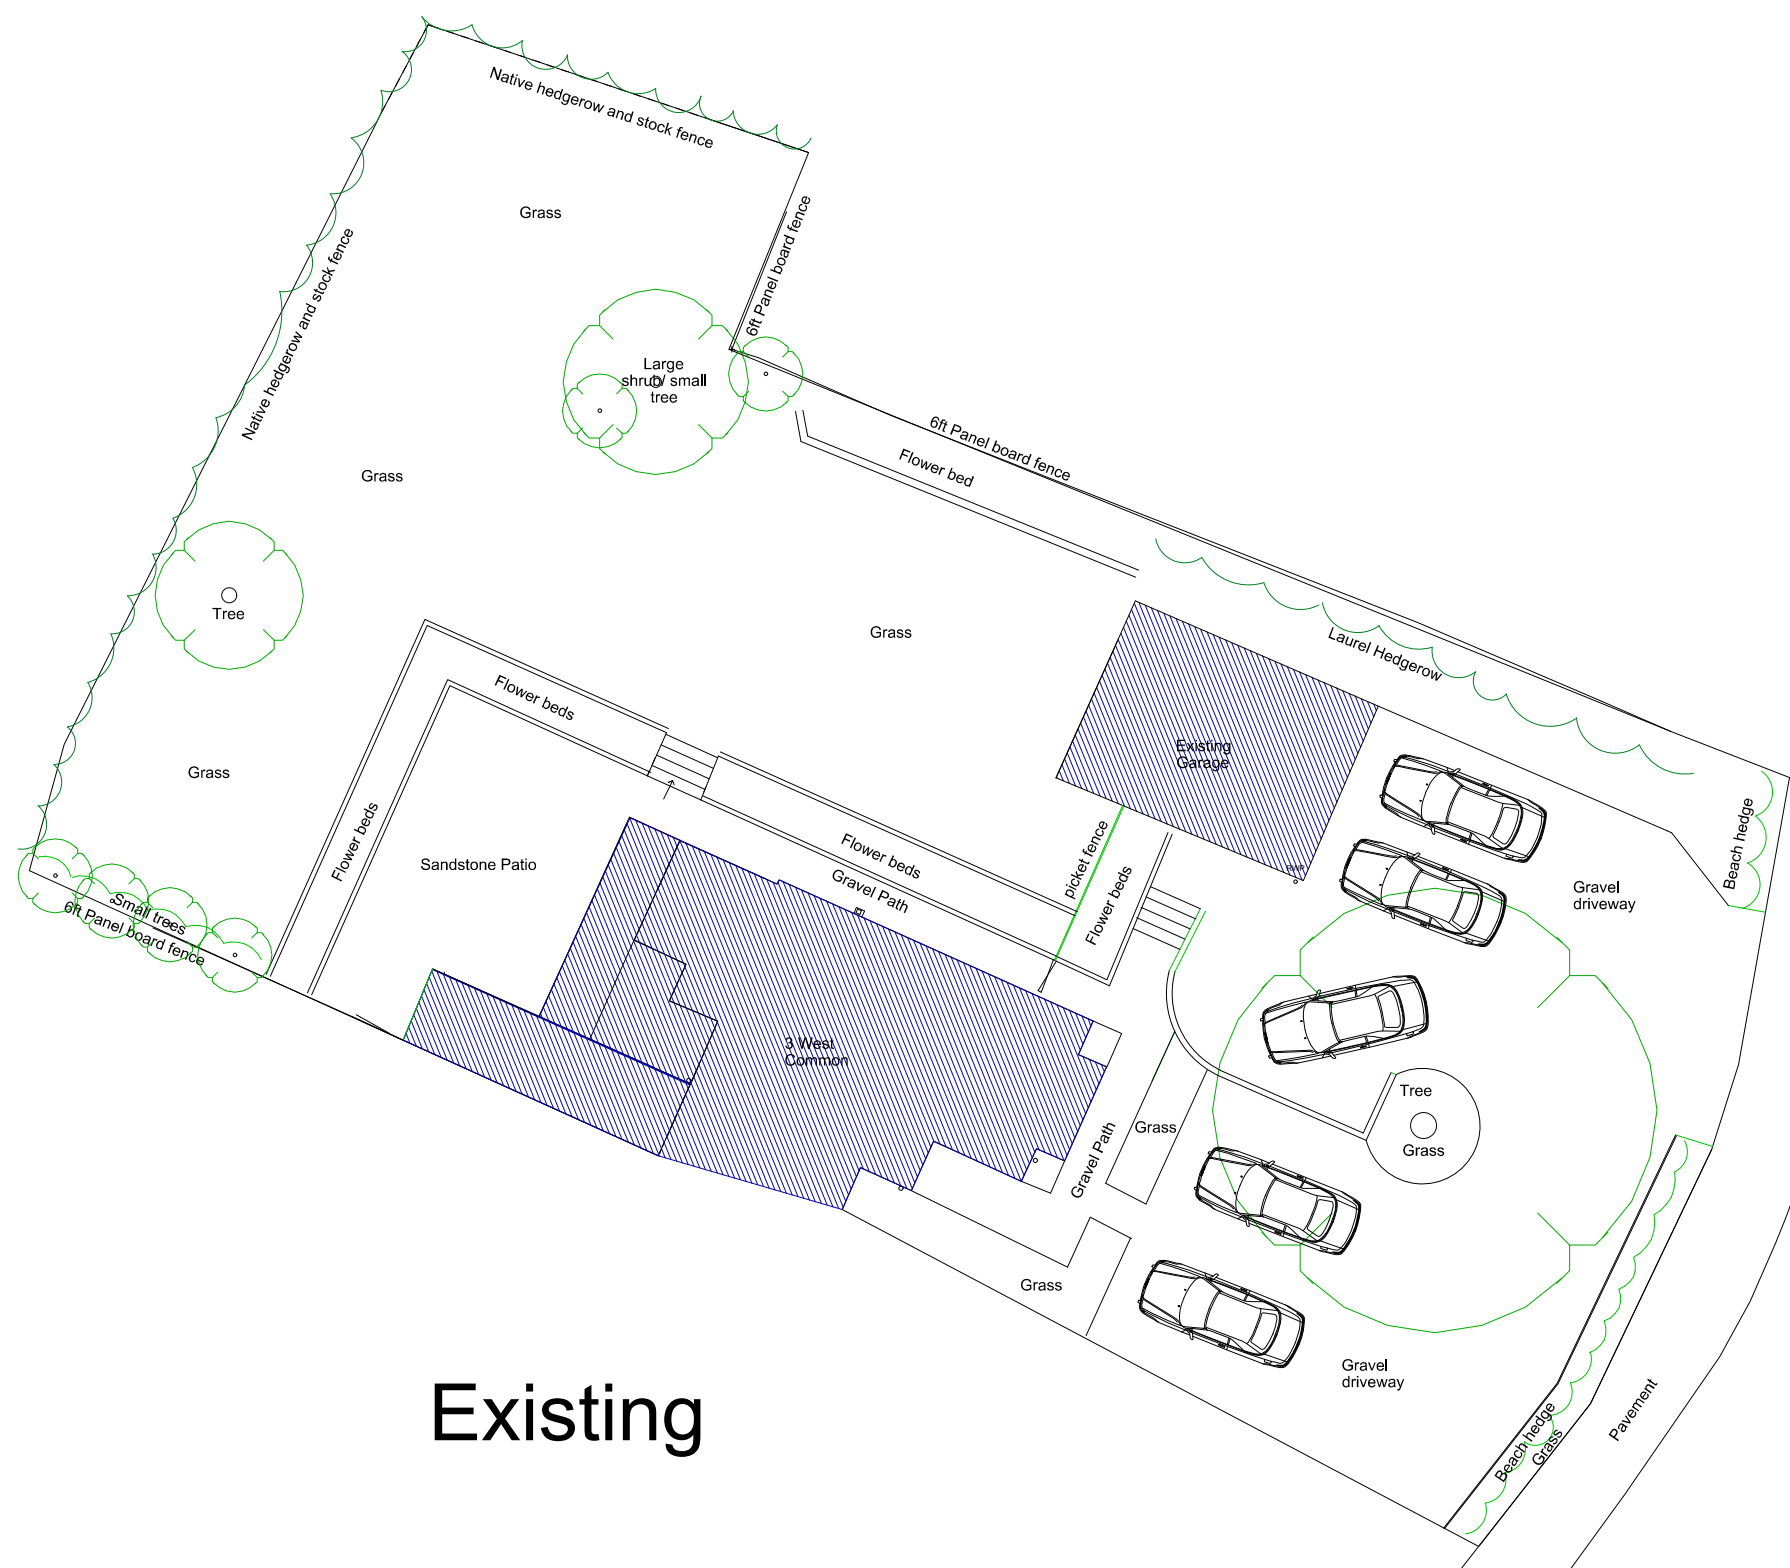


Habitat plan existing & proposed
1:100 @ A2

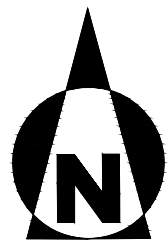


Existing

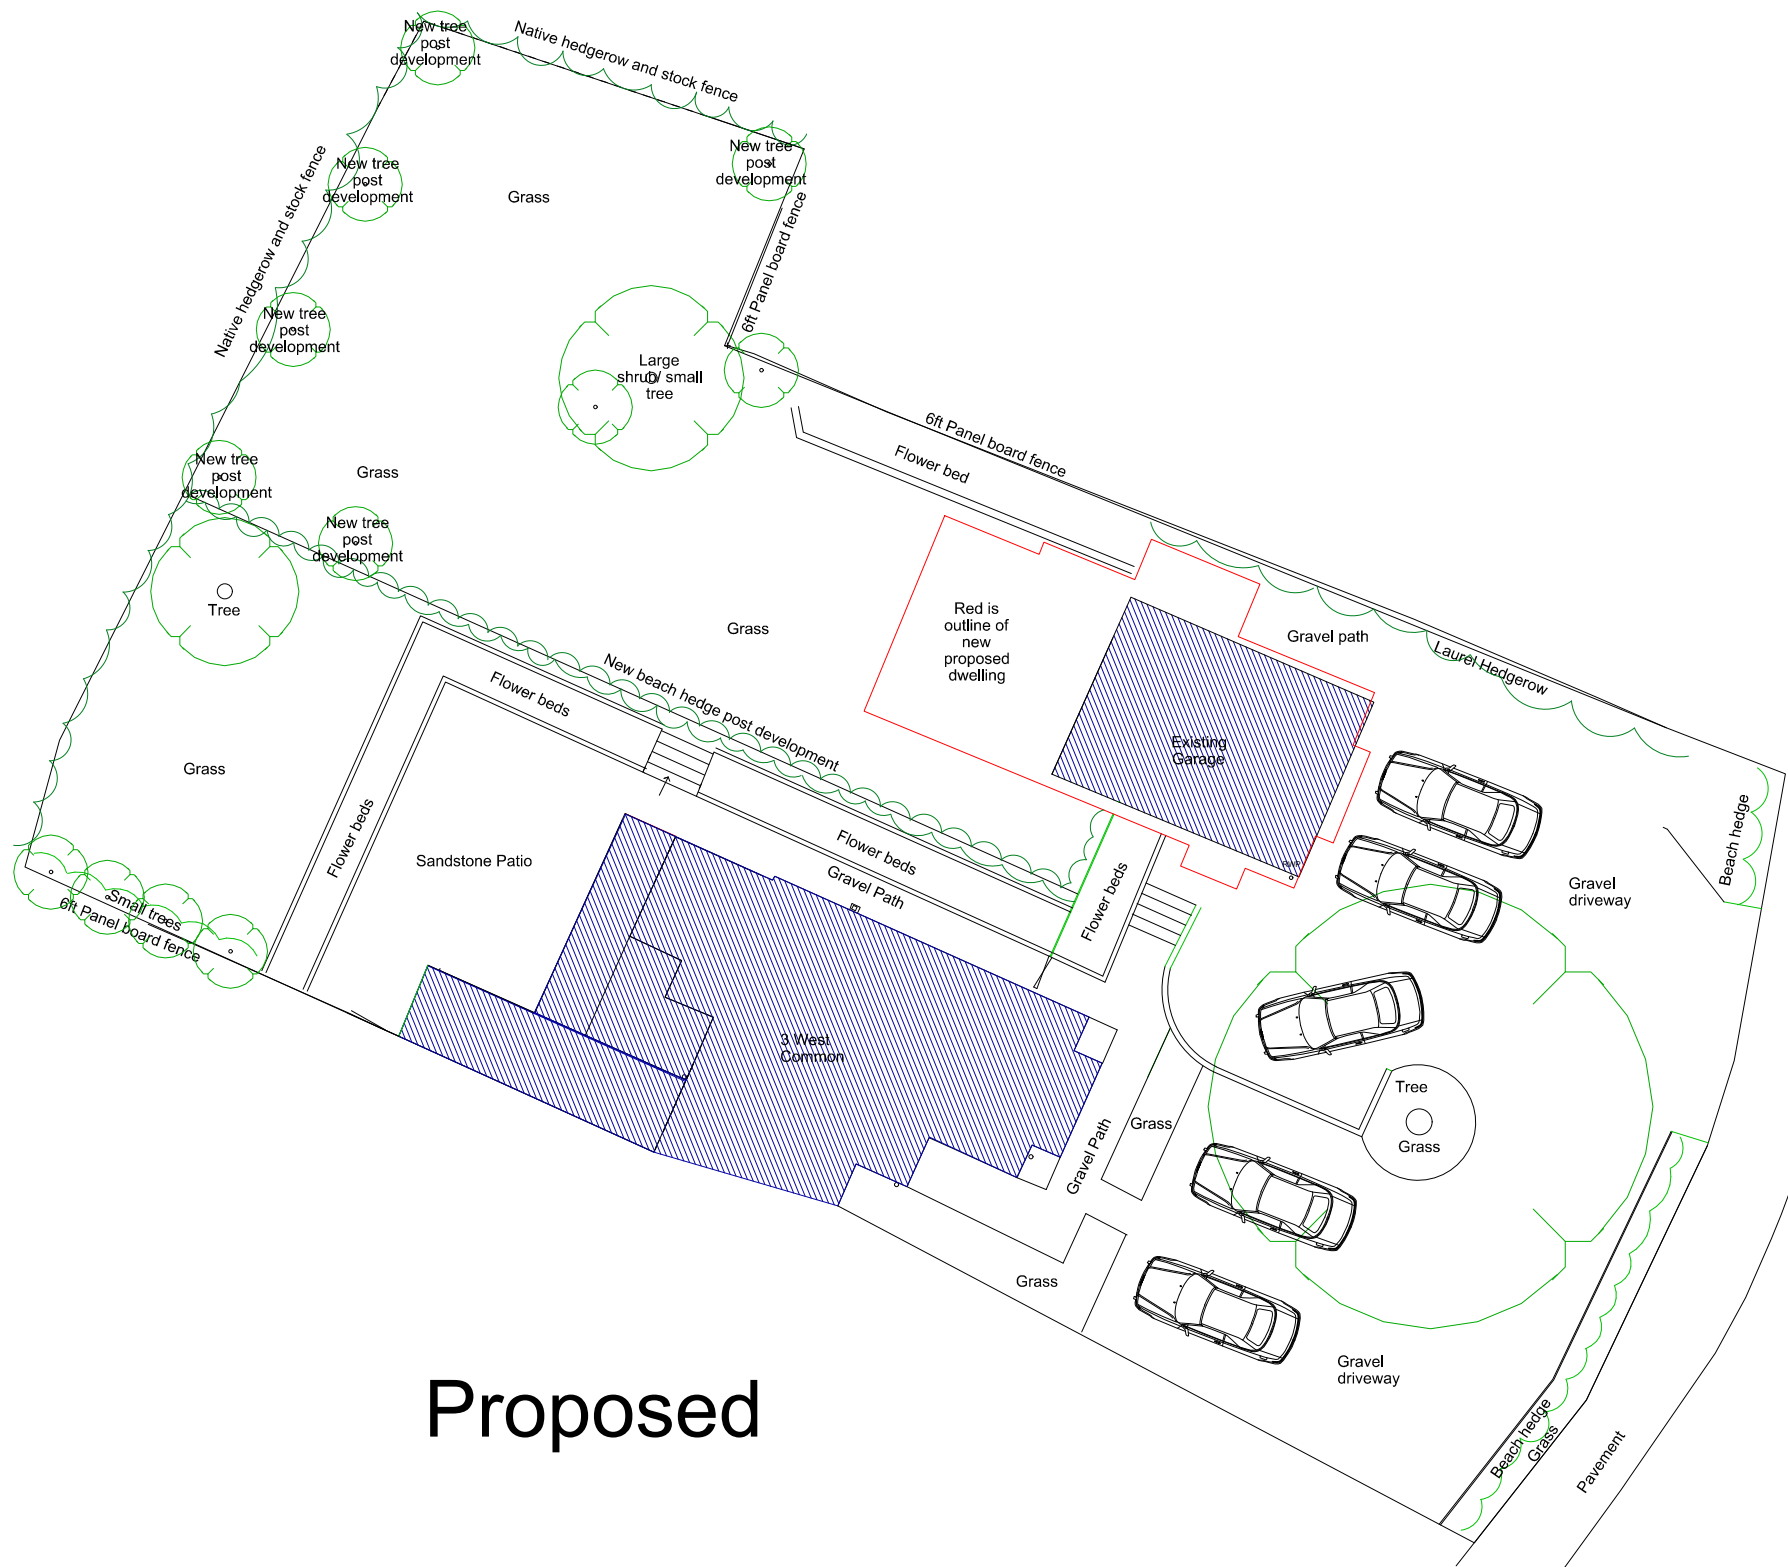

Proposed

SCALE BAR 1:100

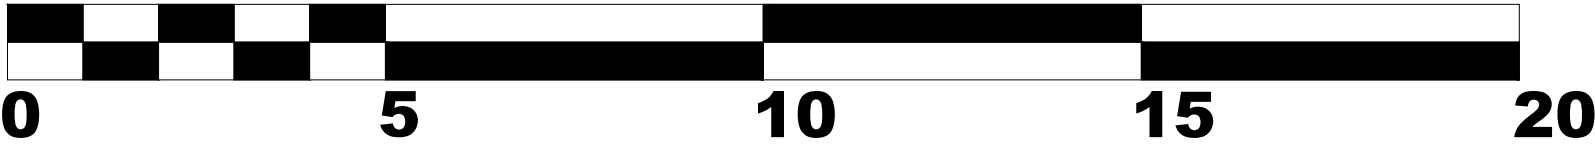



KATIE ELIZABETH
3 West Common, Lindfield Haywards Heath RH16 2AE
Tel: 07812589594 | e-mail: info@katieelizabethdesign.com
www.katieelizabethdesign.com

Client: **Mr & Mrs Knight**

Site Address: **3 West Common
Lindfield
Haywards Heath
RH16 2AE**

Drawing Title: **Habitat existing & proposed**

Date: 02.12.24	Drawing No: 011	Revision: 0
Drawn by: KK	Scale: 1:100 @ A2	

Note: No dimensions are to be scaled from this drawing. All dimensions stated must be checked on site. Errors, discrepancies and inconsistencies must be notified to the Contract Administrator immediately.