
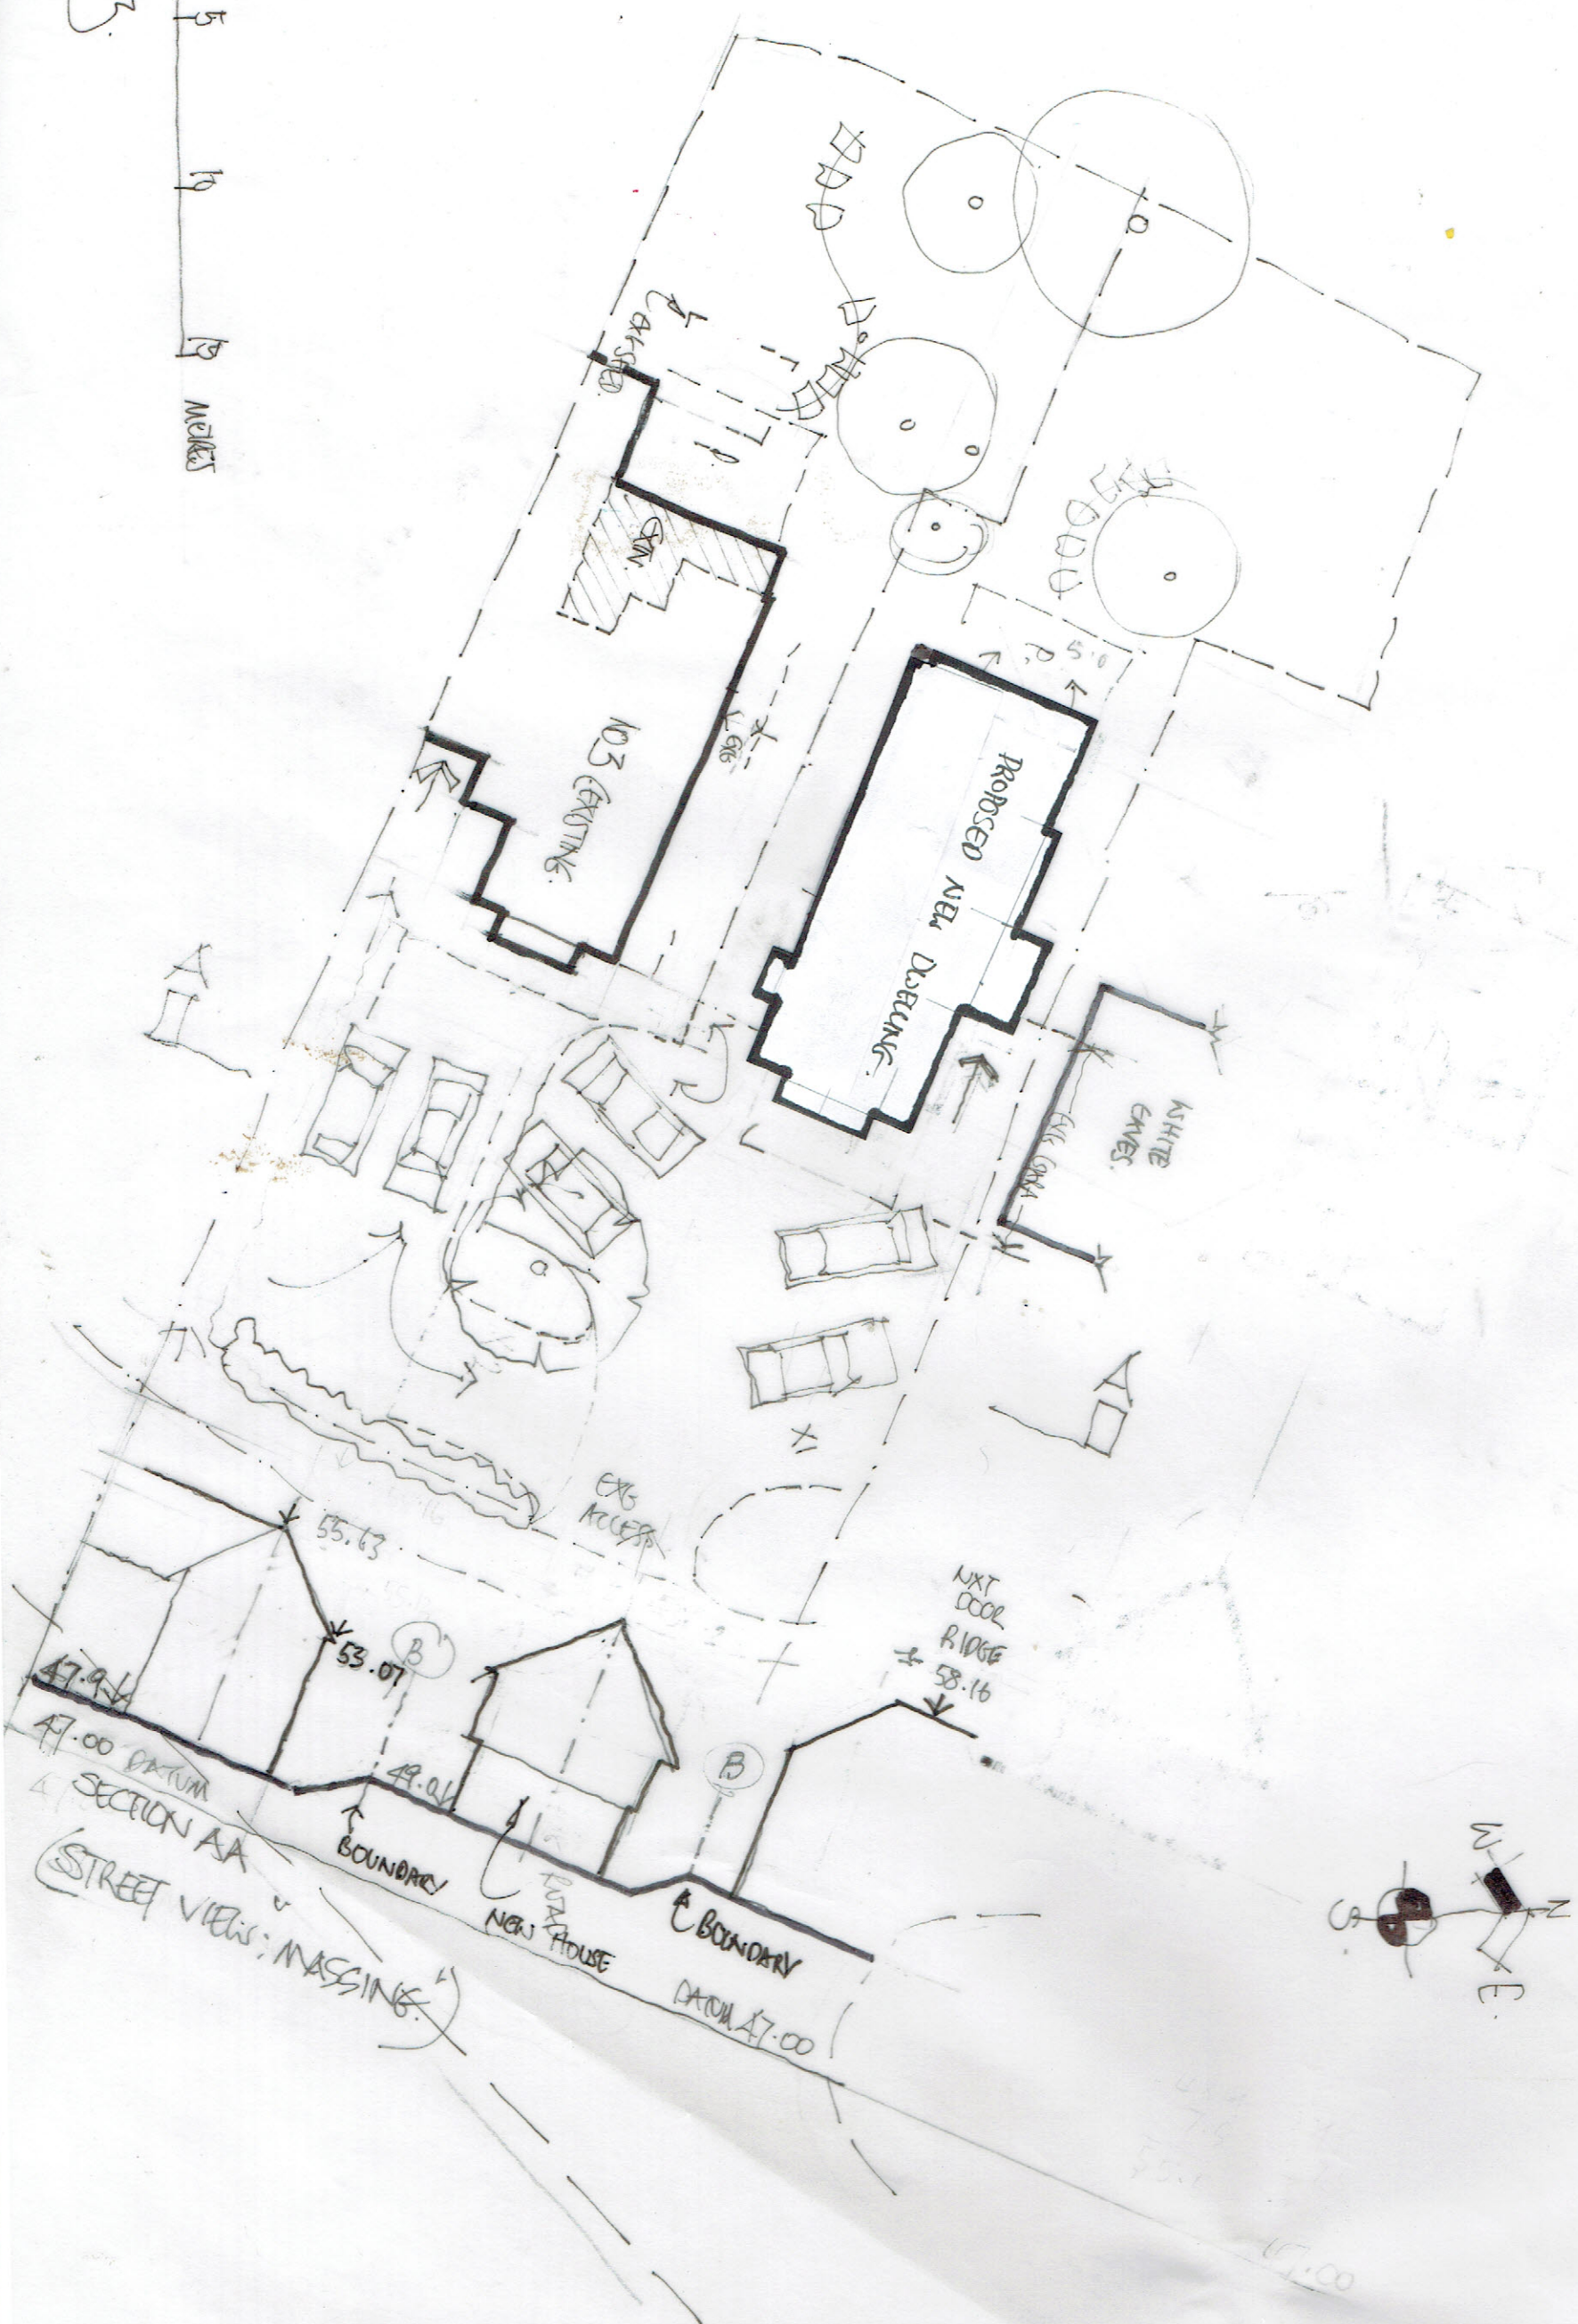


PROPOSED NEW DWELLING: NO3 LEST COMMON UNDER RDH16 2AE

DRG-3A PROPOSED SITE PLAN 1:200 @ A3

SEPTEMBER 2024

'A' 7th October 24, VARIOUS AMENDMENTS.

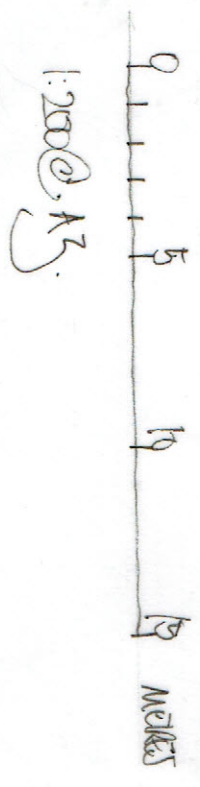

SECTION AA
(STREET VIEW: MASSING)