




EAST ELEVATION

1:100



NORTH ELEVATION

1:100

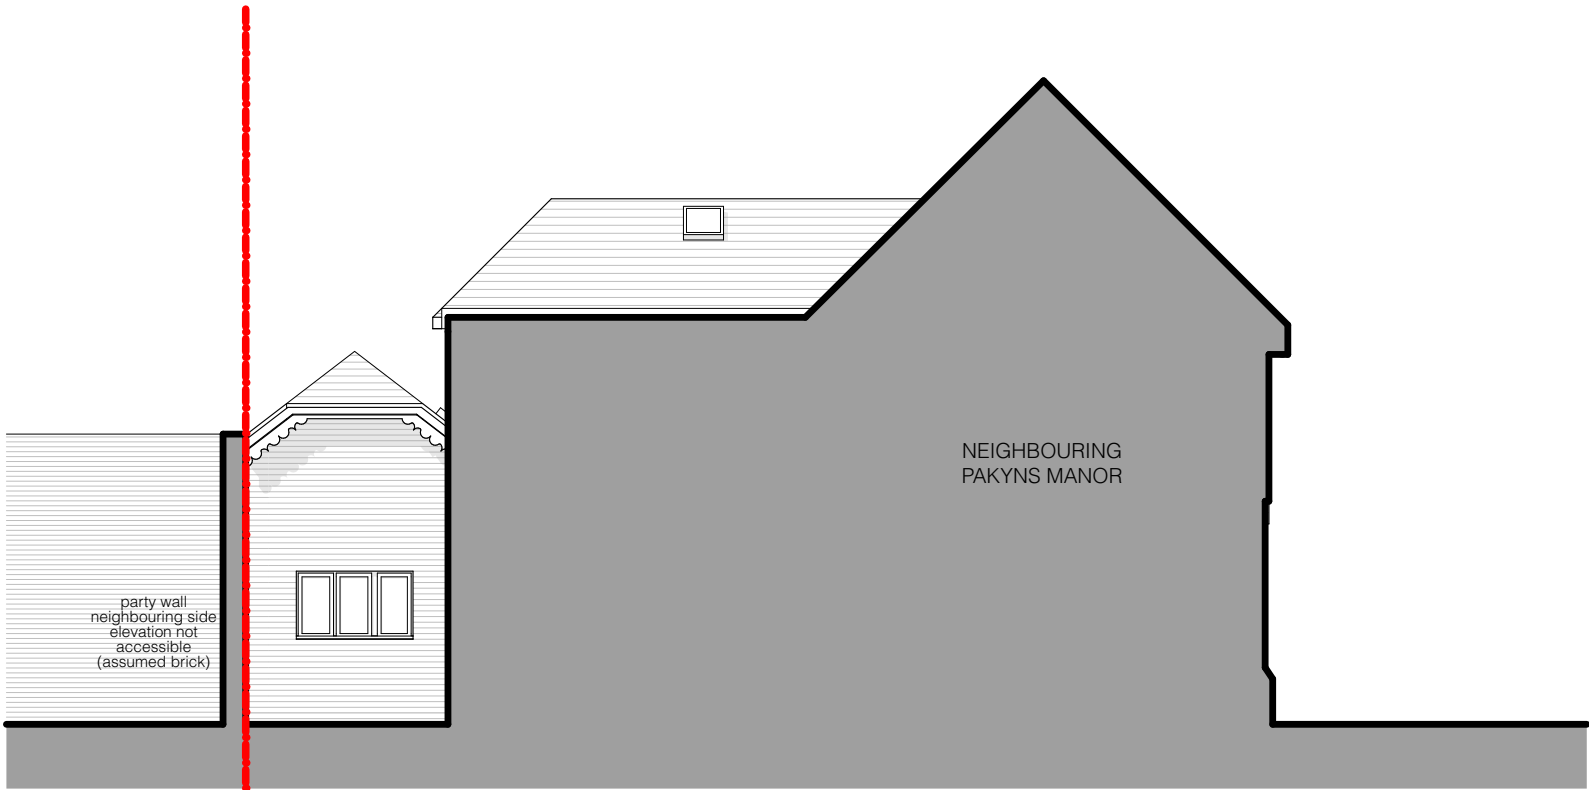

WEST ELEVATION

1:100



SOUTH ELEVATION

1:100