


The two vertical slot windows to the south elevation have been re-designed to reflect those on the neighbouring property on the south elevation with an openable upper pane.

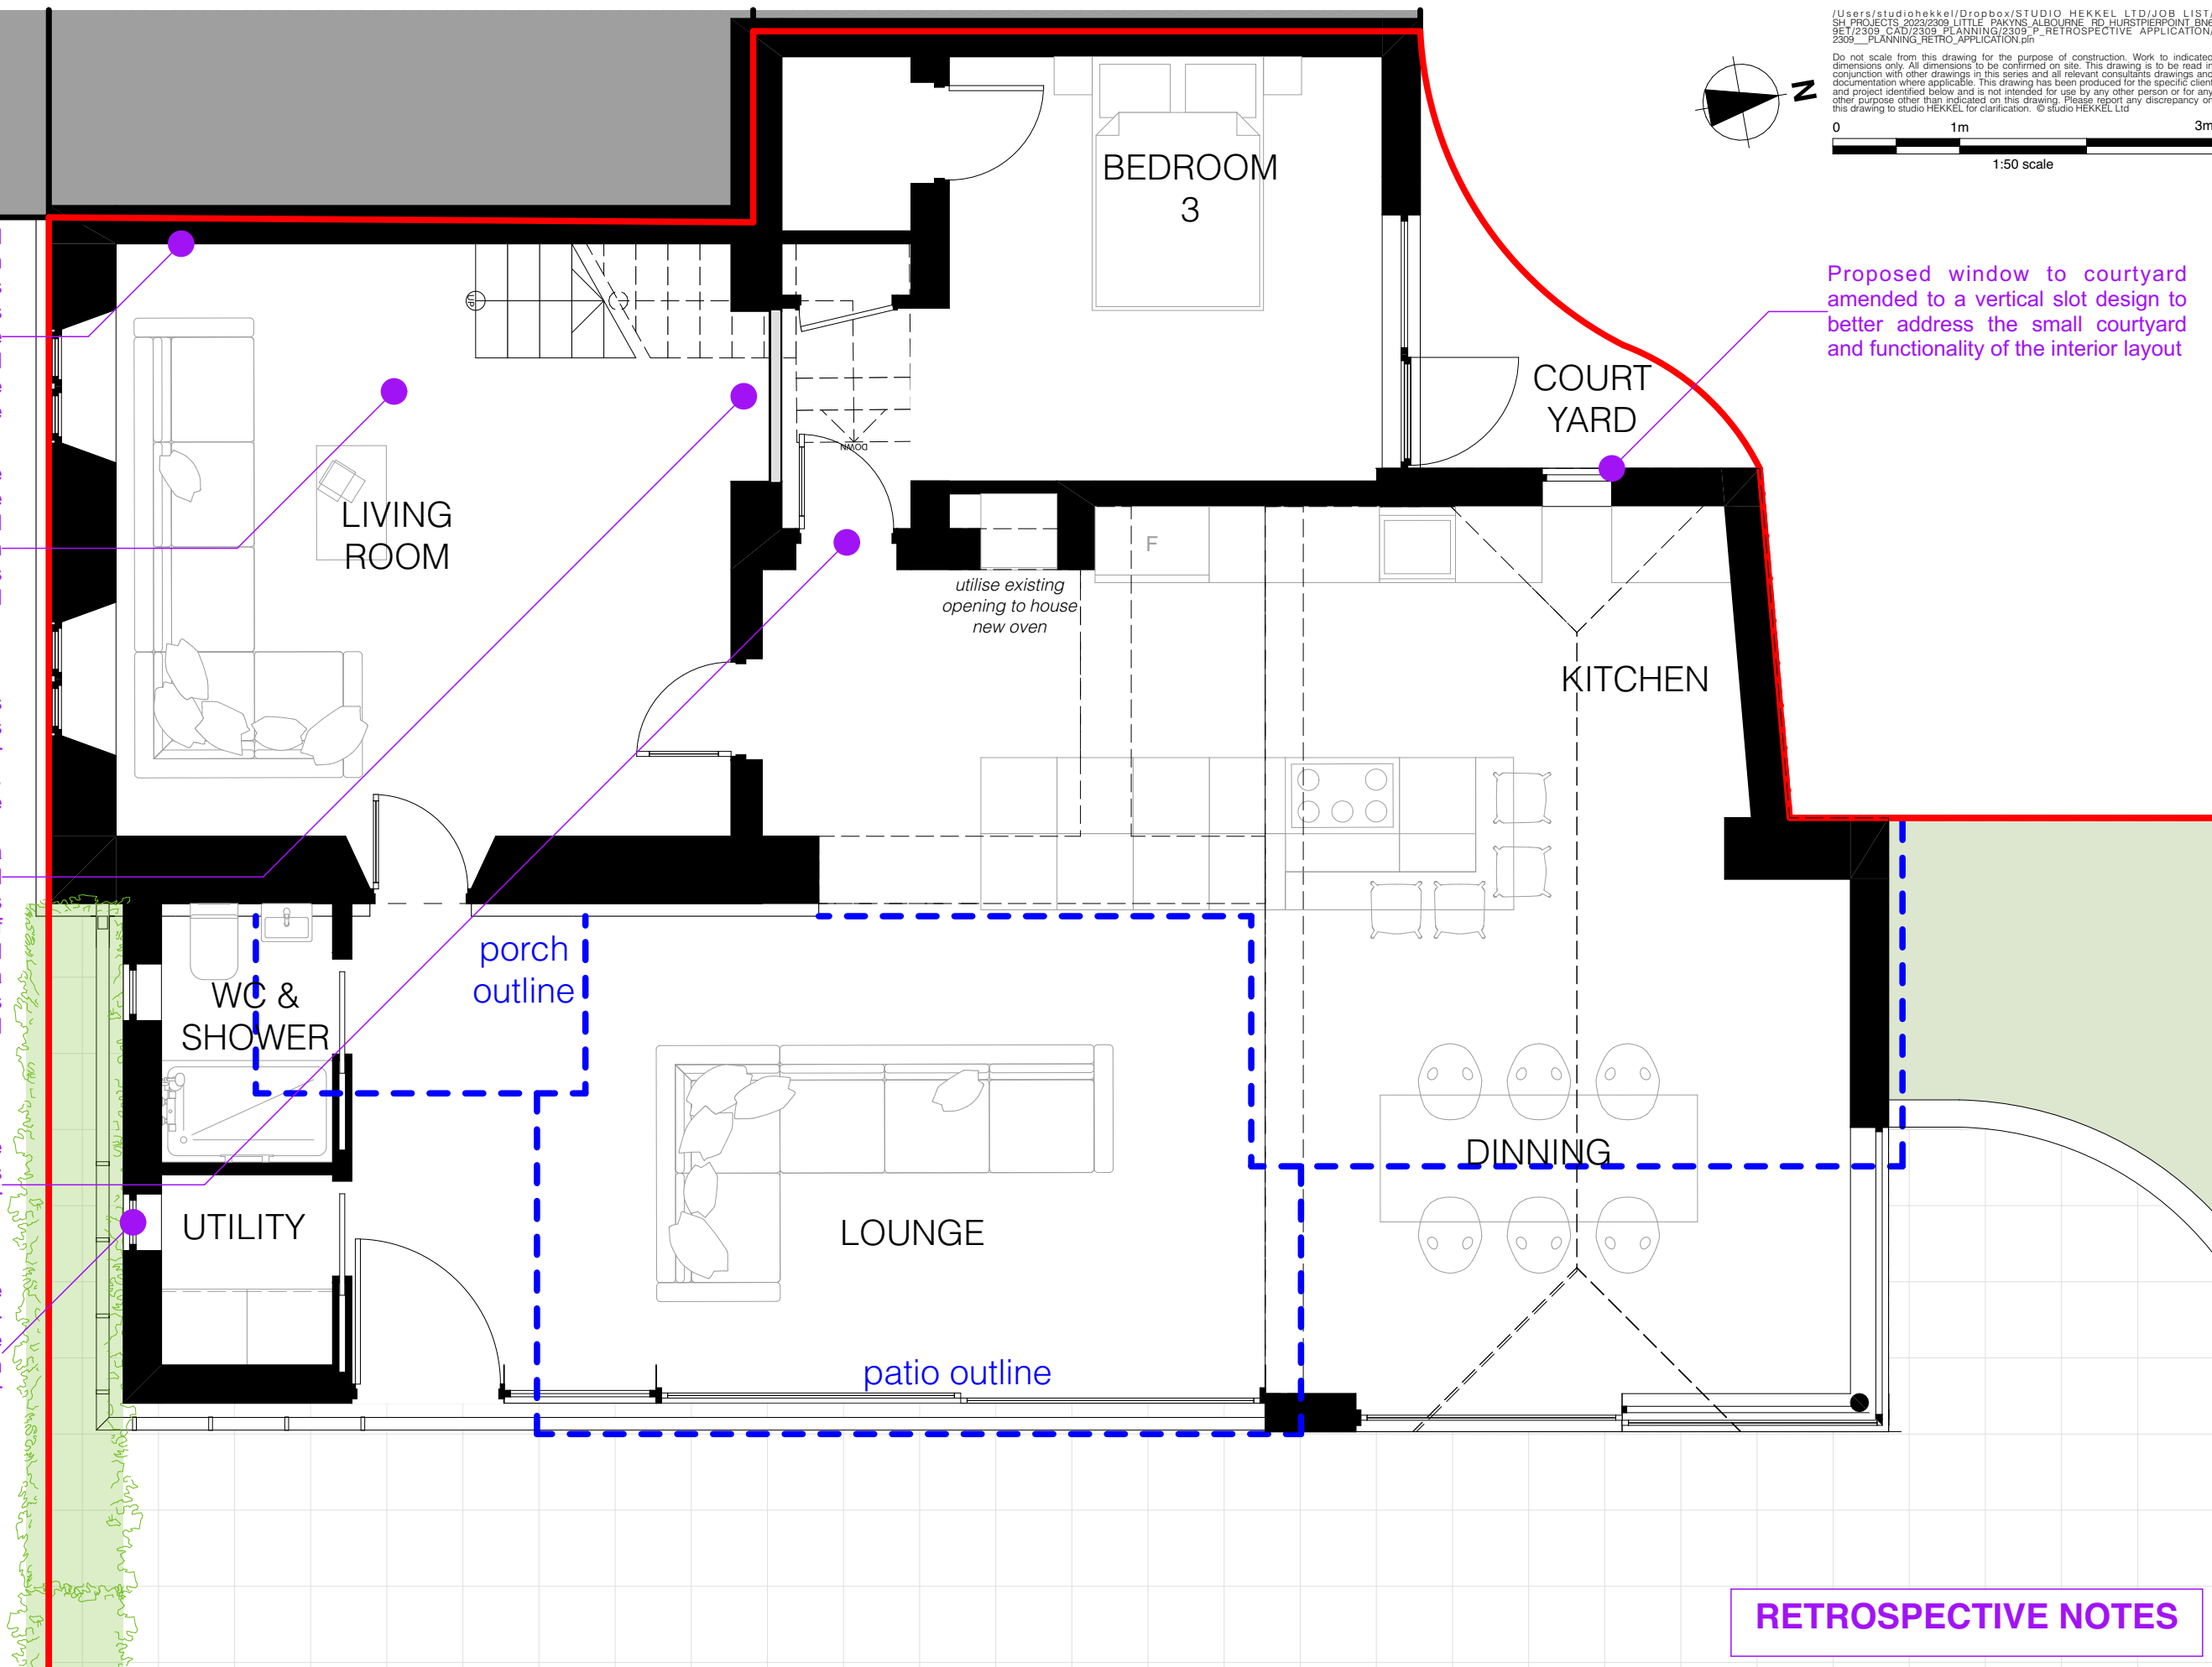

RETROSPECTIVE NOTES