

- A** Timber Cladding: Parklex Prodema Naturclad-W (Hazel Matte)
- B** Clay Tiles: Plasma (M25 brown)
- C** Aluminium (Black): windows, capping and rainwater goods

N.B All other materials not detailed in key are to remain as existing.

0


1m

6m


1:100 scale

Do not scale from this drawing for the purpose of construction. Work to indicated dimensions only. All dimensions to be confirmed on site. This drawing is to be read in conjunction with other drawings in this series and all relevant consultants drawings and documentation where applicable. This drawing has been produced for the specific client and project identified below and is not intended for use by any other person or for any other purpose other than indicated on this drawing. Please report any discrepancy on this drawing to studio HEKKEL for clarification. © studio HEKKEL Ltd


Users\studiohekkel\Dropbox\STUDIO HEKKEL LTD\JOB LIST\SH PROJECTS 2023\2309 LITTLE PAKYNS ALBOURNE RD HURSTPIERPOINT BN6 9ET\2309 CAD\2309 PLANNING\2309 P RETROSPECTIVE APPLICATION\2309 PLANNING RETRO APPLICATION.pn

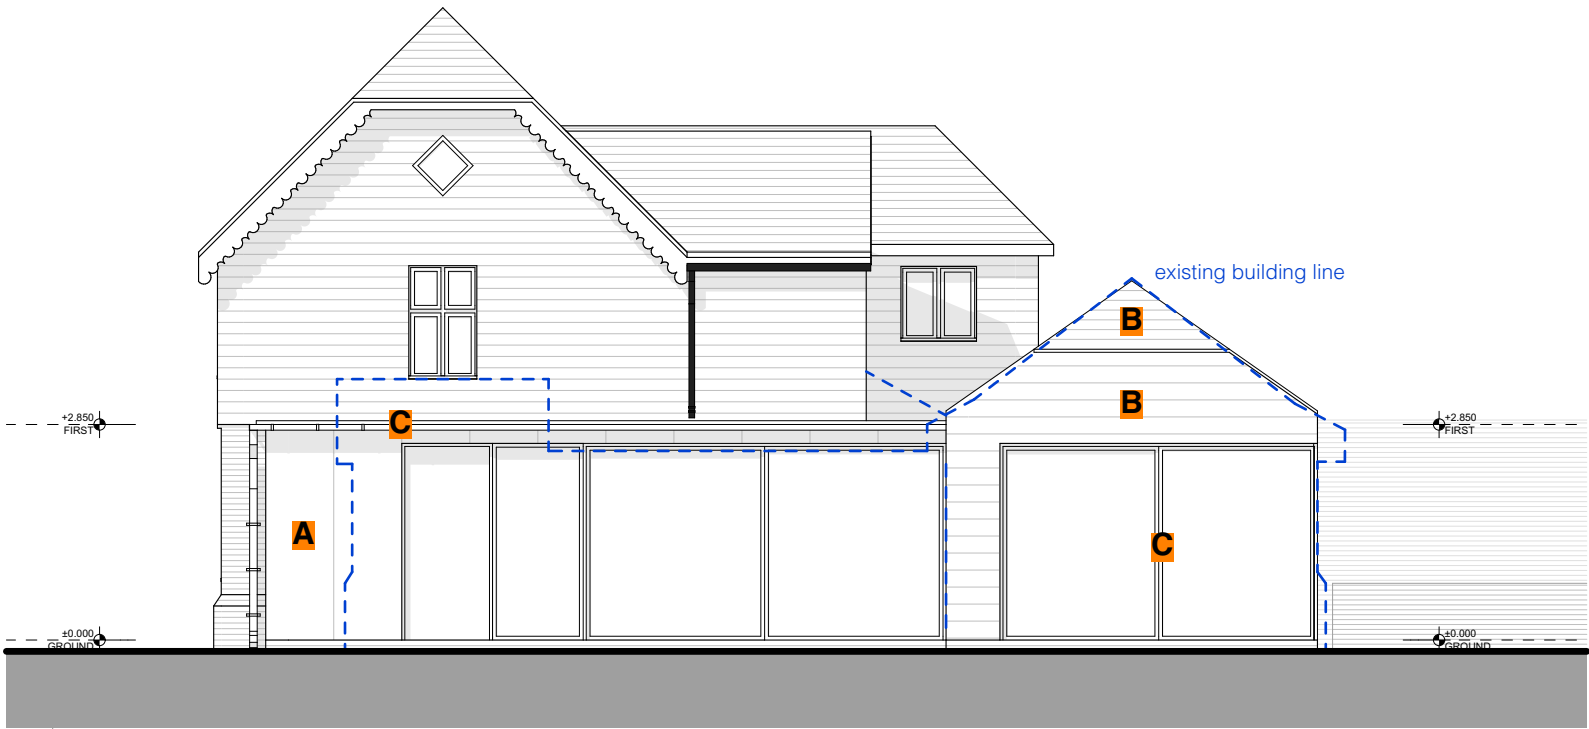


EAST ELEVATION 1:100

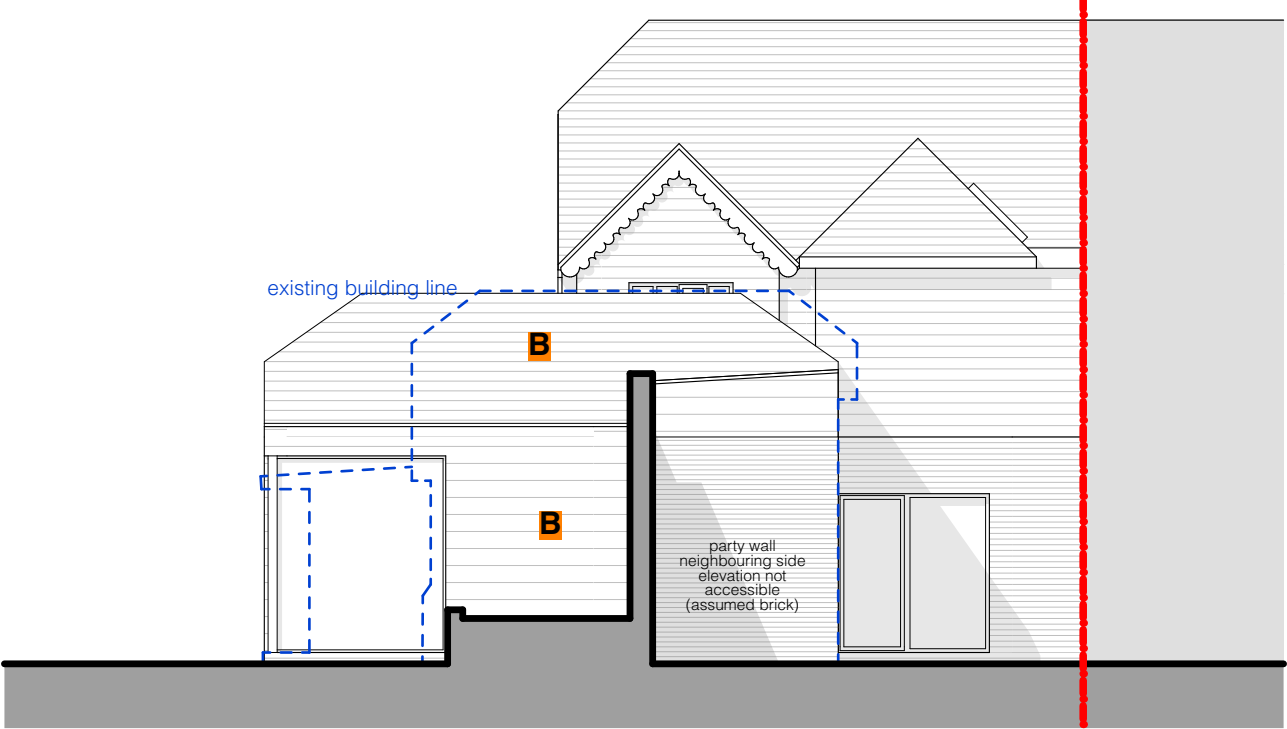

NORTH ELEVATION 1:100

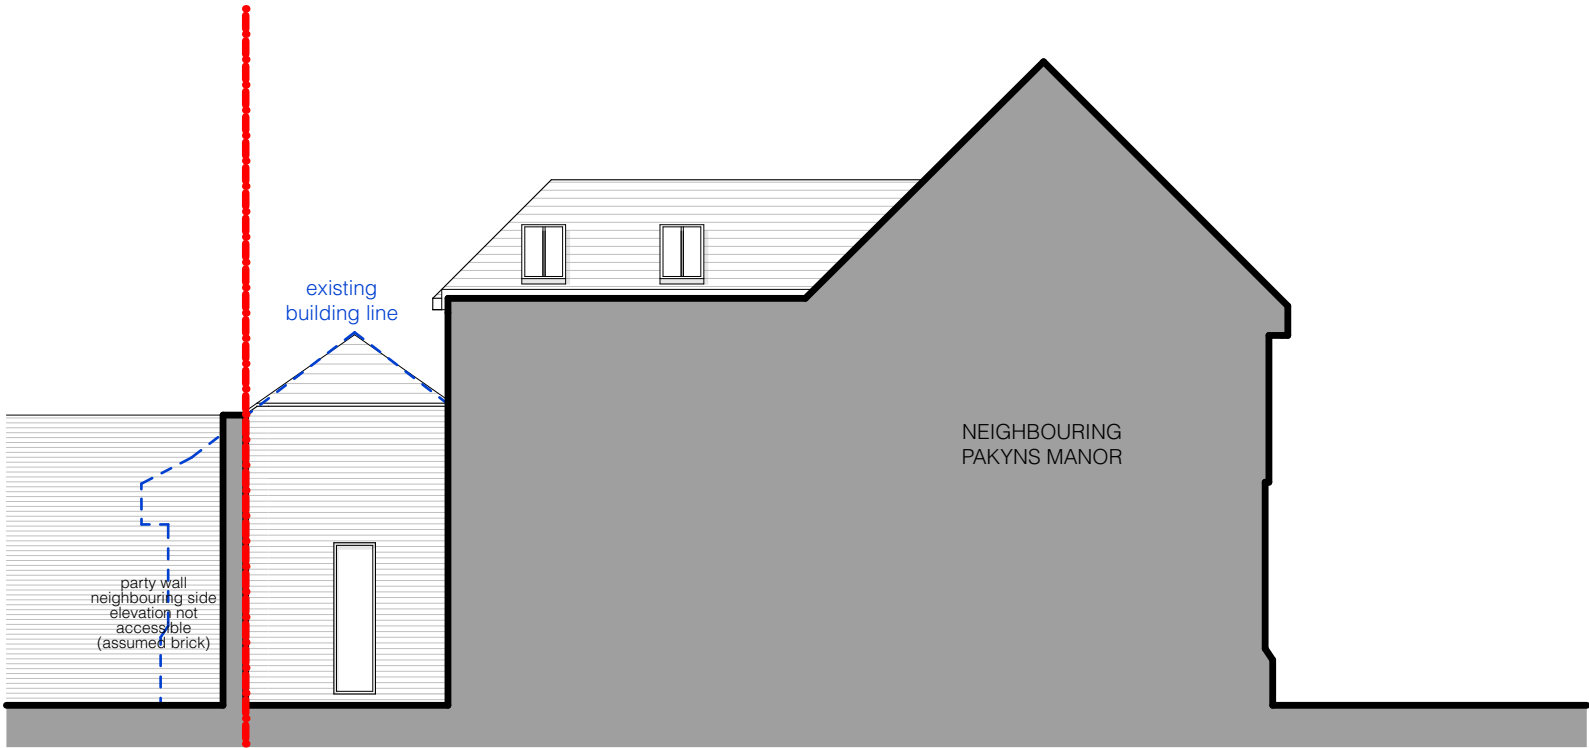

WEST ELEVATION 1:100

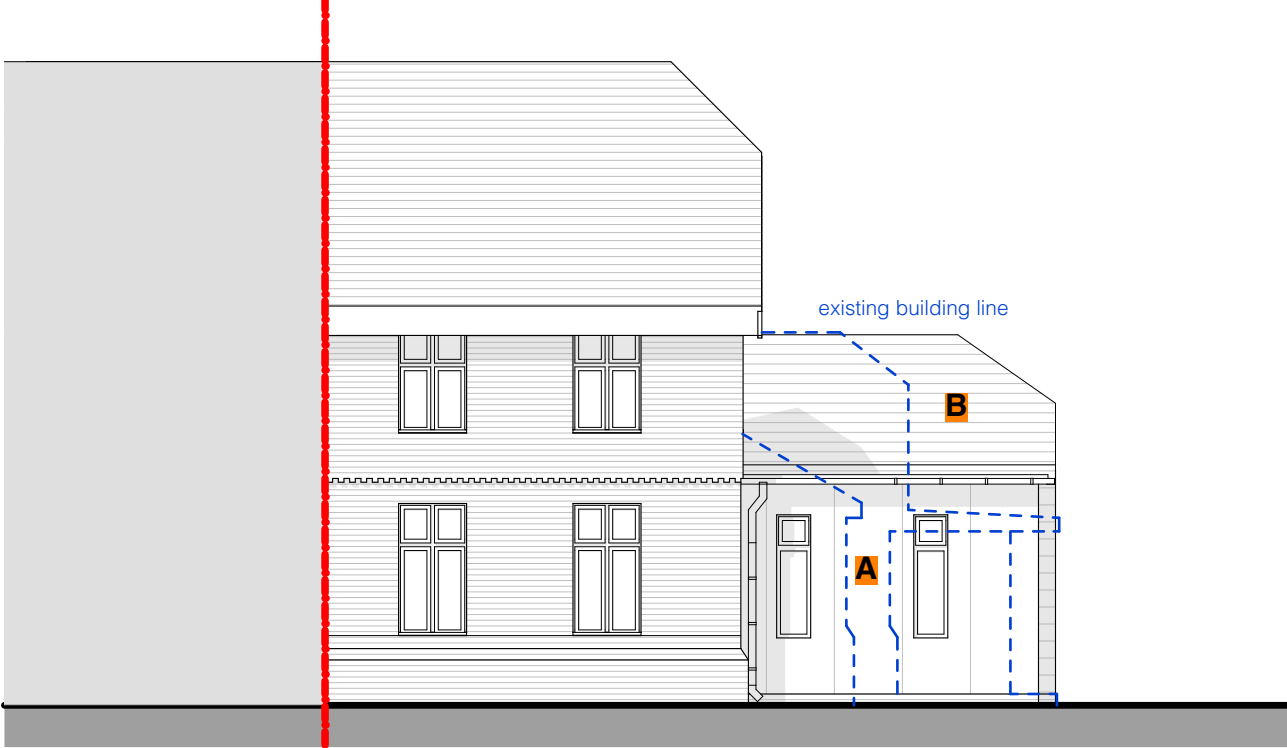

SOUTH ELEVATION 1:100