


Existing Section D-D
Scale bar

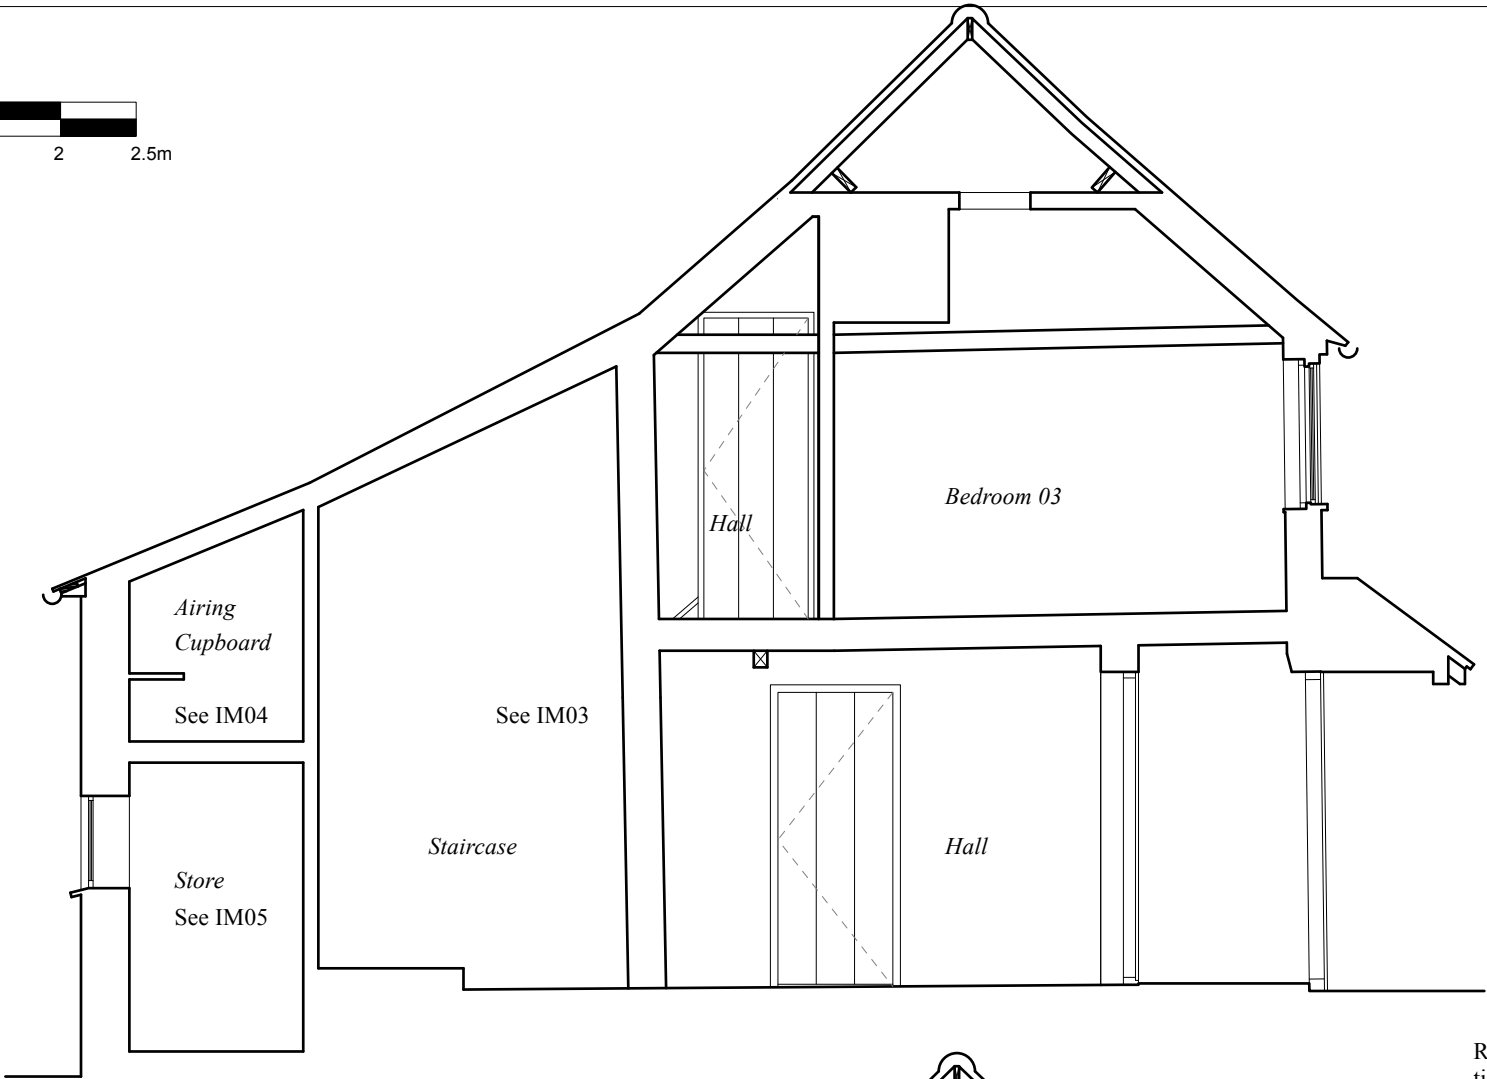

Proposed Section D-D
Scale bar



Hipped dormer

Painted timber casement window


Replace modern slate roof & add breathable insulation with lime render finish

New painted timber staircase with boarded cupboard underneath

Remove modern ceiling and floorboards

Painted timber casement window

Opening formed & cottage door

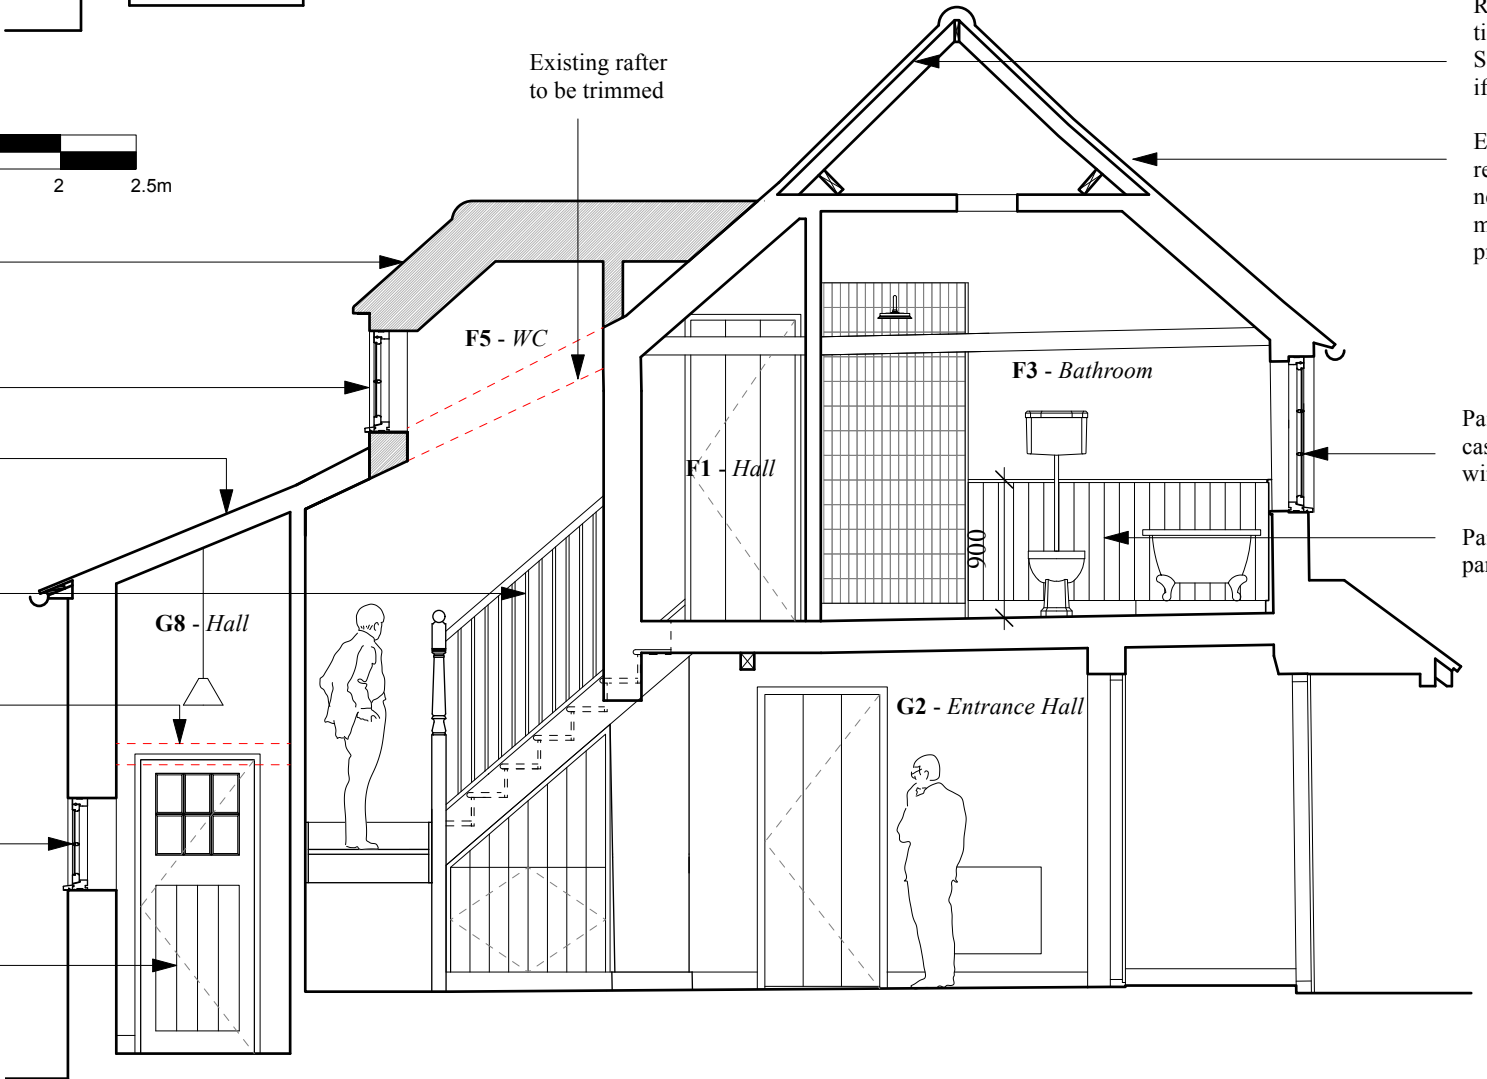

Existing rafter to be trimmed

Replace existing clay tile roof to match existing. Salvage and re-use roof tiles if possible.

Existing Horsham slate roof retained. Repair works only if necessary following traditional methods by qualified conservation professional

Painted timber casement window

Painted tongue & groove panelling



IM03 - F4 Guest bedroom



IM04 - Airing cupboard



IM05 - Store

SOMMERER
Architecture & Living

55 Renfields, Haywards Heath, RH16 4UG, West Sussex

These drawings have been prepared for planning purposes and are **not** to be used as production or construction drawings. Do not scale from this drawing unless for planning application purposes.

© Sommerer Architecture & Living Limited 2025

General Notes

- Existing wall
- Proposed wall
- To be demolished

Rev	Date	Description
-	24.03.25	First Issue

Planning

White House Farm Cottage
Staplefield Lane
RH17 6AU

Existing and proposed section DD

Scale: 1:50@A3
Revision: -

Drawing 2403-01-33