NOTES:

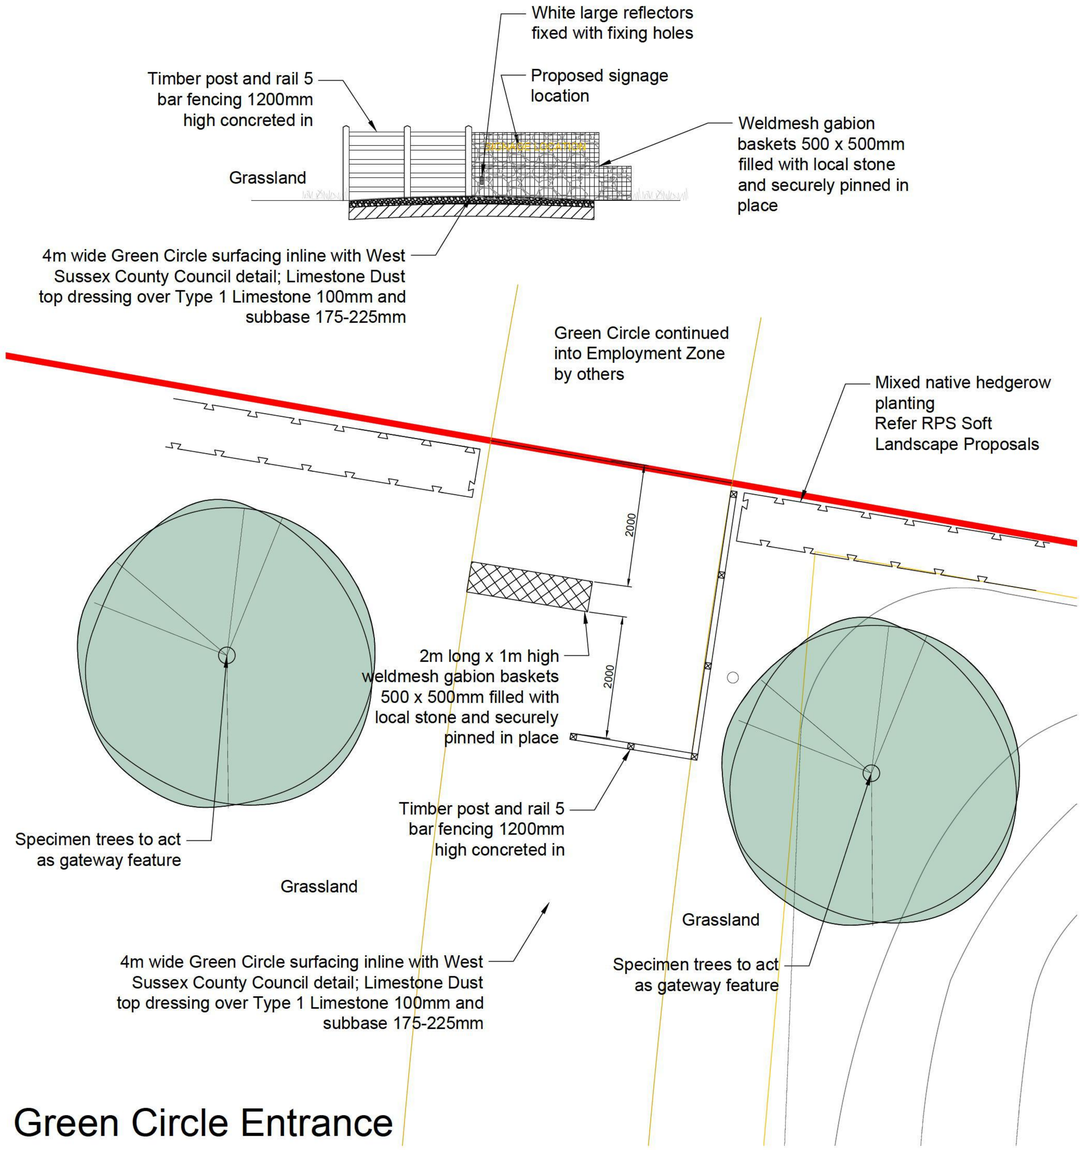

Green Circle Entrance

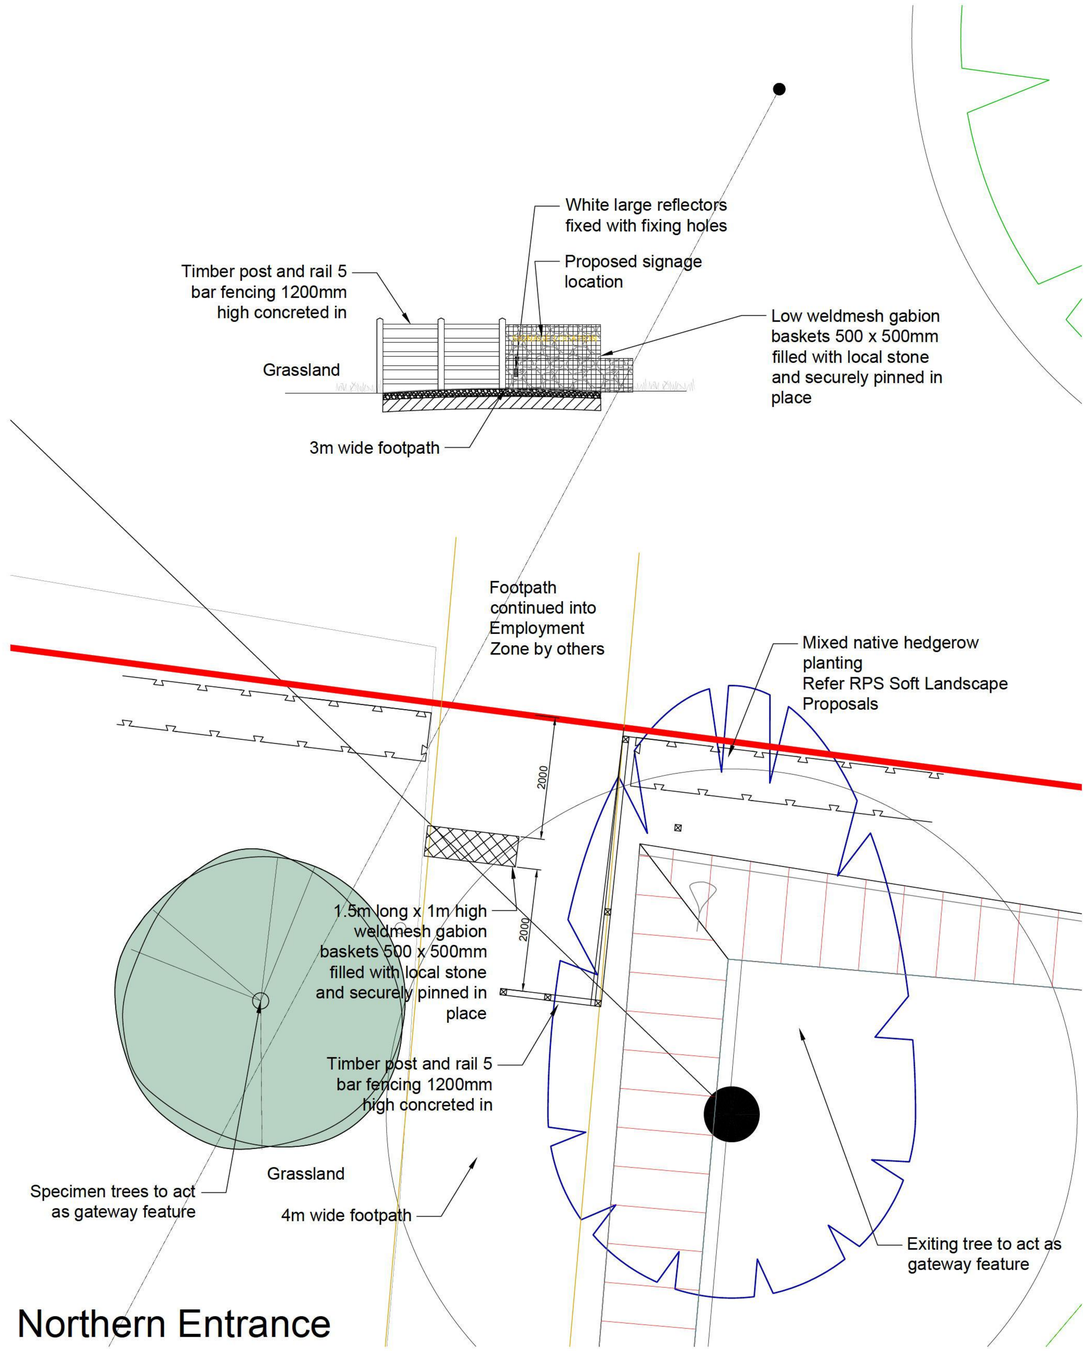

Northern Entrance

REV.	DATE	DESCRIPTION	BY
A	04.11.24	Gabions updated.	MT

THE SPORTS CONSULTANCY
One de Walden Court, 85 New Cavendish Street, London W1W 6XD
Tel. +44 (0) 20 7323 0007 info@thesportsconsultancy.com

STATUS Concept - Stage 2

CLIENT
Mid Sussex District Council

PROJECT
Burgess Hill
Centre for Outdoor Sport

DRAWING
Green Circle & Northern Entrances

SCALE 1:50 SHEET A1 DRAWN MT DATE 28.10.24

PROJECT NO.	DRAWING NO.	REVISION
1003	(03) 057	A

This drawing must not be reproduced in whole or part without written consent. Do not scale this drawing. All dimensions in millimetres unless stated otherwise. All dimensions to be checked on site. ©2021 Mark Thomas. All Rights Reserved. NOT FOR CONSTRUCTION.

0m 2.5m 5m