


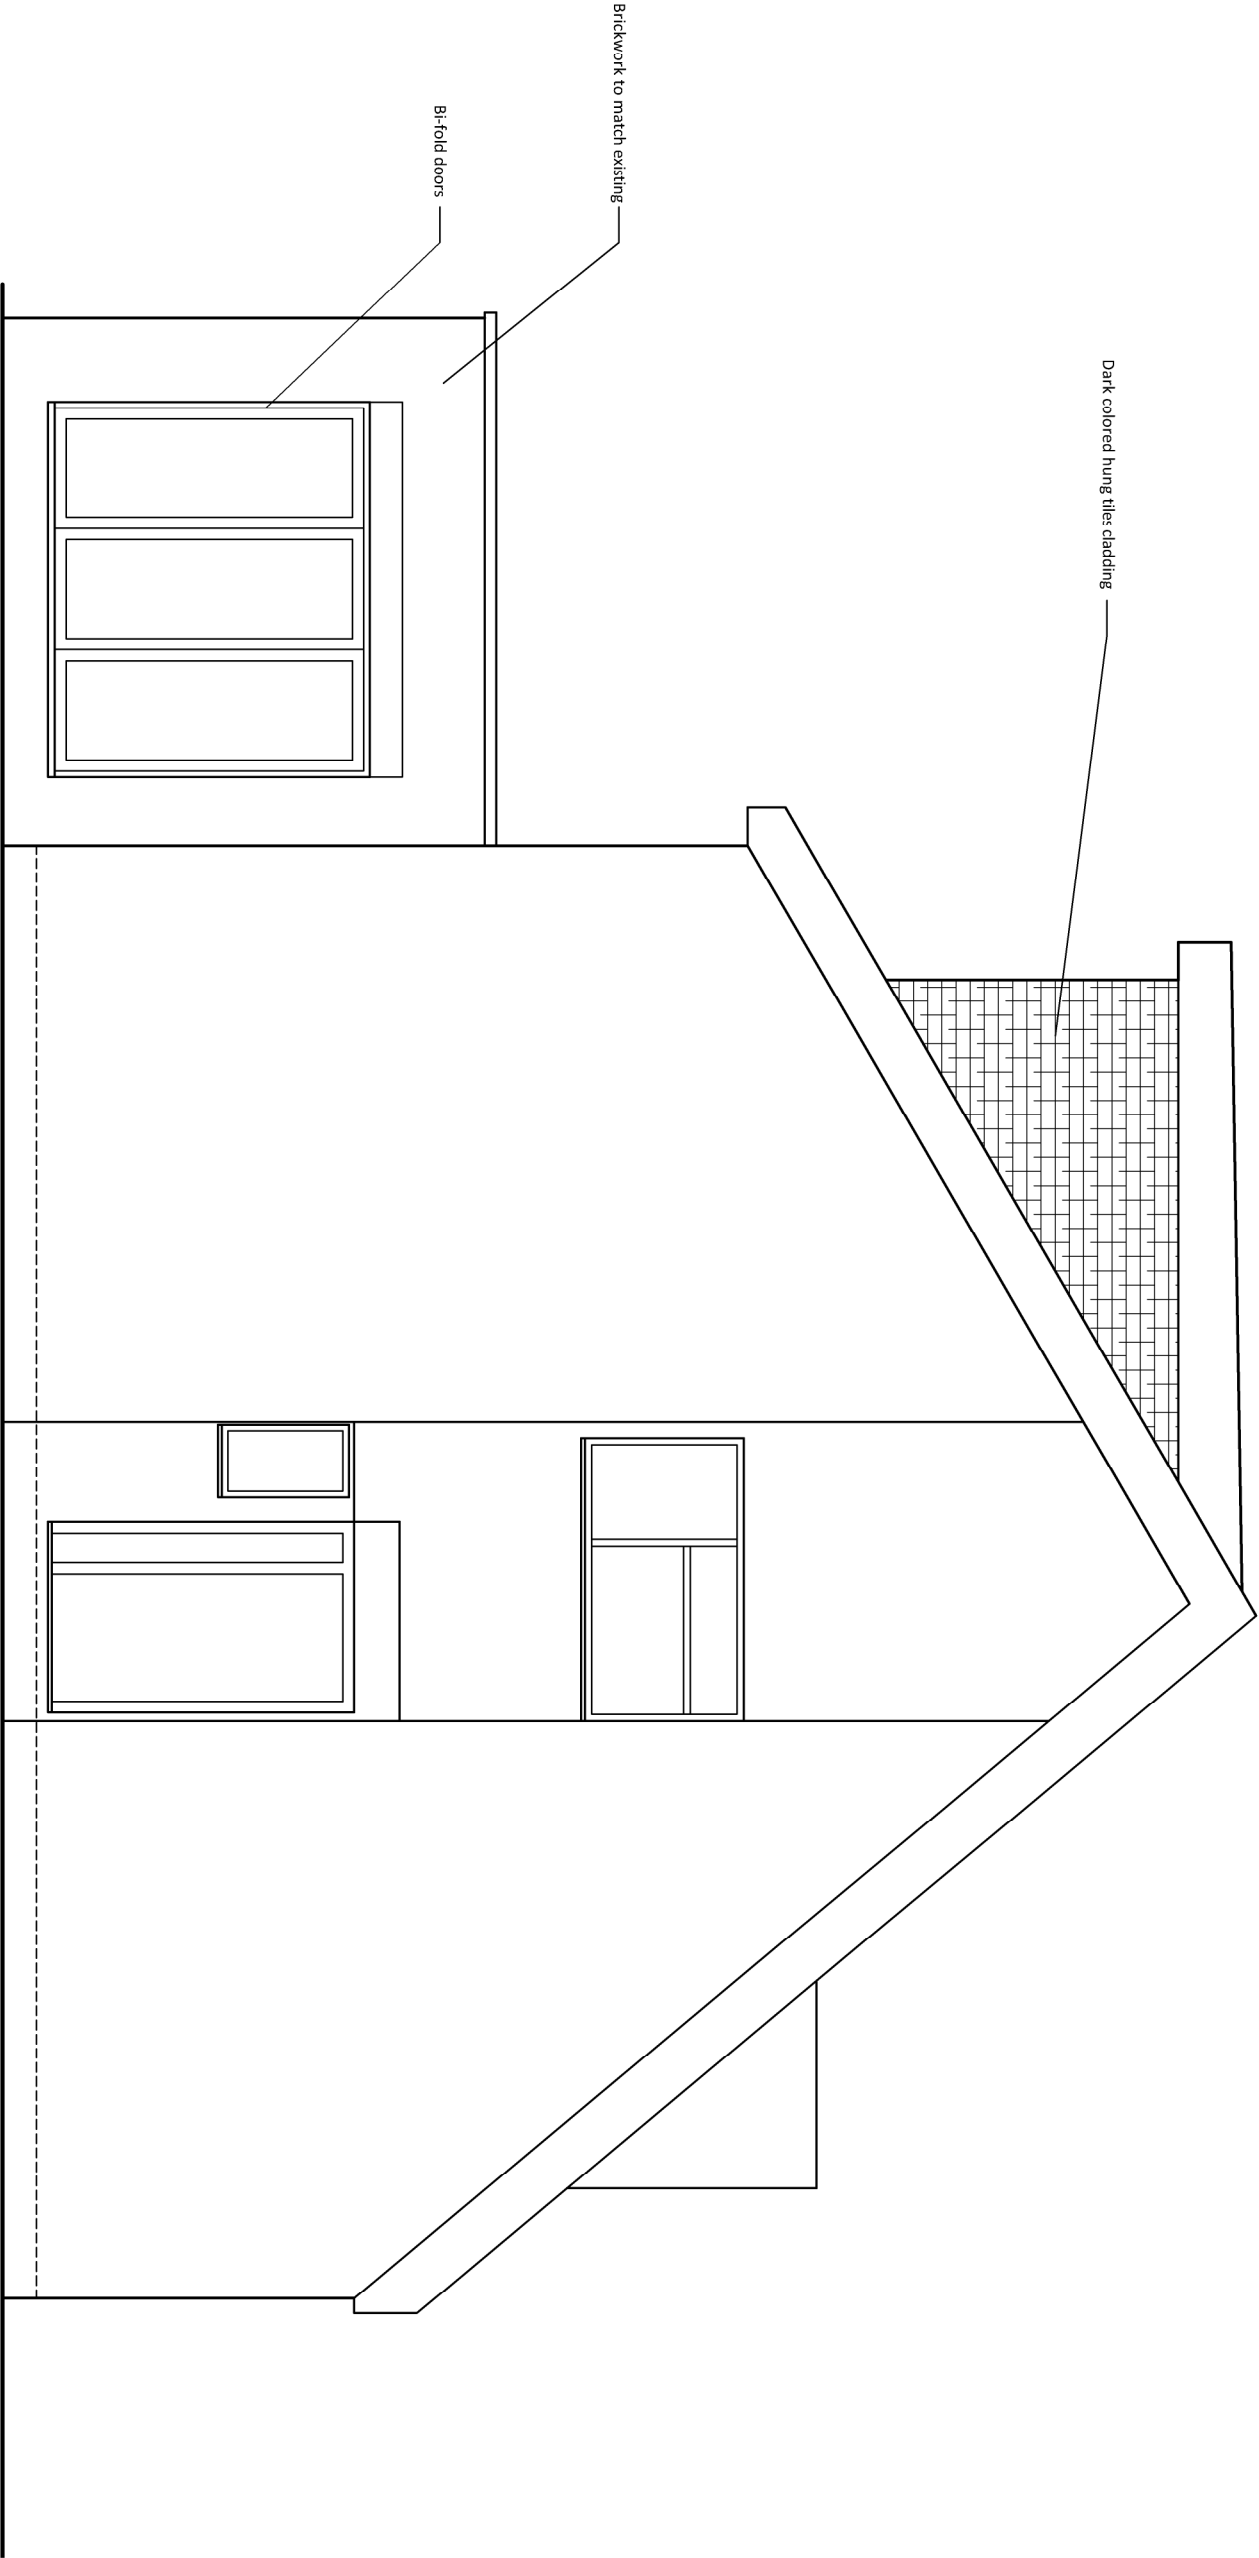

Client
Mr. A. Williams
Project
143 Priory Way,
Haywards Heath,
RH16 3NS
Drawing
Proposed Side Elevation

PLANNING

Drawing Number	Date
069-001-311 Rev A	March 2025
Scale	Paper Size
1:50	A3
Drawn JT	Checked JT

E-mail info@jtalimited.co.uk
Telephone 07956 870 079
Web www.jtalimited.co.uk

Unauthorised reproduction or use of any material, in any medium, is strictly prohibited.

This drawing and all related documents are the property of Jonathan Talley Architects Limited. It is to be used for the purpose for which it was prepared and is not to be used for any other purpose without the written consent of Jonathan Talley Architects Limited. It is to be kept secure and not to be loaned, copied, reproduced or otherwise used in any way without the written consent of Jonathan Talley Architects Limited. It is to be destroyed when no longer required.

0m 1m 2m 3m 4m 5m

Rev	Date/By	Revision Note
A	23.05.25 JT	Tiles included to dormer