


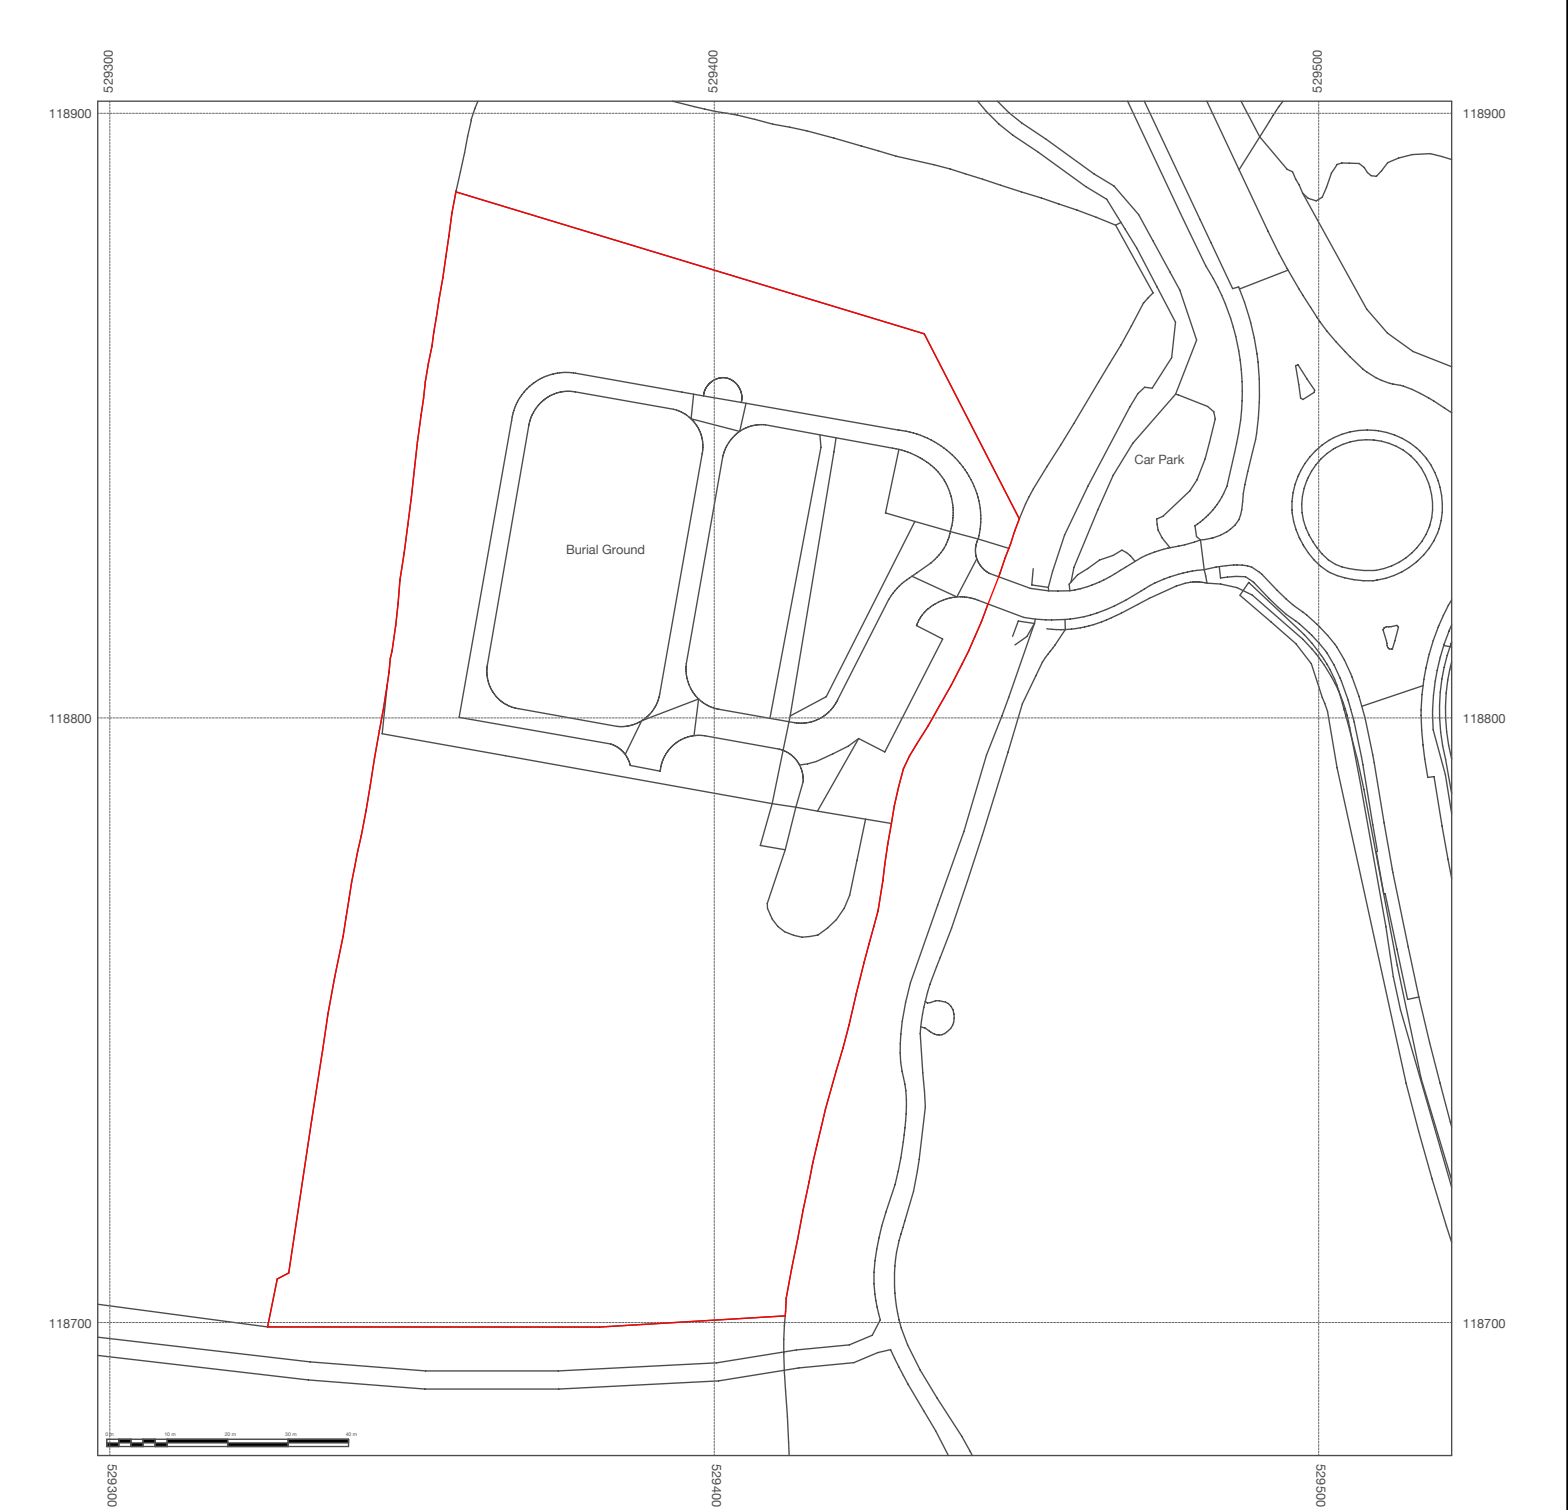

Crown Copyright. Licence number 100047474.

SITE LOCATION PLAN 1:1250

