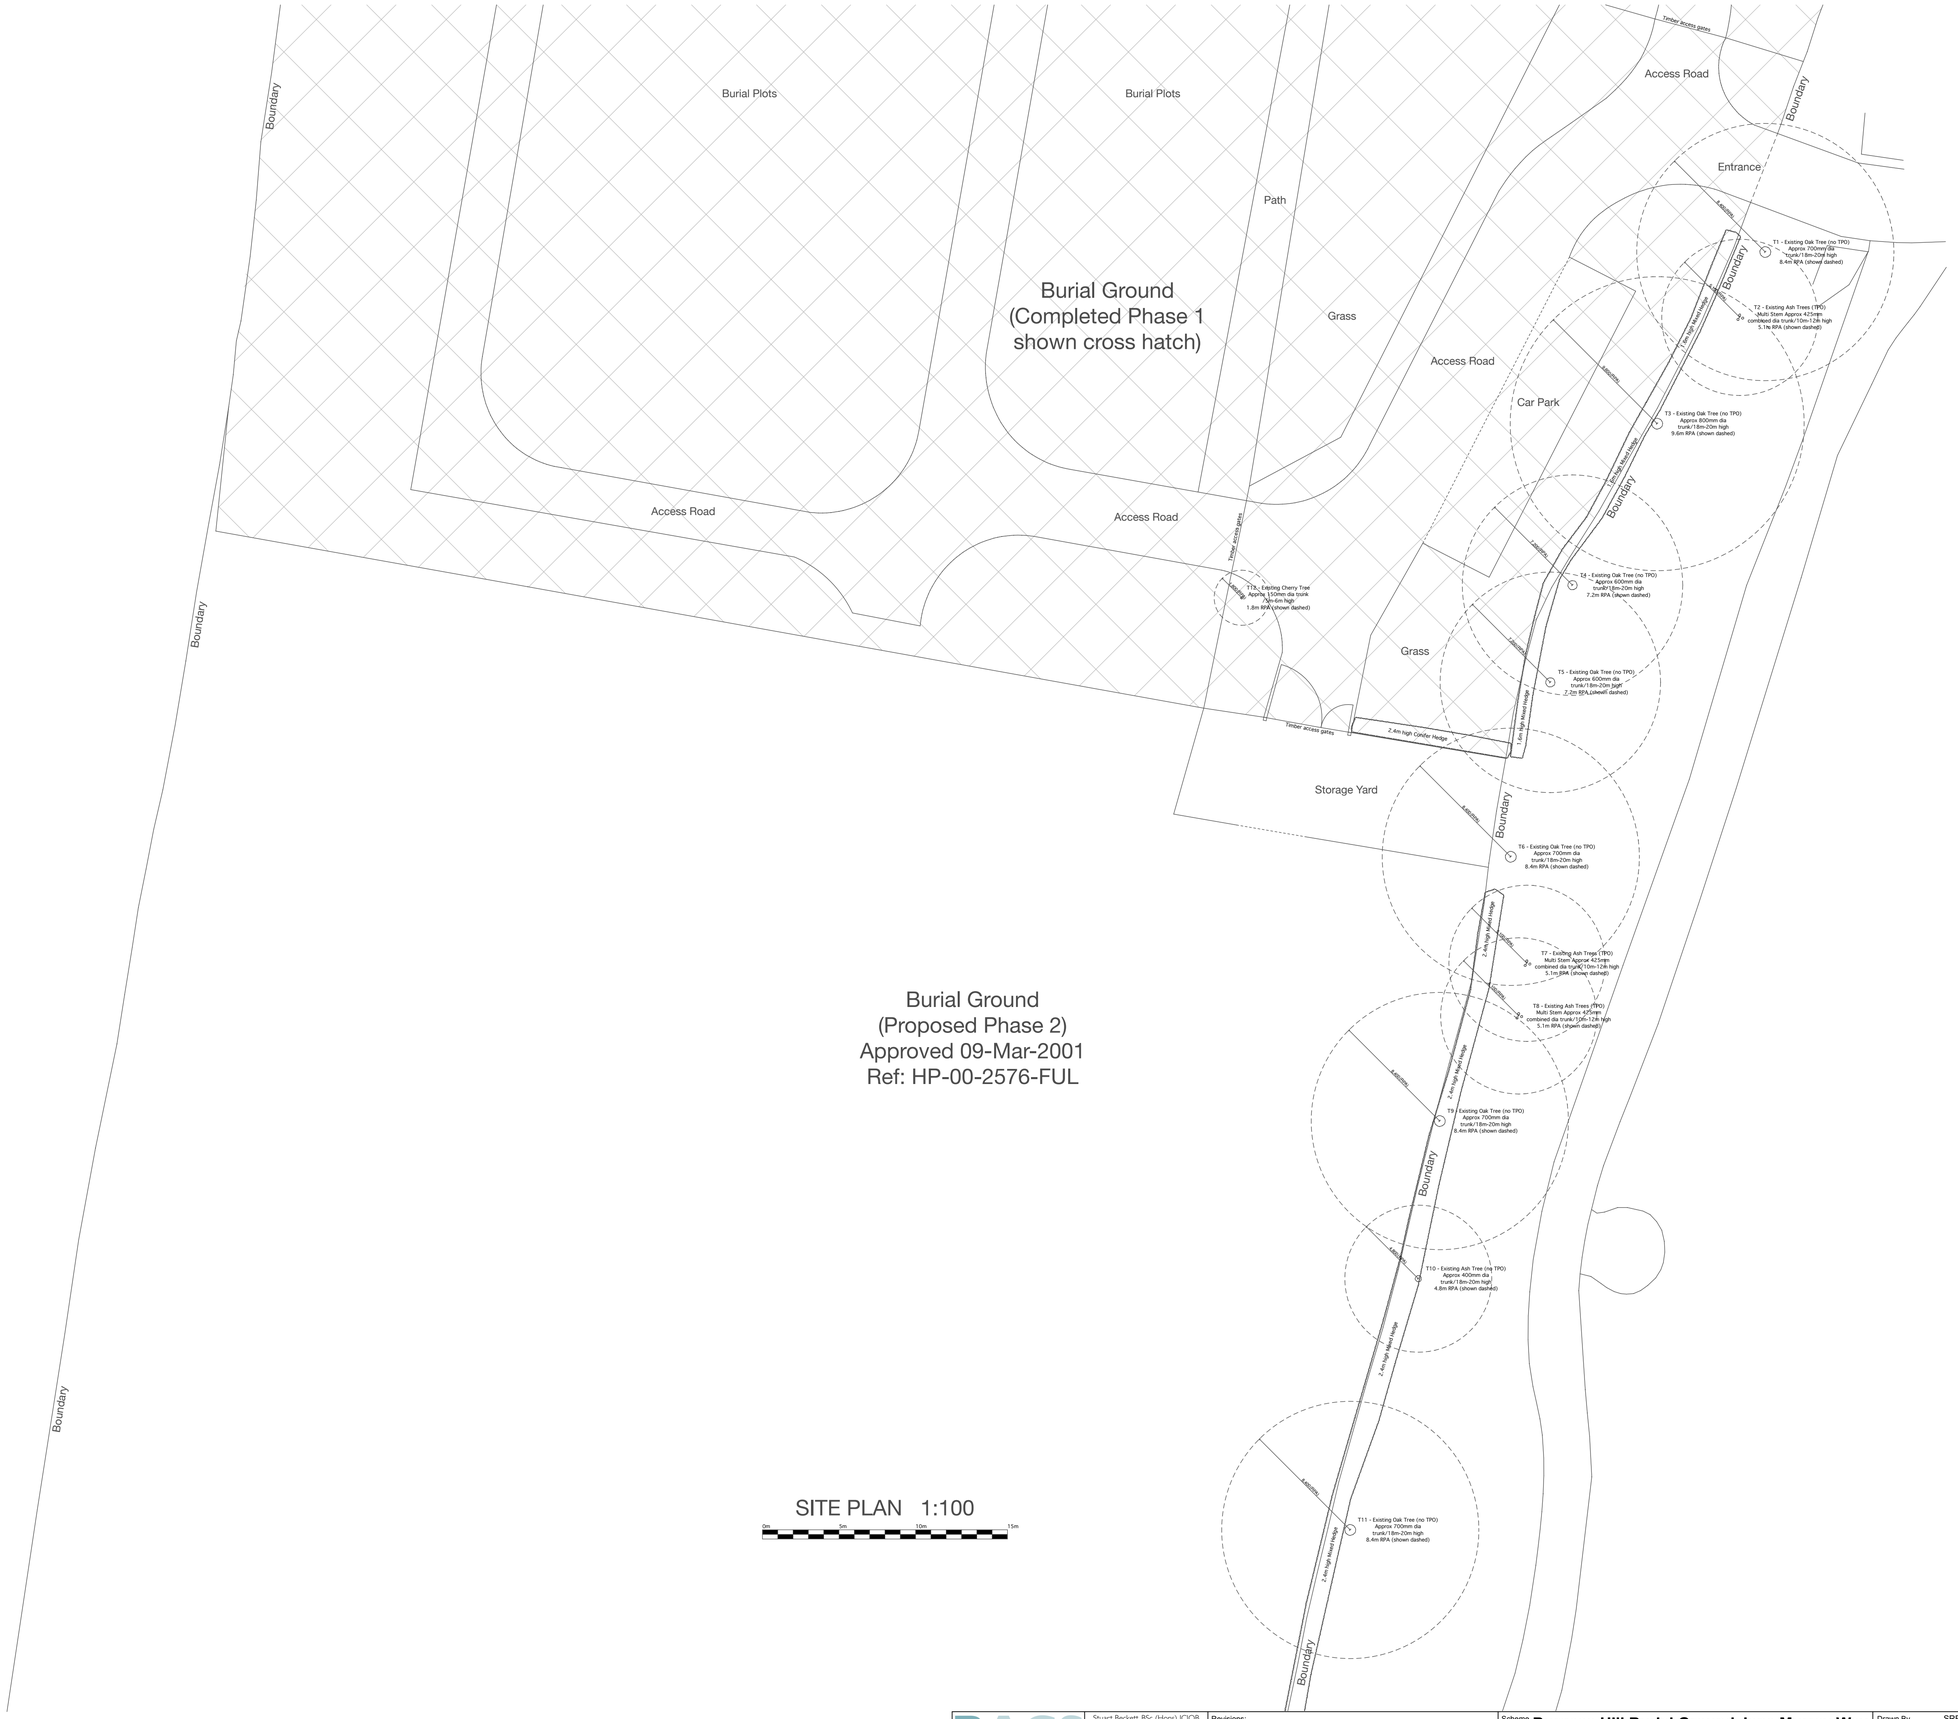

SITE PLAN 1:100

0m 5m 10m 15m

BACS Beckett Architectural & Consultancy Services Ltd	Stuart Beckett, BSc (Hons) ICIOB Architectural Technician t: 07879 418520 e: beckettarchitectural@hotmail.com www.beckettarchitectural.co.uk	Revisions:	Scheme **Burgess Hill Burial Ground,Jane Murray Way** Title **Existing Site Plan (A1)**	Drawn By SRB Date FEB 2025 Date plotted 12/02/2025	Scale 1:200 @ A3 Drawing Number **2414-002**	