


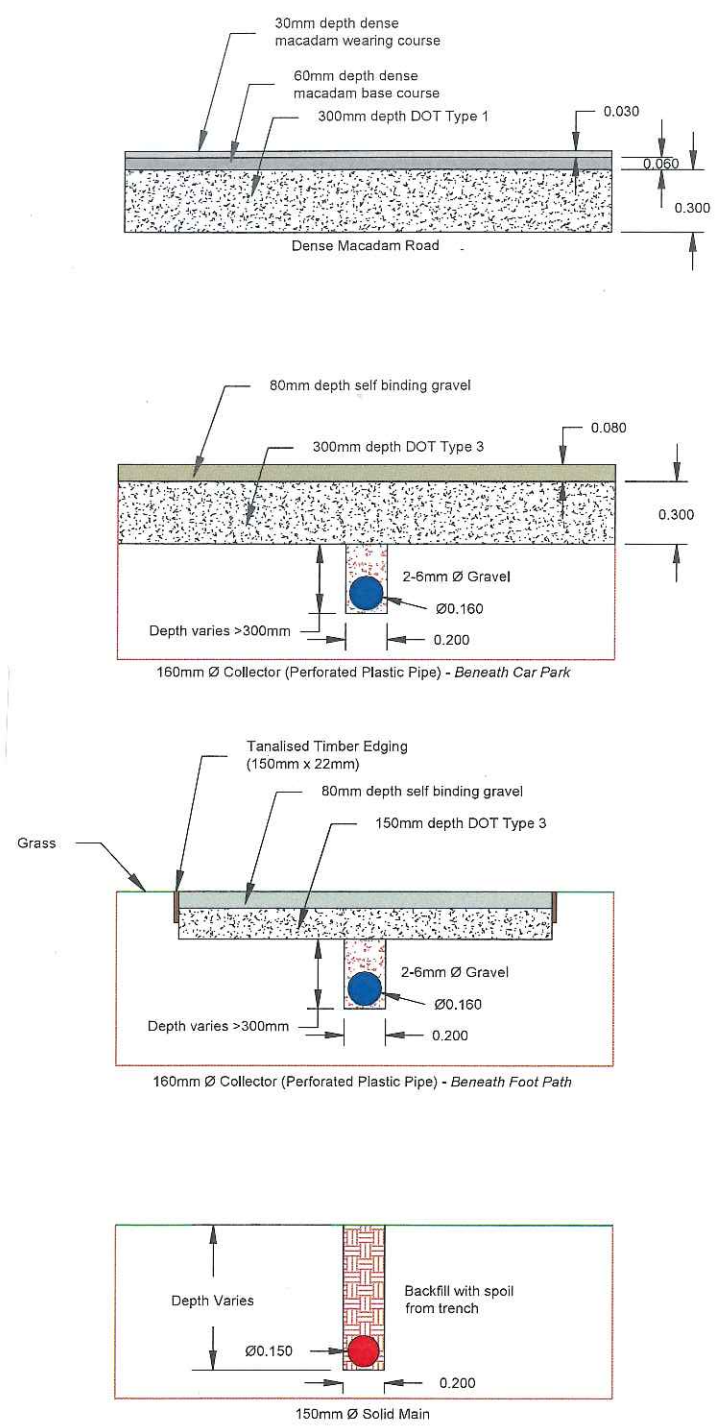

NOTES:-

1)

Revisions				
Rev	Date	Description	Drawn By	Checked By

LEGEND:-

- Grave Plots (332)
- Muslim Grave Plots (31)
- Grave Plot Area
- Gravel Path 1.80m Wide
- Hedgerow
- Dense Macadam Road
- Bollards
- Storage Yard 27.00m x 13.00 - 16.00m
- Car Park Extension 30.50m x 5.00m
- Gate
- 160mm Ø Collector
- 150mm Ø Solid Main
- Inspection Chamber
- Existing Ditch

TGMS SPORTS SURFACE CONSULTANTS
TGMS, 4 Doolittle Mill, Froggall Road, Amphil, Bedfordshire, MK45 2ND
Tel: 01525 307060 Web: www.tgms.co.uk Email: enquiries@tgms.co.uk
Company number: 01907038
Registered Office: Wiggin Road, Leyland, England, PR25 5XW
Director: Dr Richard Earl

Drawing Title		Site Layout	
Project: Burgess Hill Cemetery Extension			
Client: Burgess Hill Town Council			
Consultant: Richard Earl			
Date: 23/02/2024	Drawing Status: Design		
Scale: 1:500	Paper Size: A2		
Drawn by: OM	Checked by: RE	Approved by: RE	
Drawing Number			Revision
TGMS1352.1-1			0

Date copyright © PSD RWS Ltd 2024