

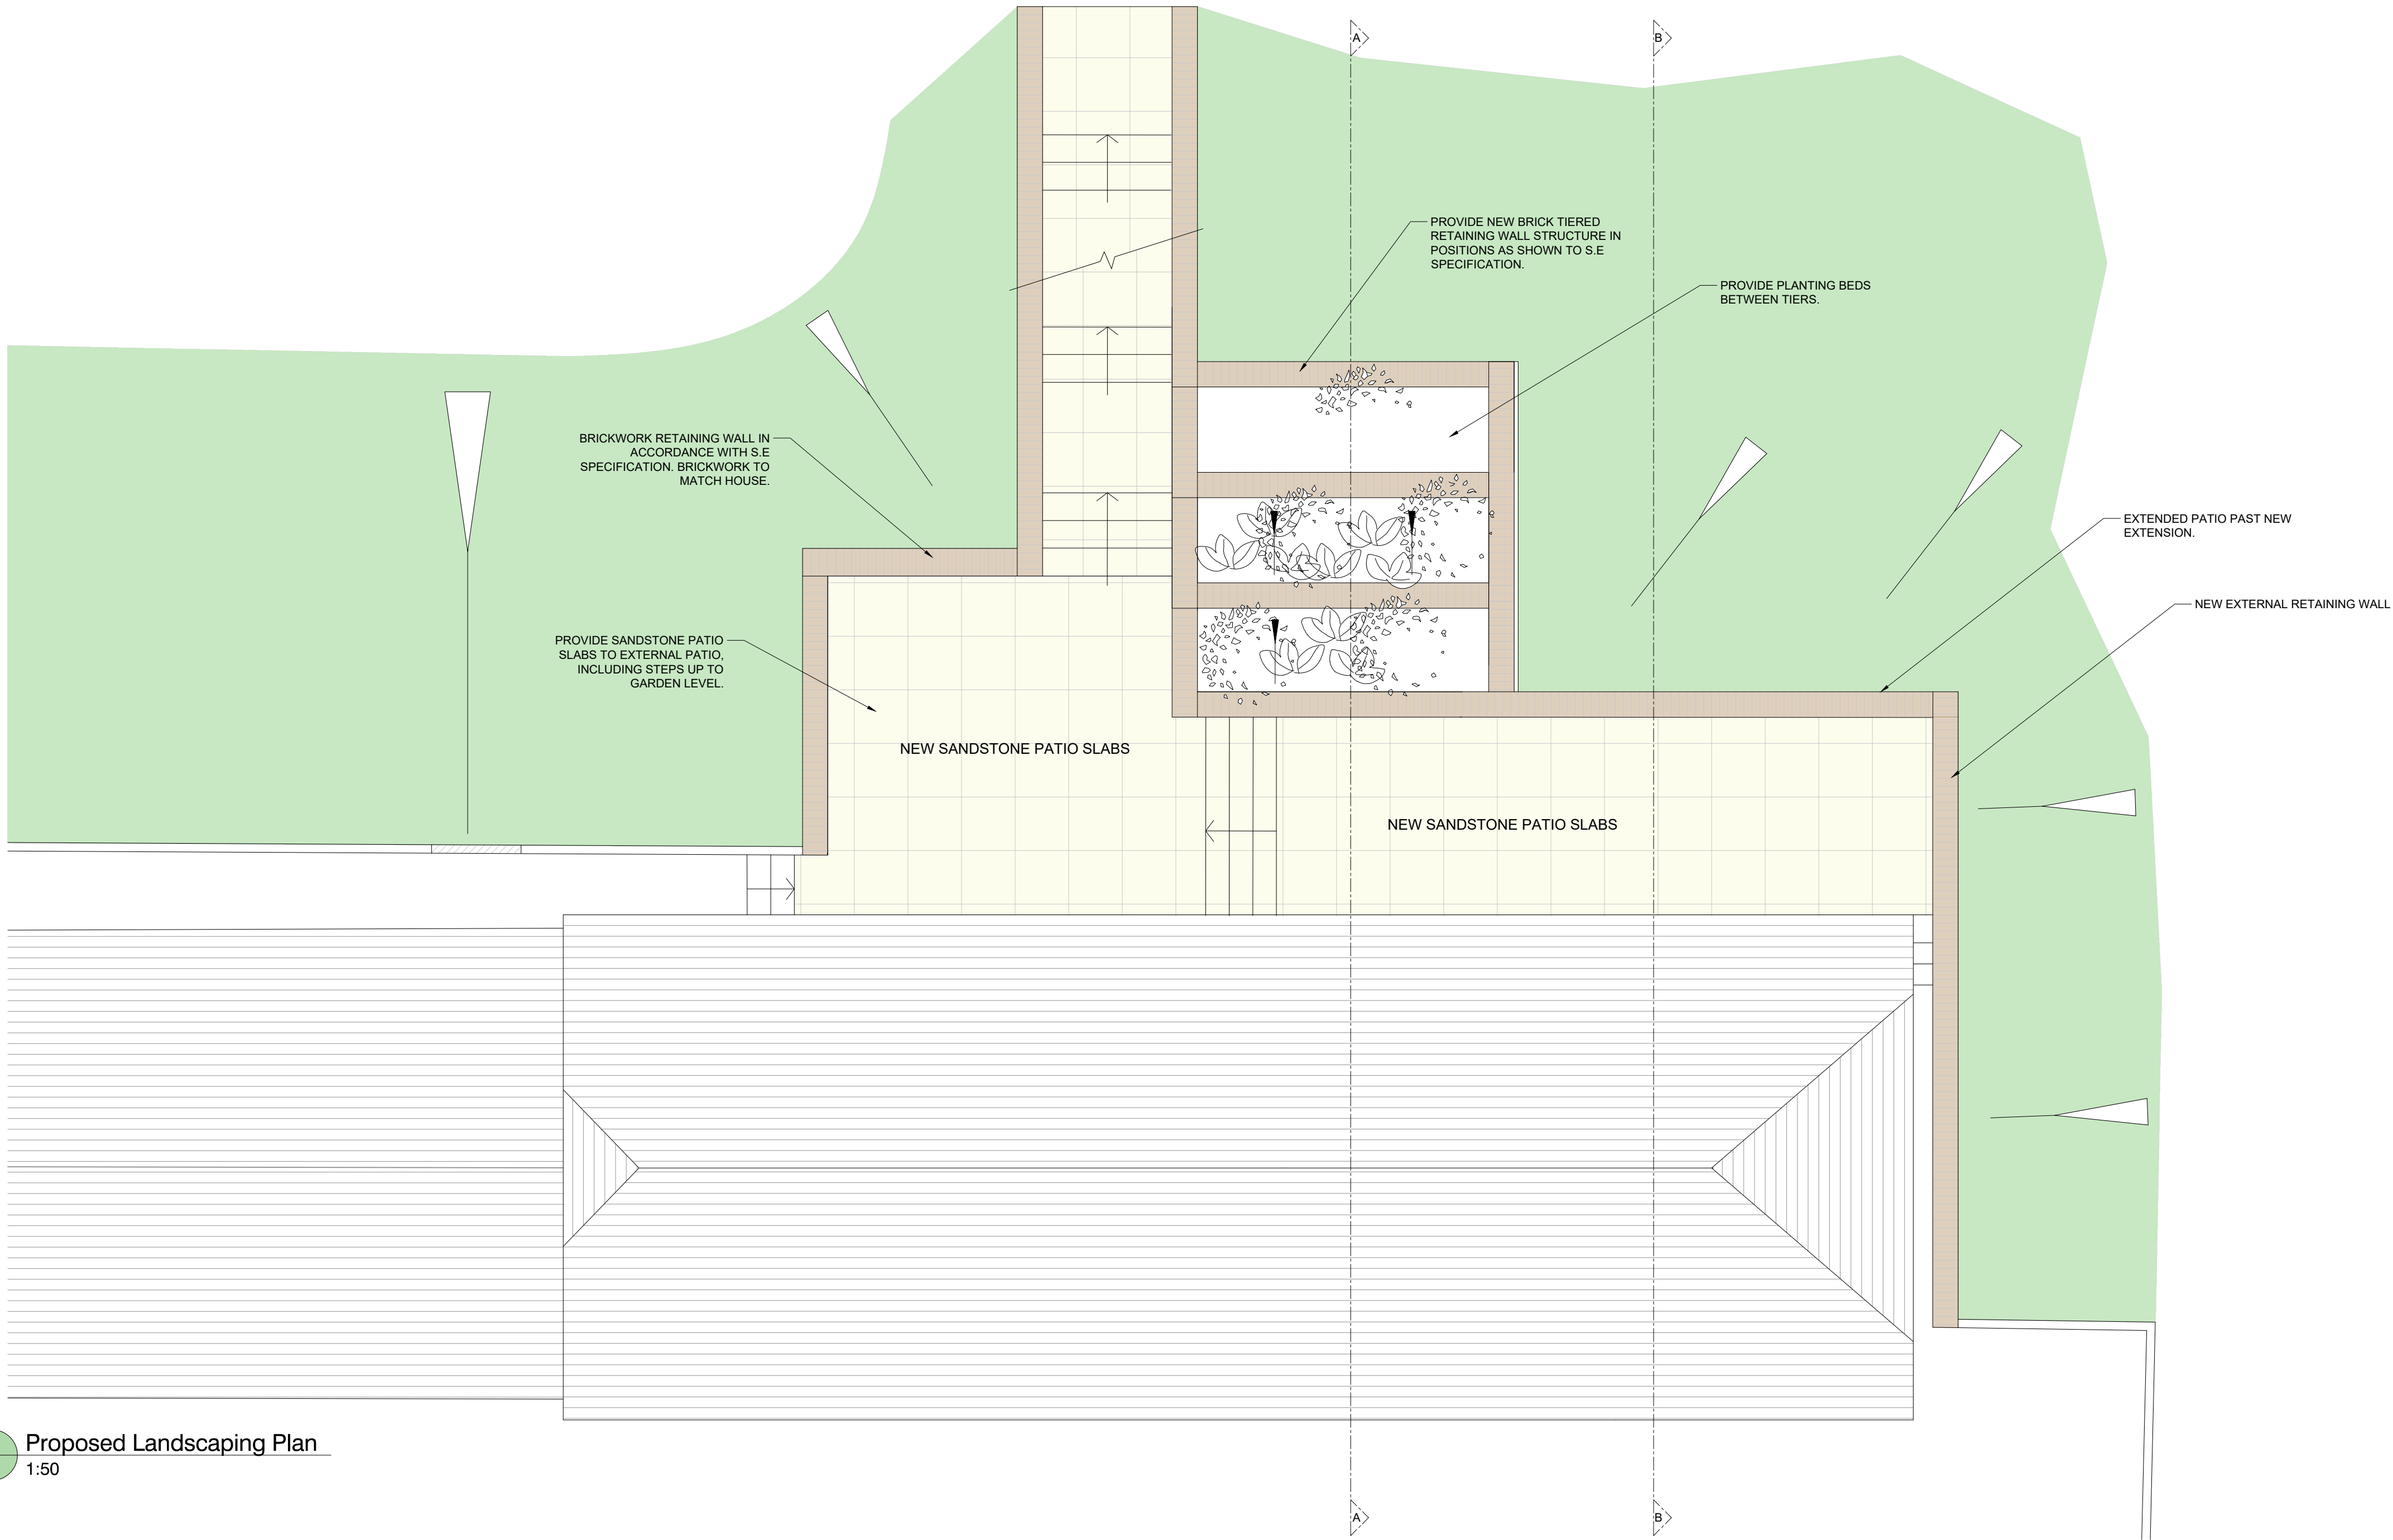


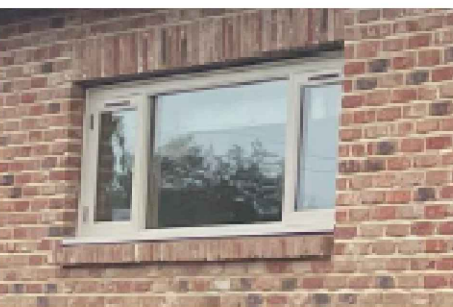

Proposed Landscaping Plan
1:50

PROPOSED EXTERNAL MATERIAL SCHEDULE

	EXTERNAL BRICKWORK IBStock Hamsey Mixed Stock A4S17A with light mortar to match existing
	ROOF TILES Wienerberger Dark Heather Plain Tile Dark brown plain clay roof tiles to match existing roof with matching hip and ridge tiles.
	EXTERNAL WINDOWS New timber frame window to front elevation to exactly match the existing kitchen window in colour, dimensions, height and black ironmongery. Existing side window to be carefully removed and reinstated to new extension.
	EXTERNAL DOORS New timber frame external French doors to match colour and style of existing external doors and windows, with matching black ironmongery.
	EXTERNAL PAVING SLABS Mixture of Yellow/brown coloured Sandstone paving slabs with a light coloured grout.
	EXTERNAL PATIO RETAINING WALLS Brickwork retaining walls to match existing house, with tiers and planting beds between. Steps to be tiled with sandstone paving slabs.

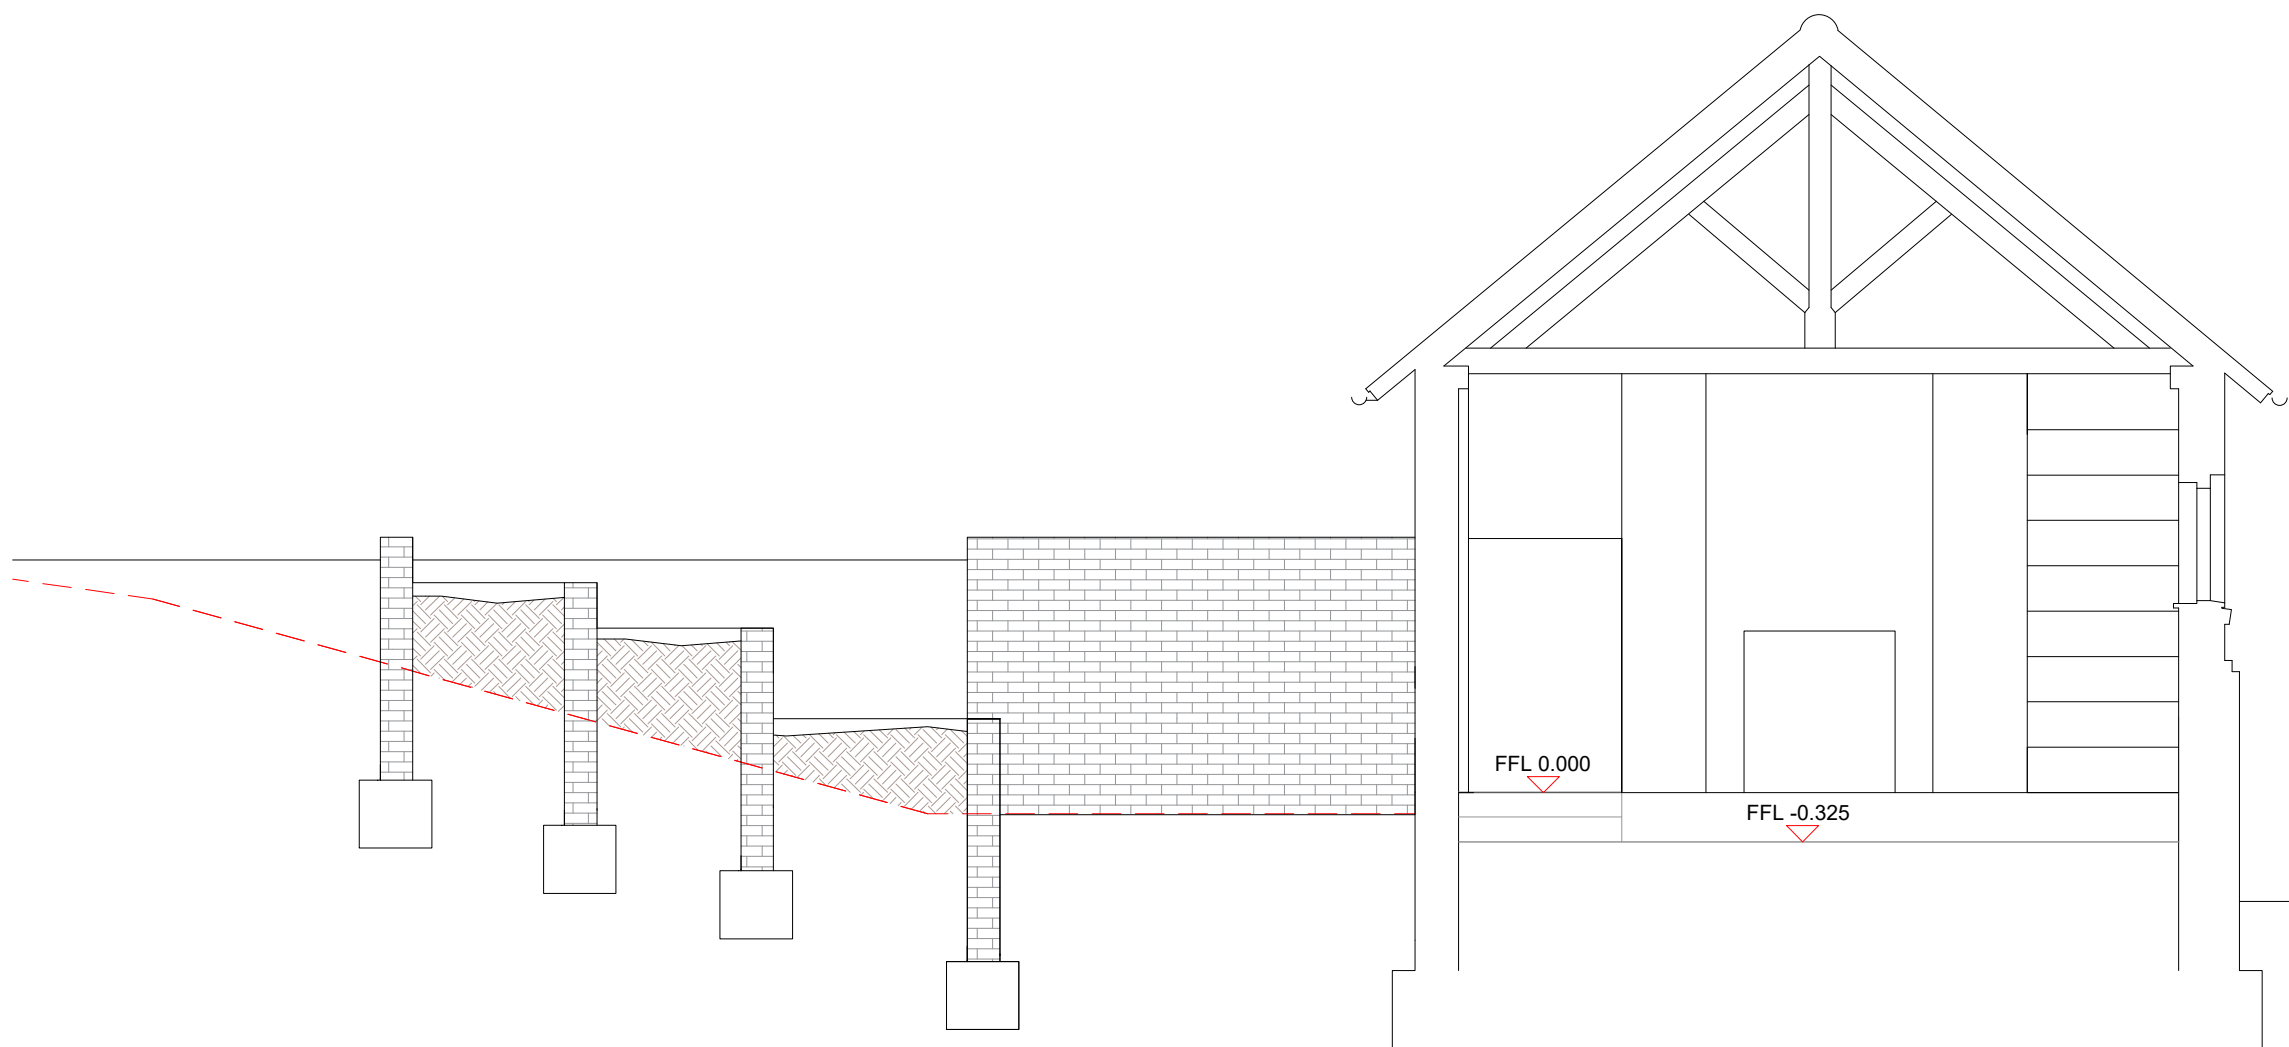


IN R-R



Scale Bar 1:50

AMENDMENT TO APPROVED
LANDSCAPING SCHEME DM/23/3187

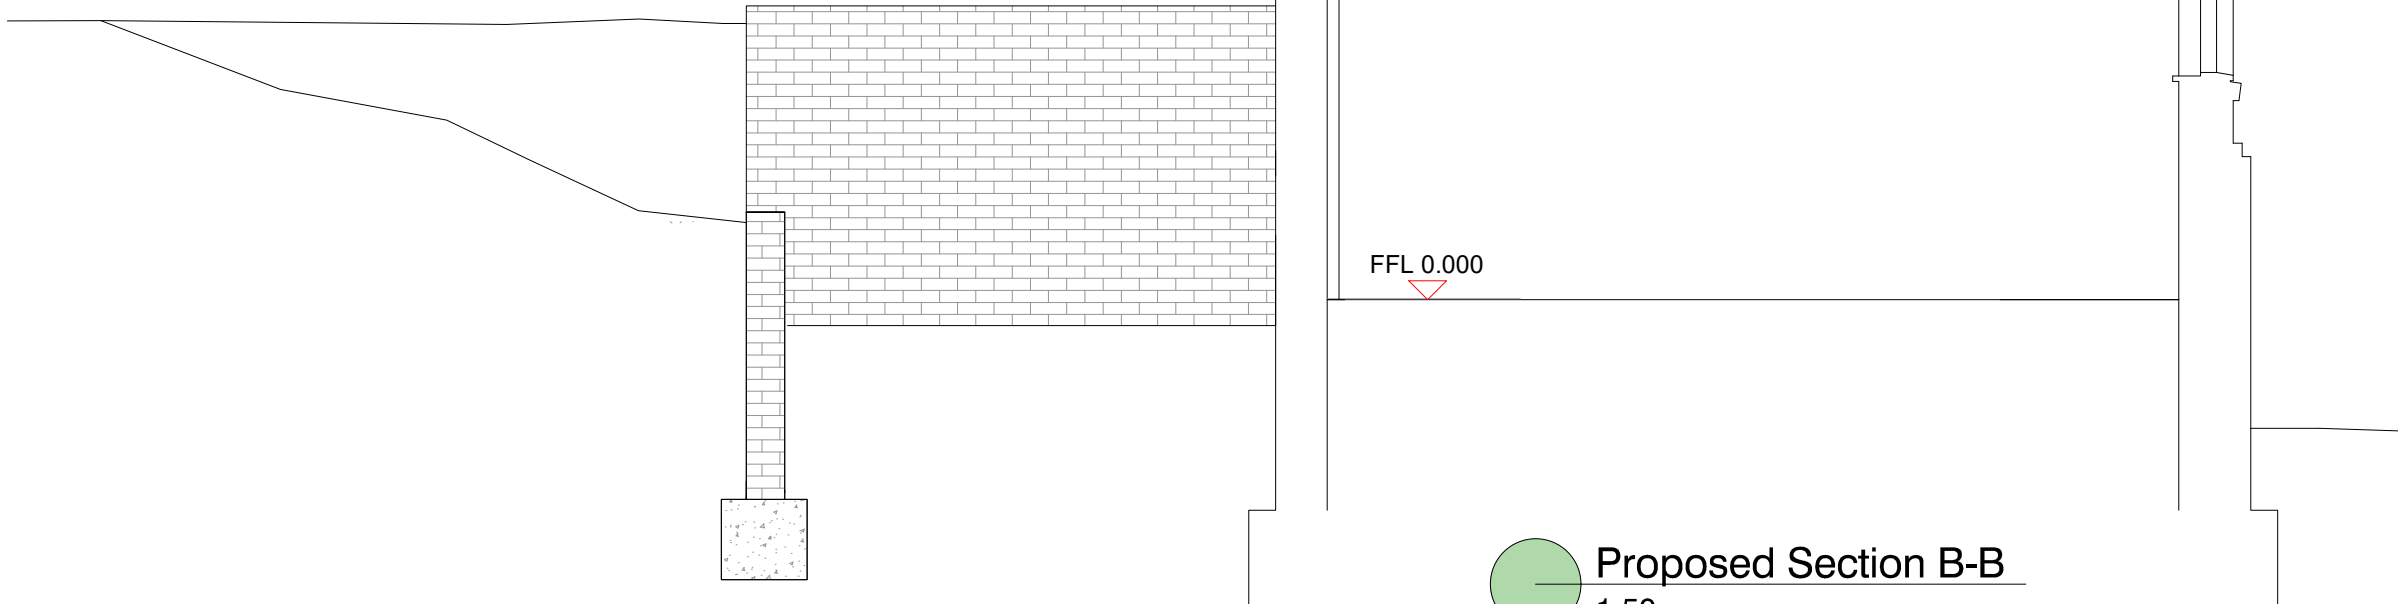

Proposed Section B-B
1:50