

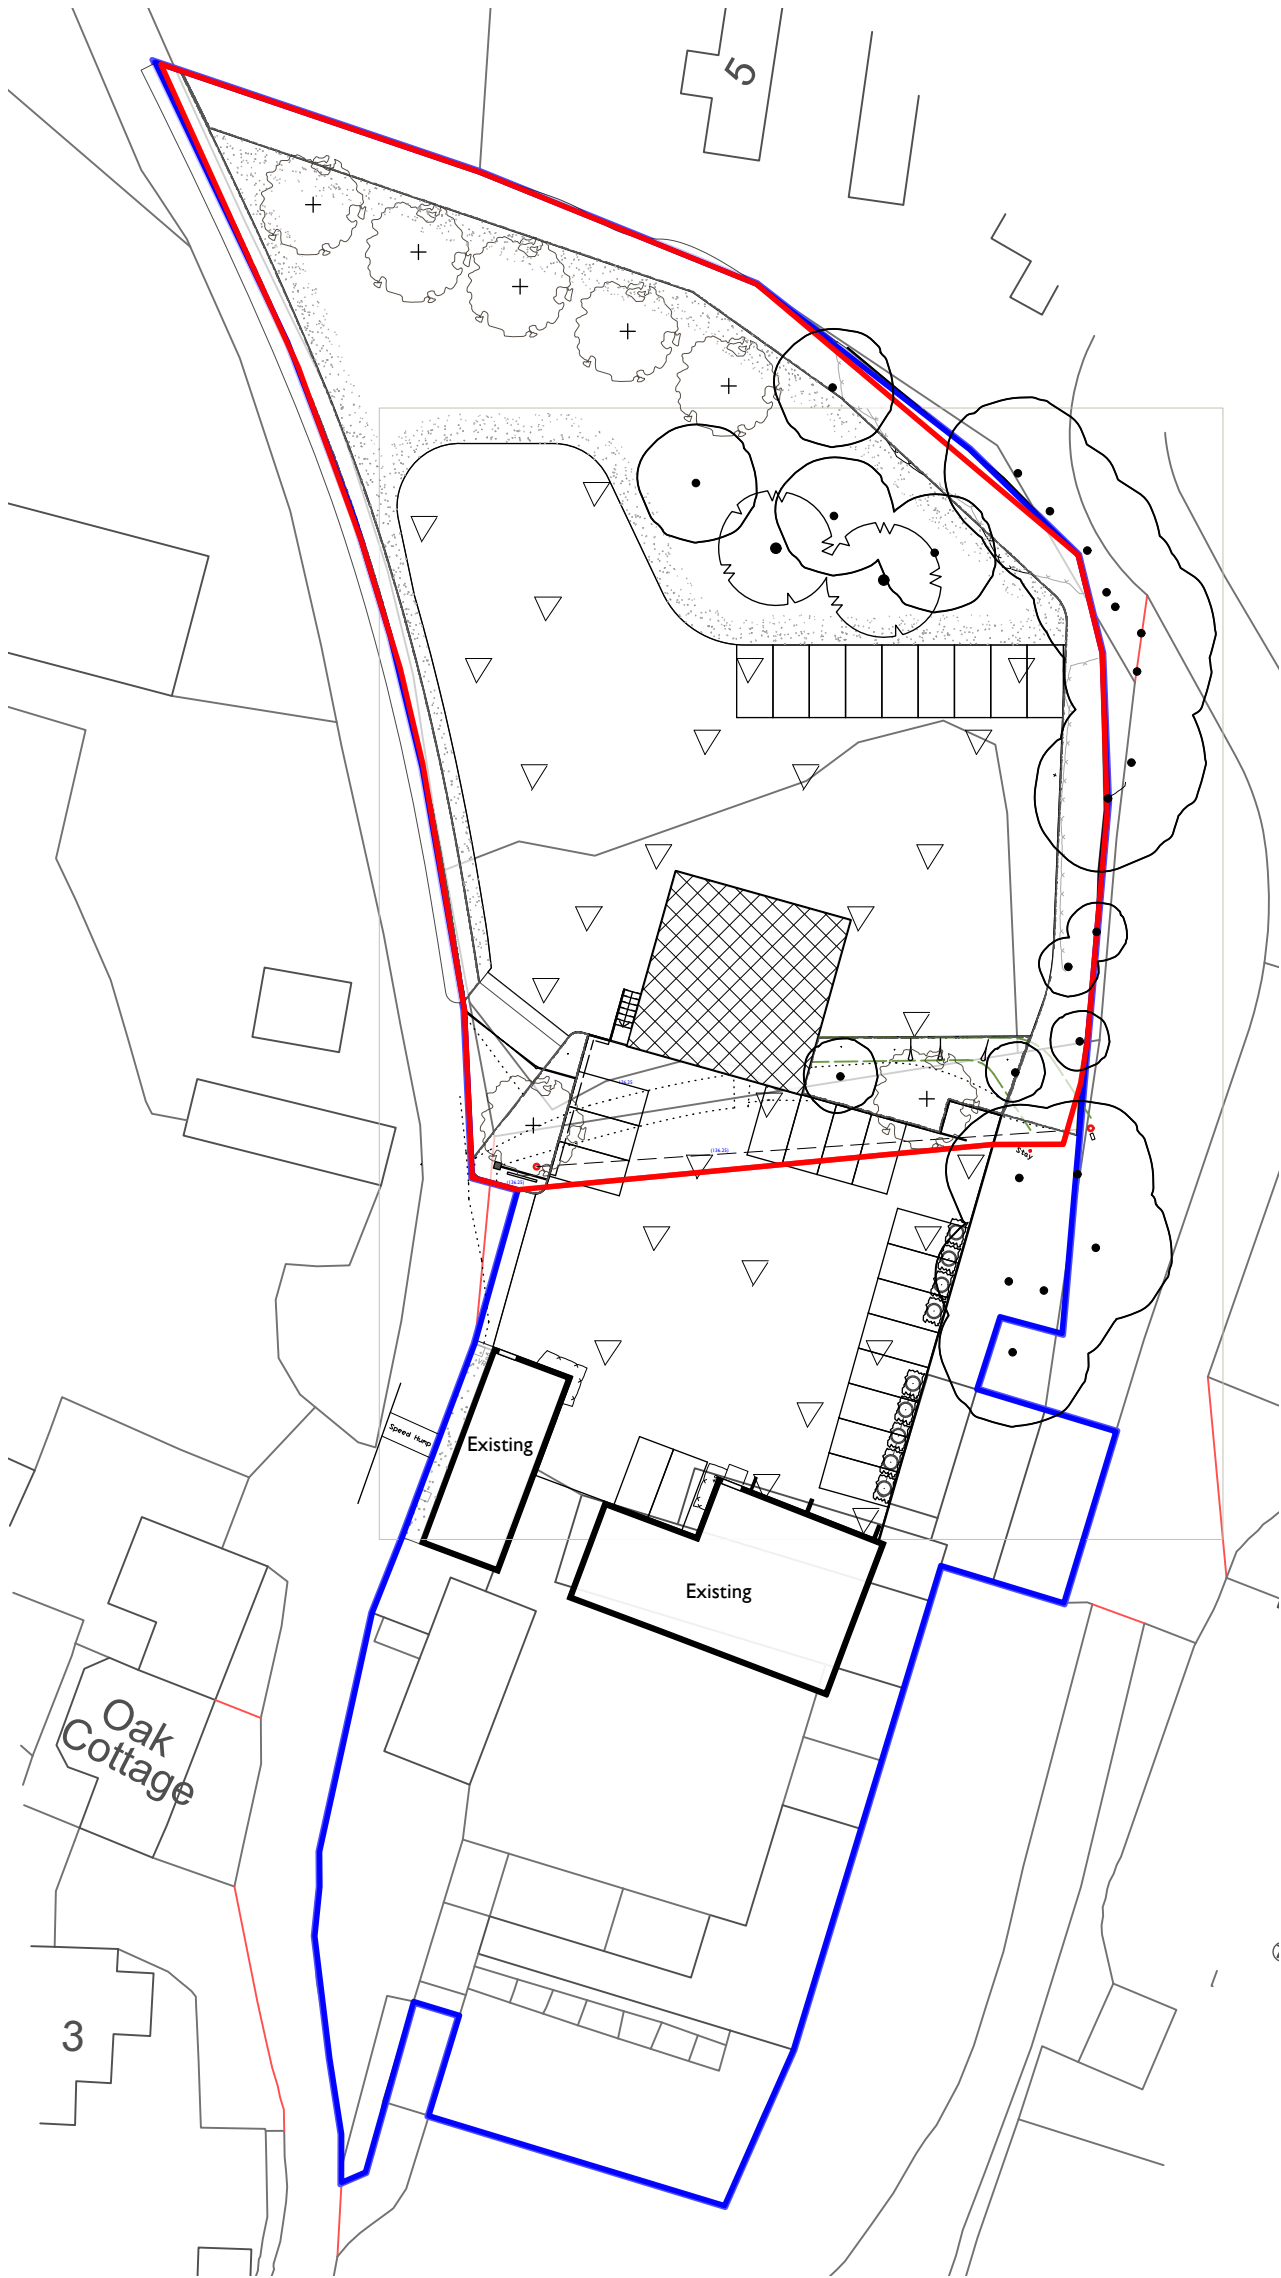


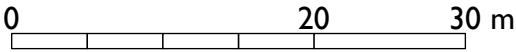

KEY

-  Application site
-  Main site
-  Existing Removed
-  Overhead Utility
-  Proposed Storage Barn
-  Permeable Gravel Surface

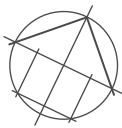

	
Client Pots and Pithoi	Address The Barn, East Street, Turners Hill, West Sussex, RH10 4QA
Scale 1:500@A3	Sheet Title PROPOSED BLOCK PLAN
Date MARCH 2025	
Drawn By RCR	Sheet No. 05_004
Project ID	
CAD File Name Planning Application.vwx	
Issue Notes	
Do not scale from this drawing. Contractors are advised to check all measurements on site	